


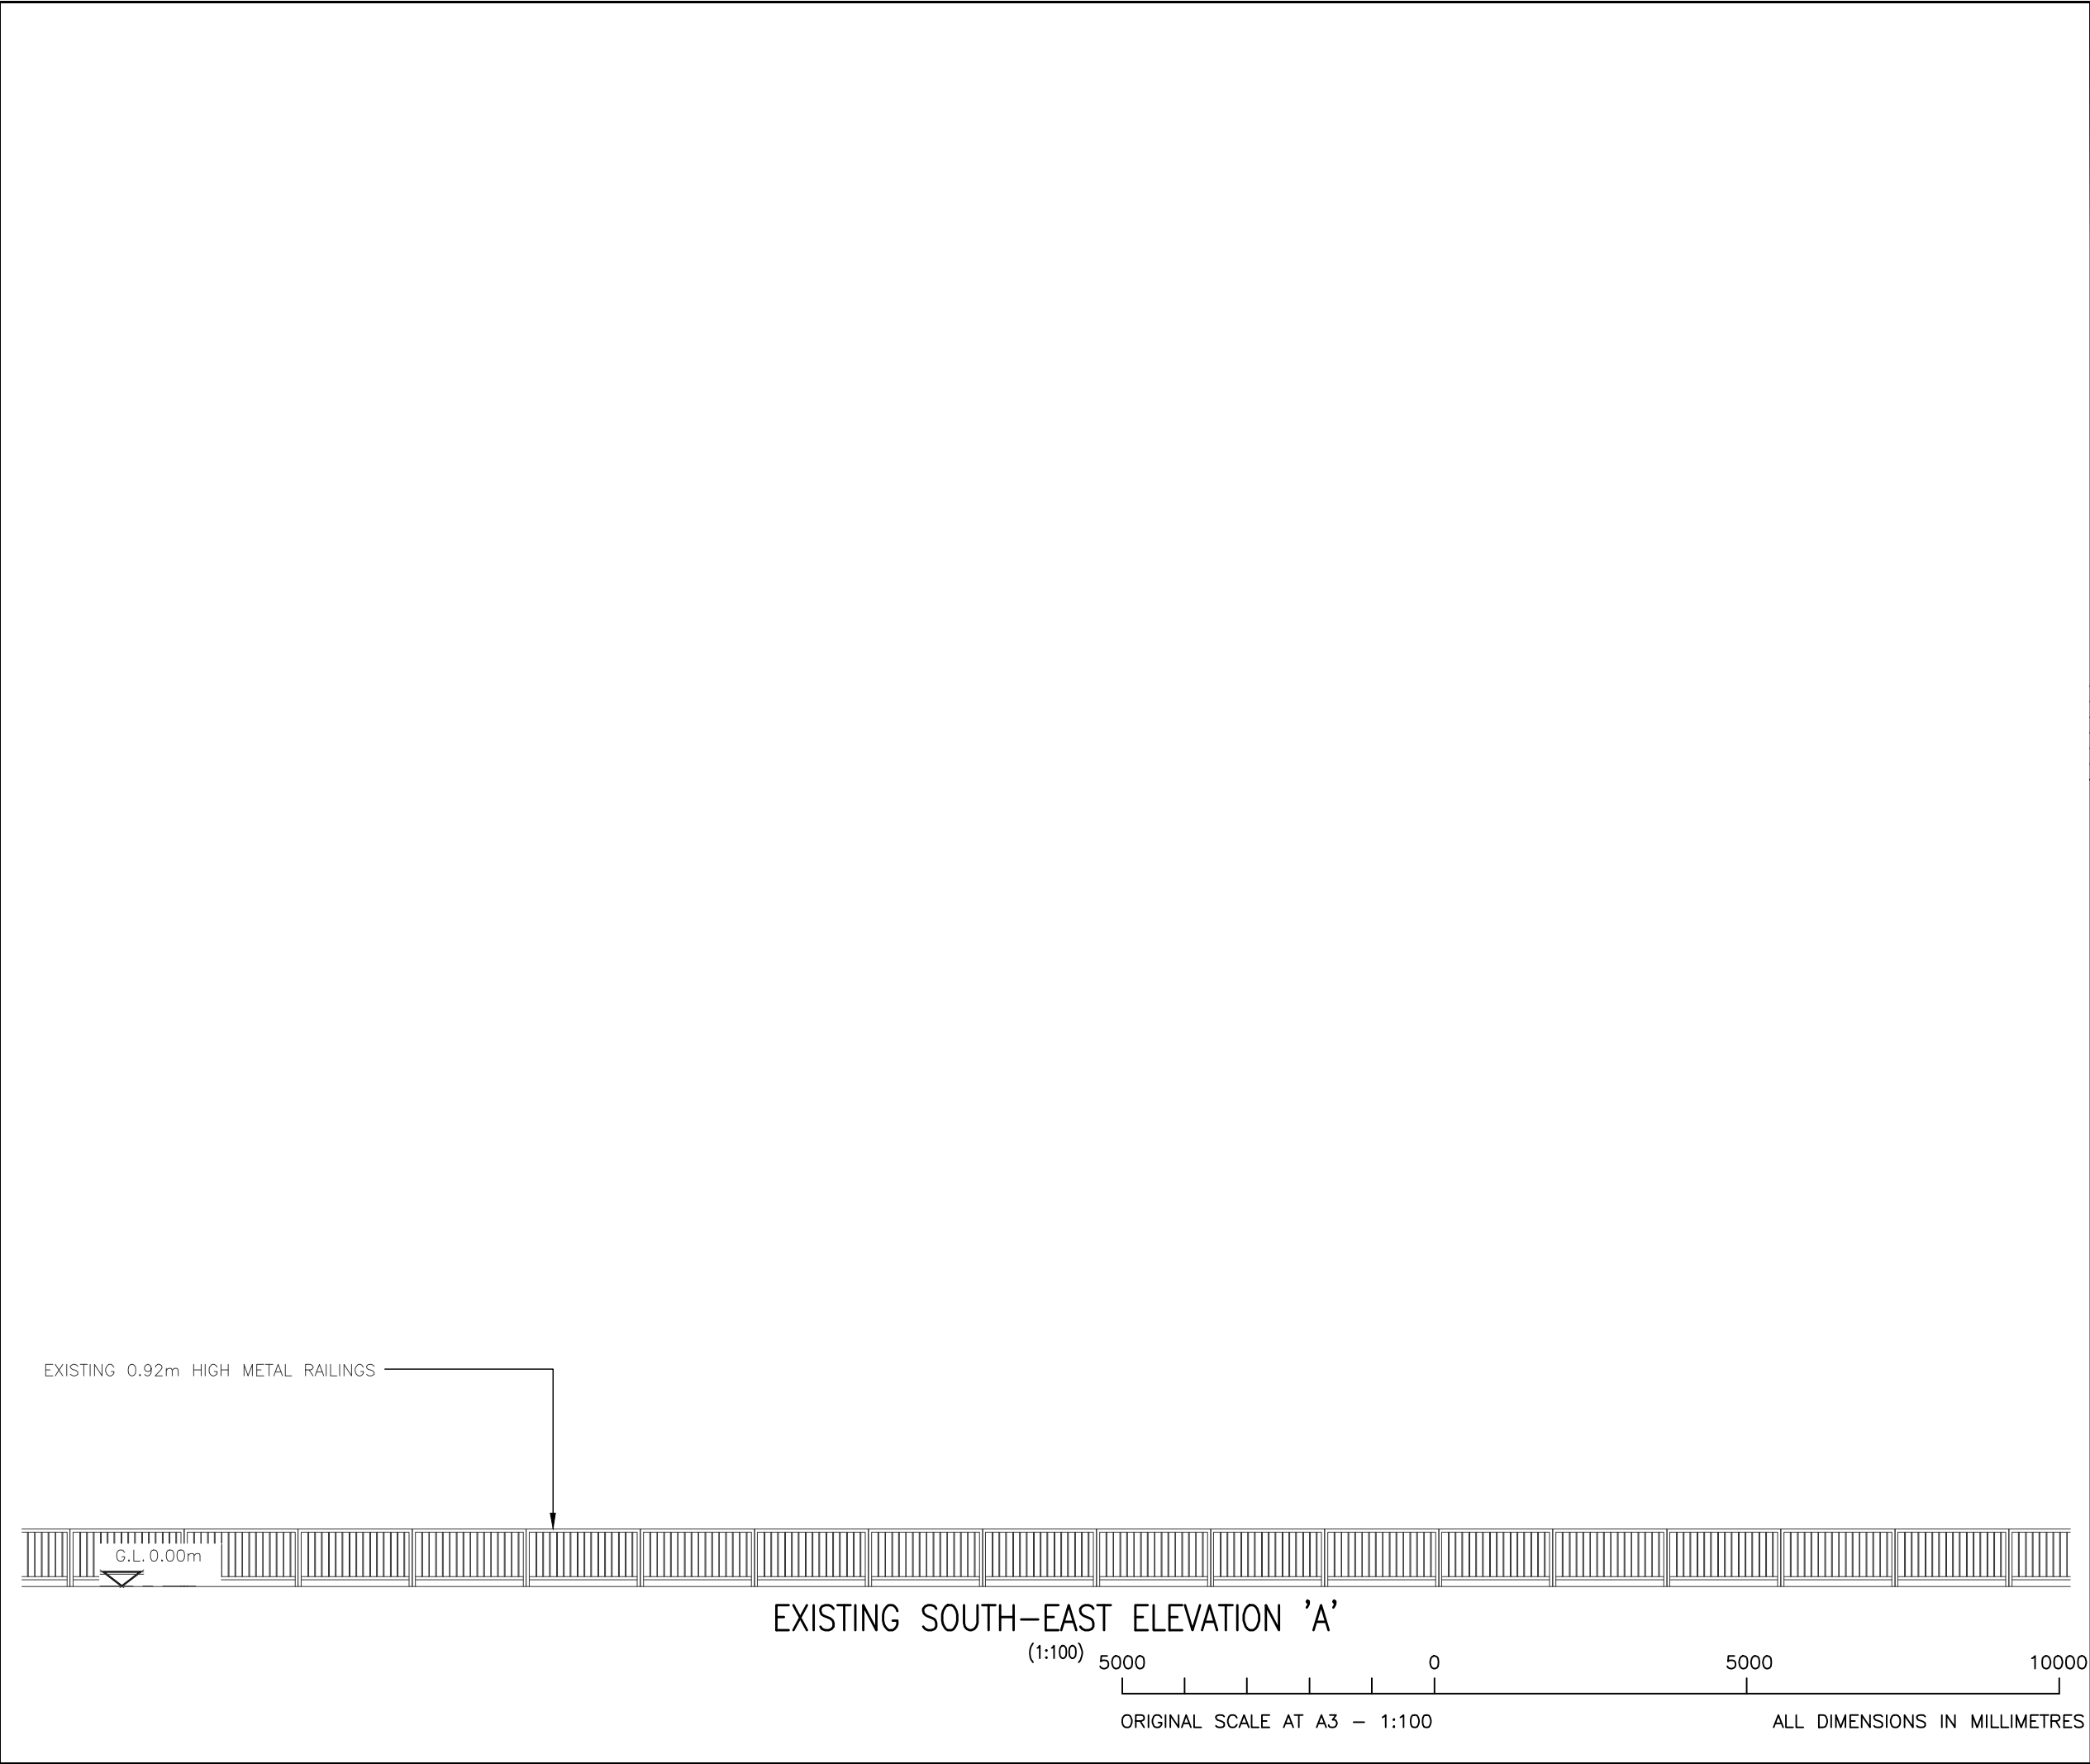

ALL DIMENSIONS ARE IN mm UNLESS NOTED OTHERWISE

N.G.R

E: 345179

N: 392618

NOTES:

A	Issued for Approval	TCL	TCL	20.09.22
REV	MODIFICATION	BY	CH	DATE

Cell Name			Opt.
SW NEAR SHELL GARAGE			–
Cell ID No			
CORNERSTONE	VMO2	VF	
307500_00	23595	N/A	
Site Address / Contact Details			
KNOWSLEY LANE KNOWSLEY MERSEYSIDE L36 8BT			
Drawing Title: EXISTING SITE ELEVATION			
Purpose of issue: PLANNING			Dwg Rev: A
Drawing Number: 300			B
Surveyed By: TCL		Original Sheet Size: A3	Pack Issue:
Drawn: TCL	Date: 20.09.22	Checked: TCL	Date: 20.09.22