




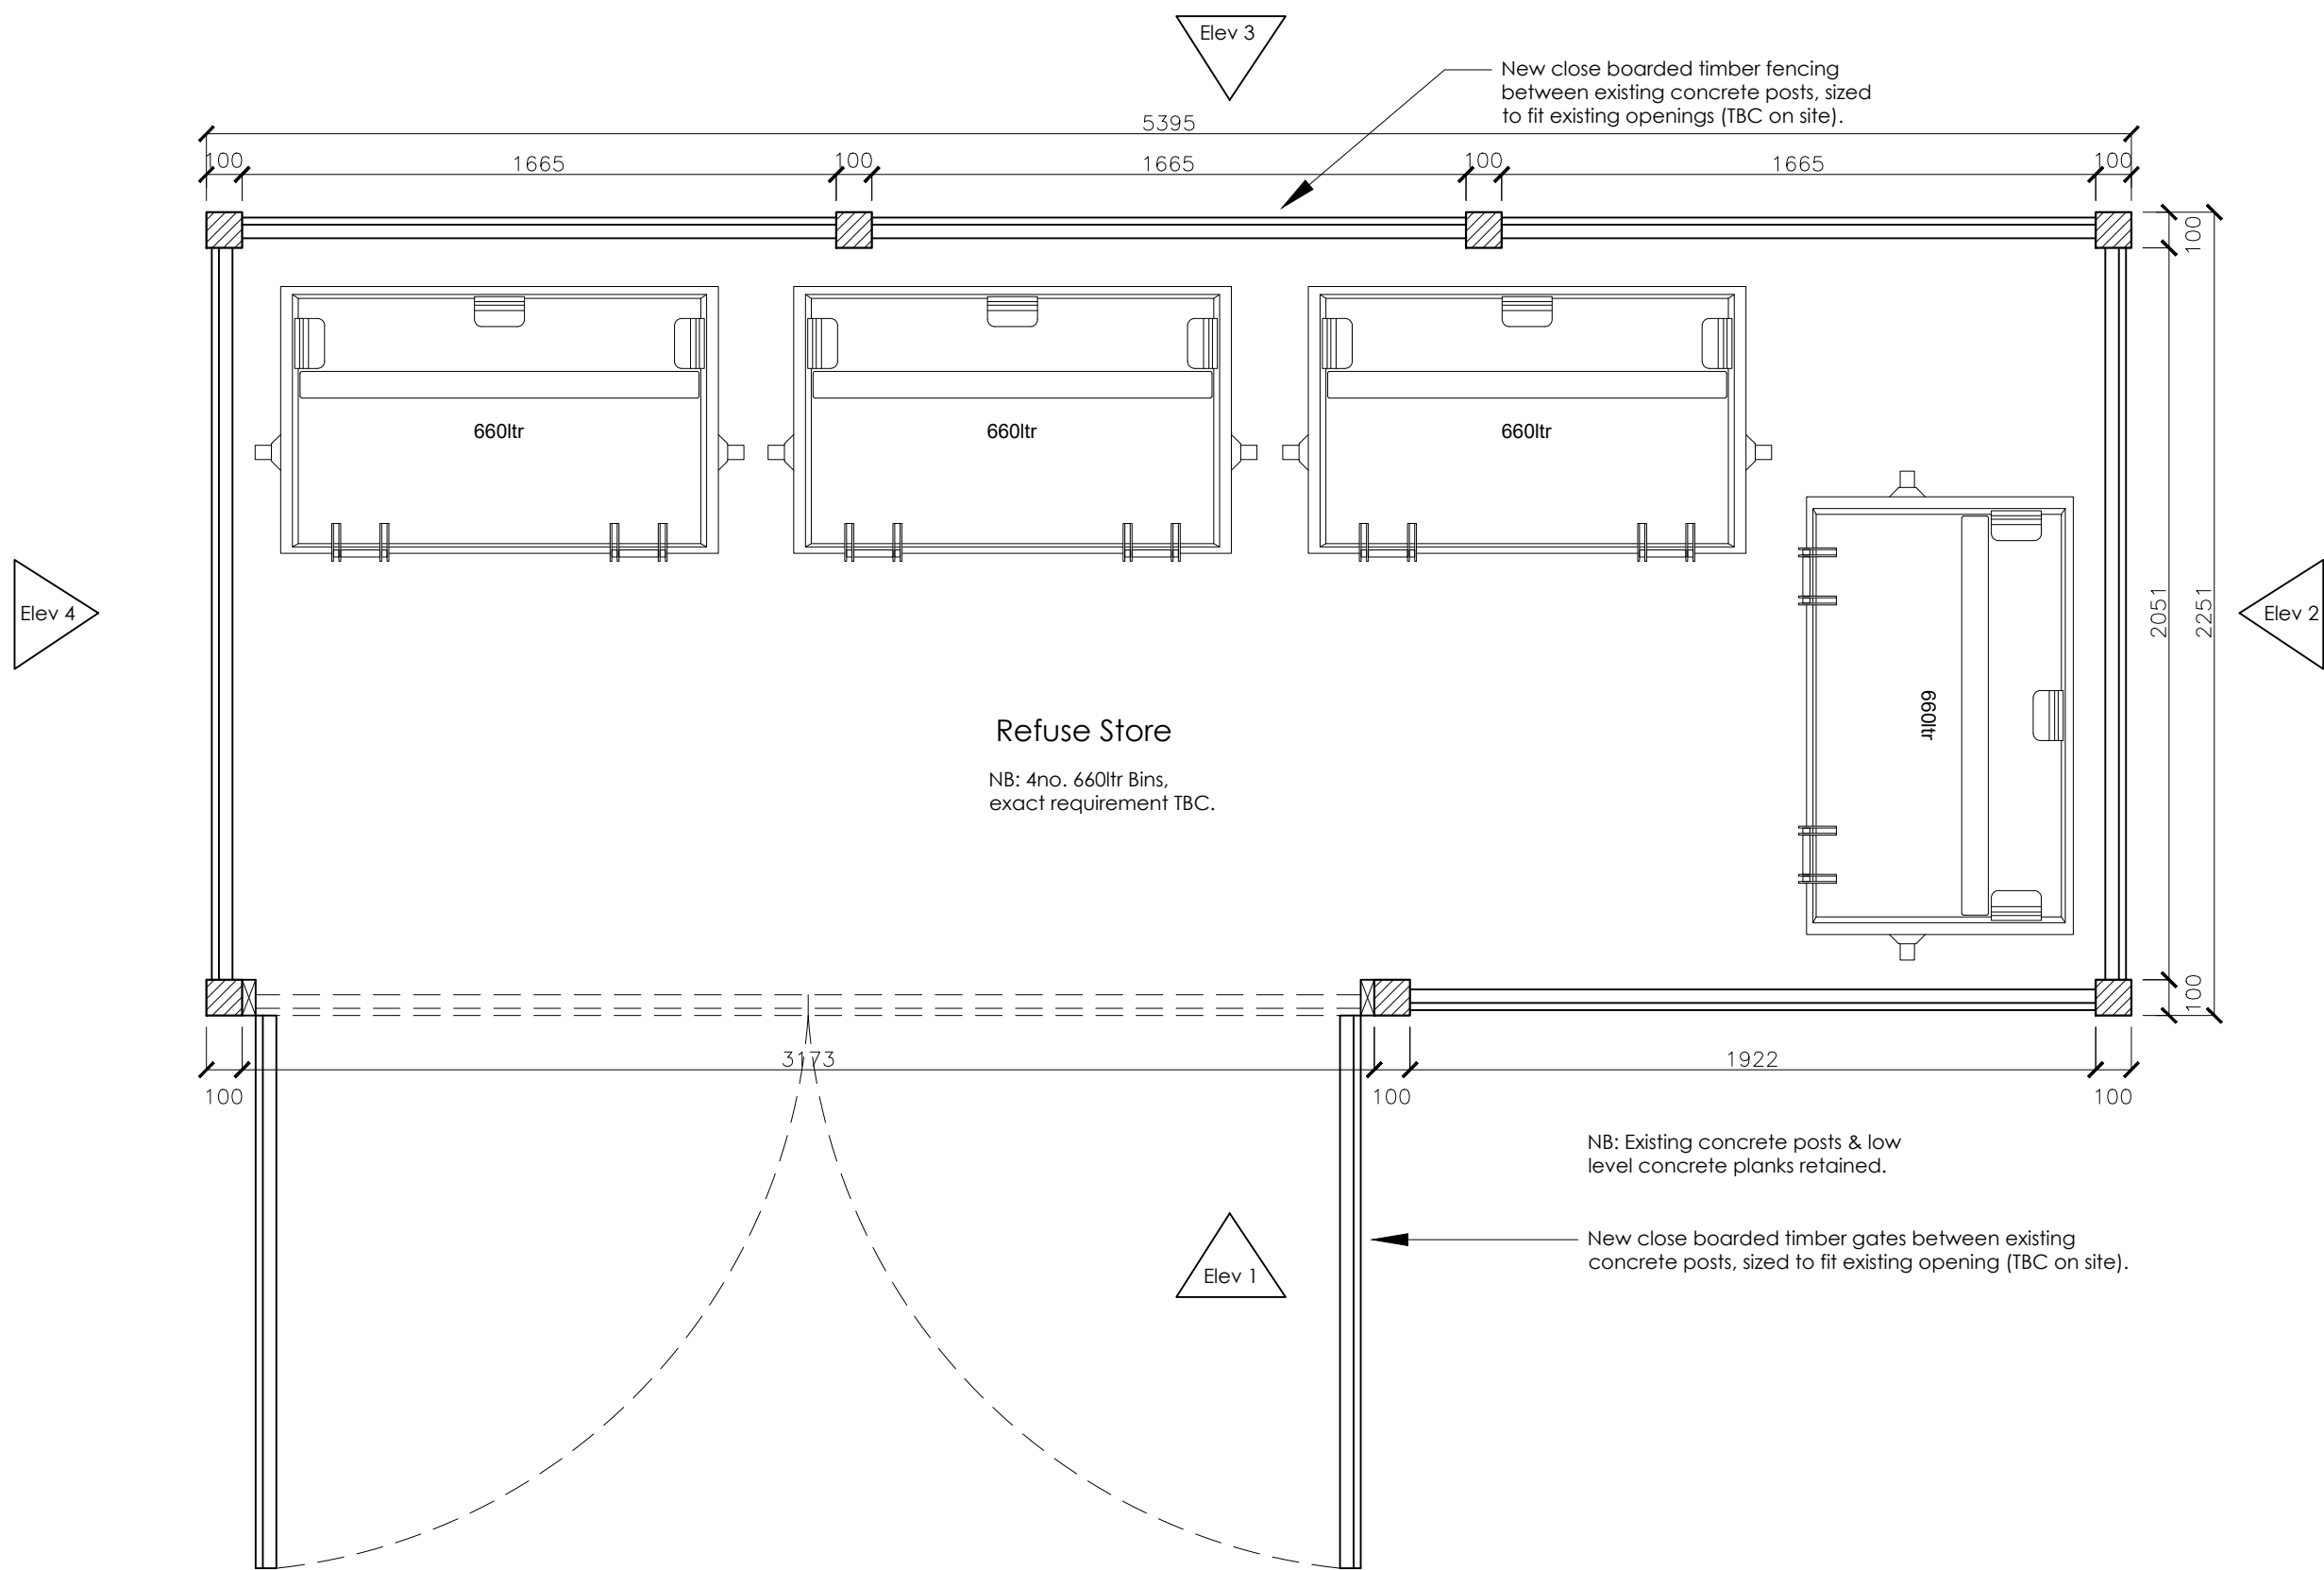


Refuse Store Plan (1:20)

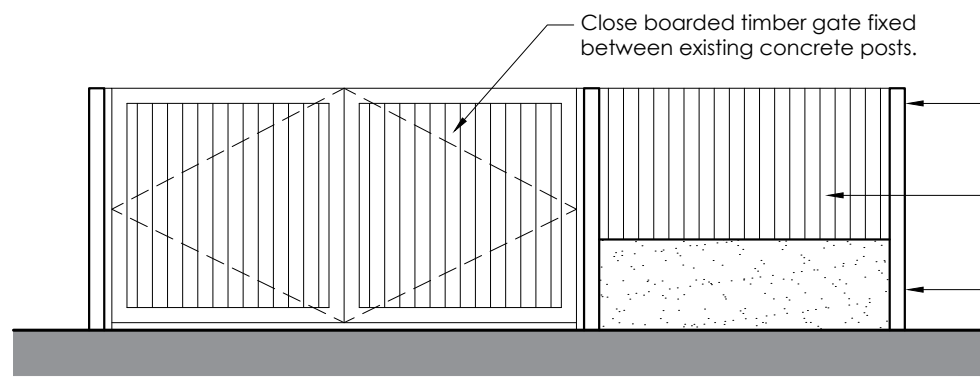


Elevation 1 (1:50)

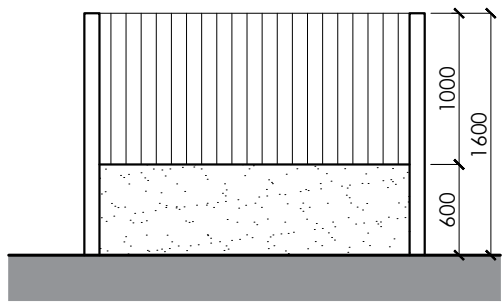


Elevation 2 (1:50)

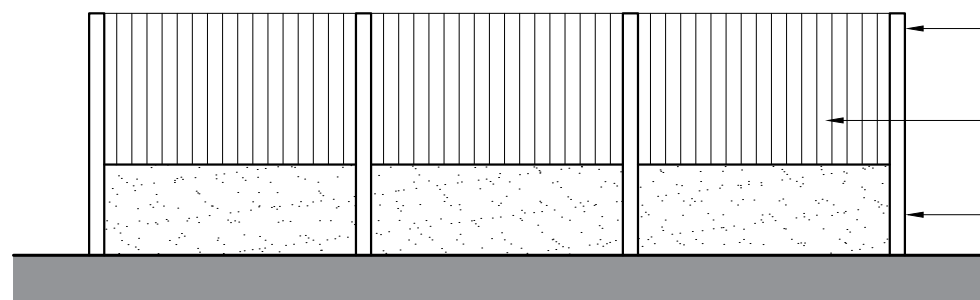

Elevation 3 (1:50)

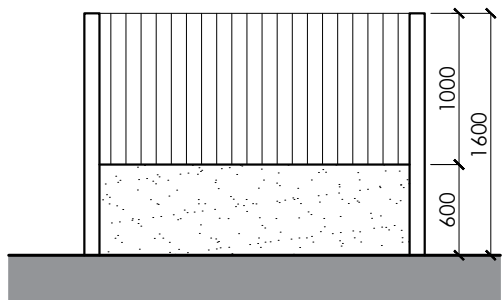

Elevation 4 (1:50)

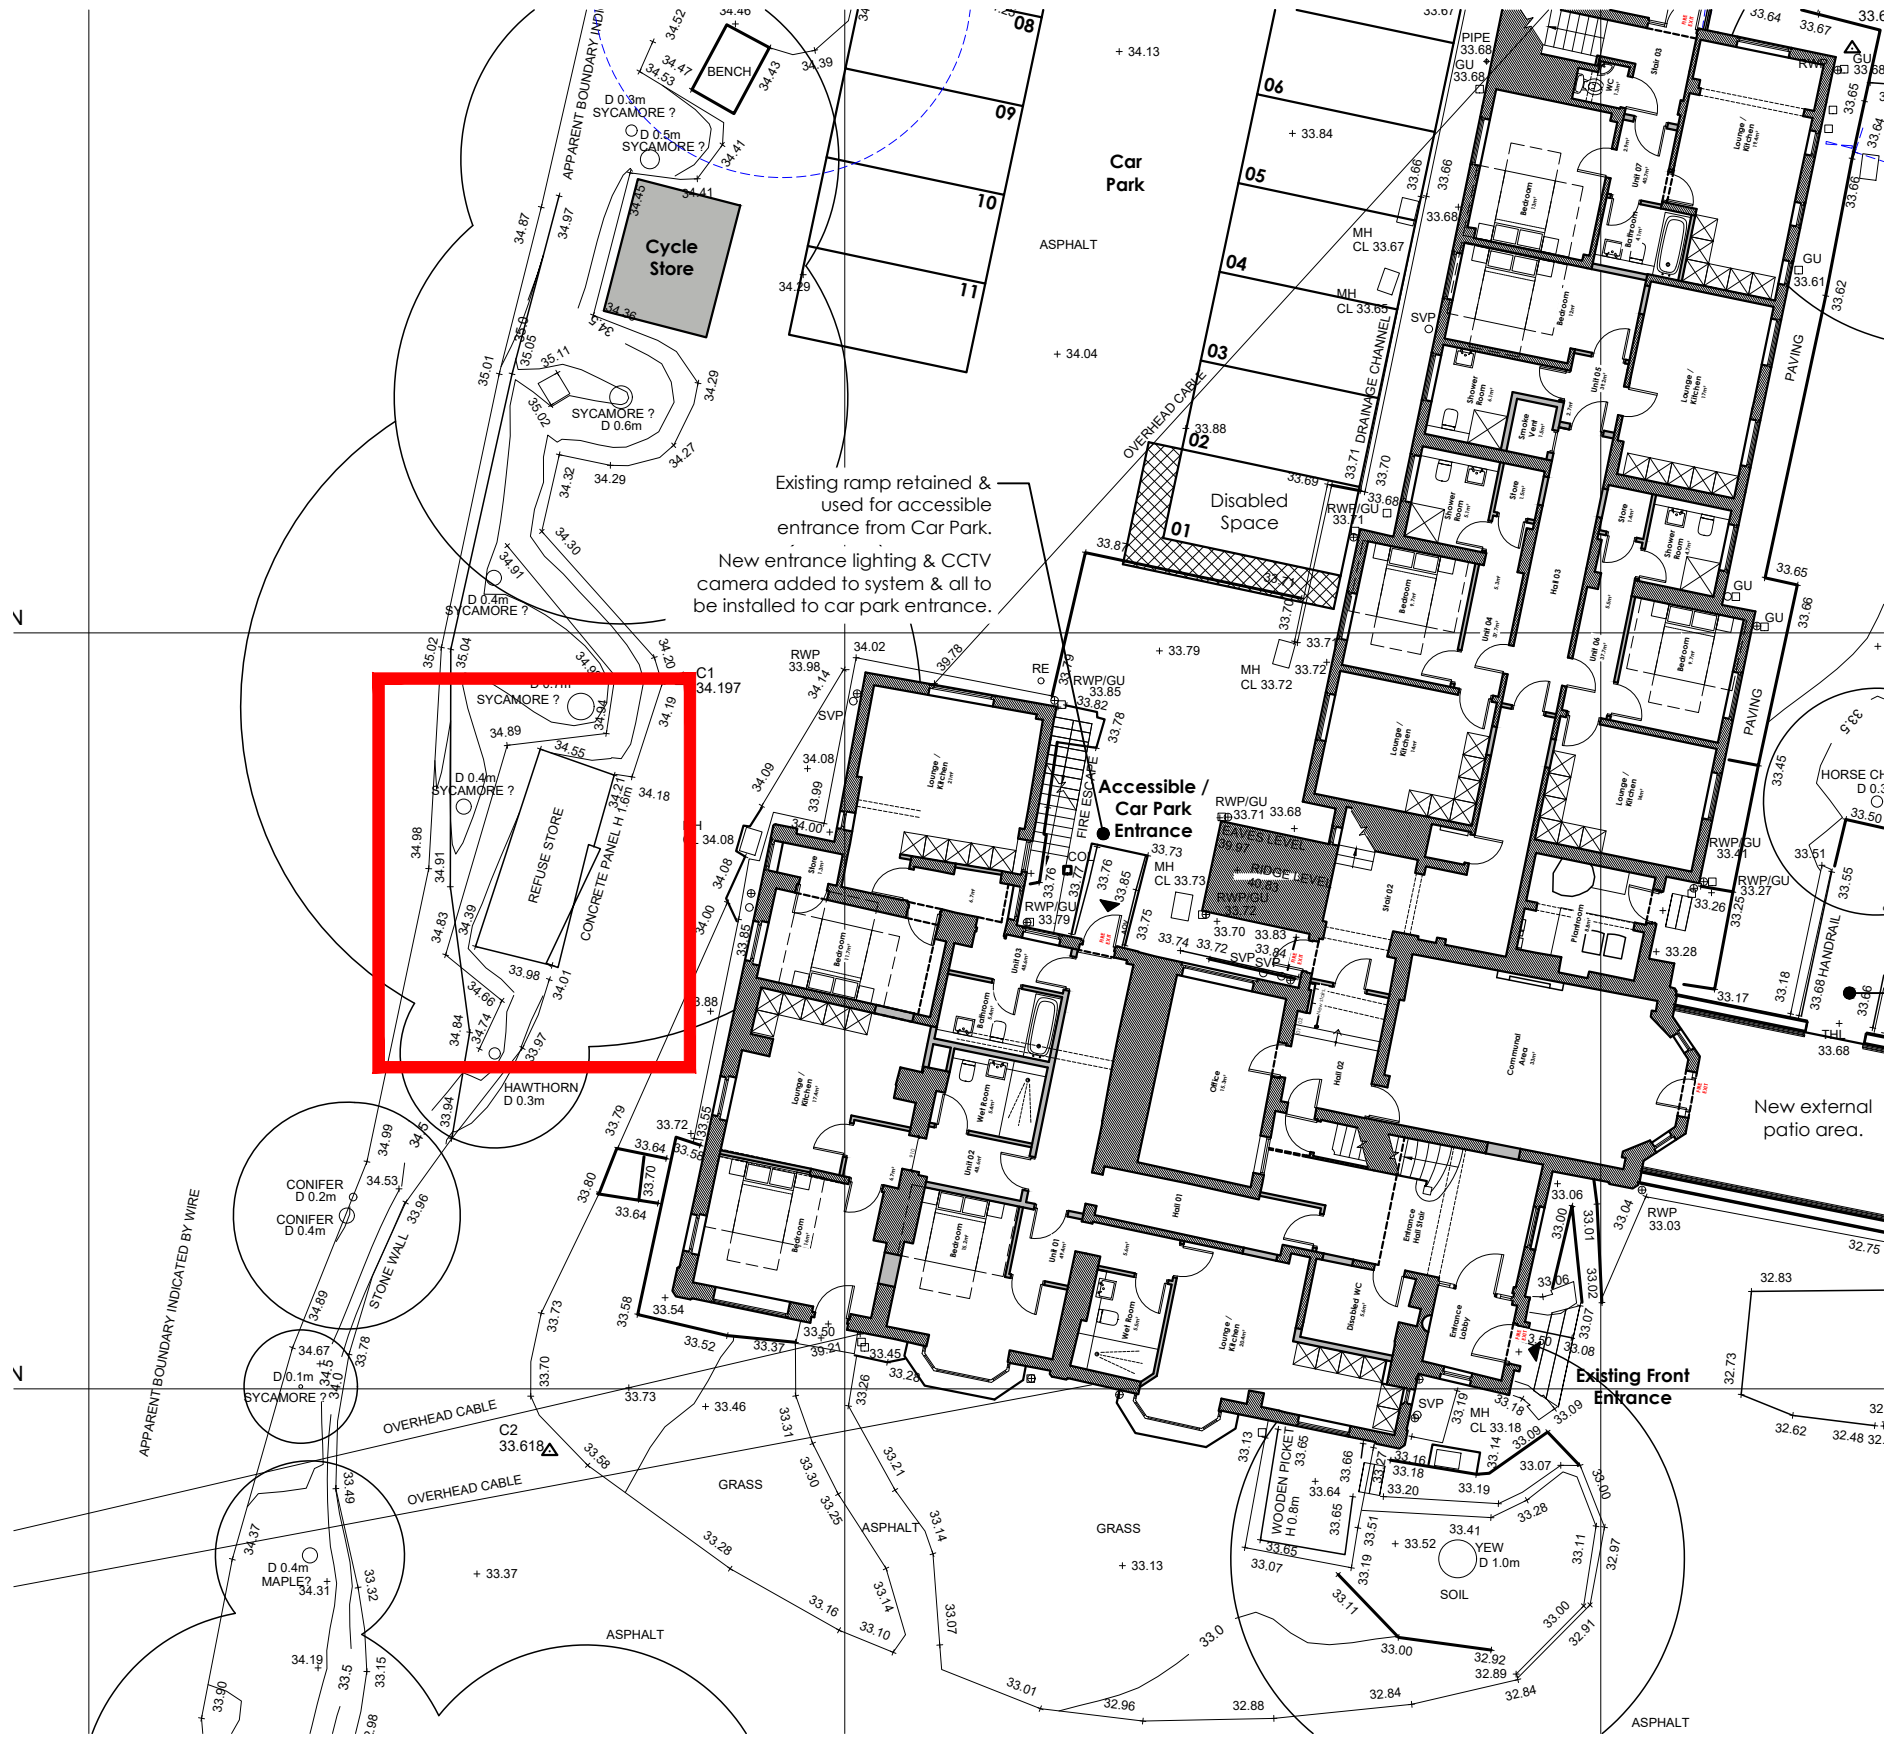

Refuse Store Location (1:200)



Close Boarded Fencing Example Image (NTS)




Close Boarded Gate Example Image (NTS)

File				
Copyright of this drawing remains the sole property of Den Architecture Ltd unless otherwise assigned in writing. Do not scale from this drawing. Figured dimensions are to be worked in all cases with any discrepancies reported to Den Architecture Ltd prior to commencement of any work. Only the original drawing should be relied on.				
Northpoint:				
Rev	Date	Amendment	By	Chk
-	-	-	-	-
Notes:				

NB: Dimensions based on 3rd party survey information, for manufacture / ordering of materials site dimensions to be used.



8 Wharf Street,
Leeds,
LS2 7EQ
T: 0113 244 5038
info@den.uk.com
www.den.uk.com

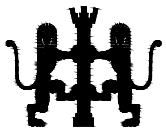

Project:
St. Helena's Residential Care Home,
Roby Road, Huyton, Liverpool, L36 4HE

Client:
Jagger, Jones & Muzzlewhite LLP

Title:
Proposed Refuse Store

Date: July 2024	Scale: As Ind	Drawn: MR	Checked: ST
--------------------	------------------	--------------	----------------

Project No: 3423	Size: A1	Status: Planning
---------------------	-------------	---------------------

Dwg No: 3423-DEN-A-ZZ-DR-A-1600	Rev: -
------------------------------------	-----------