



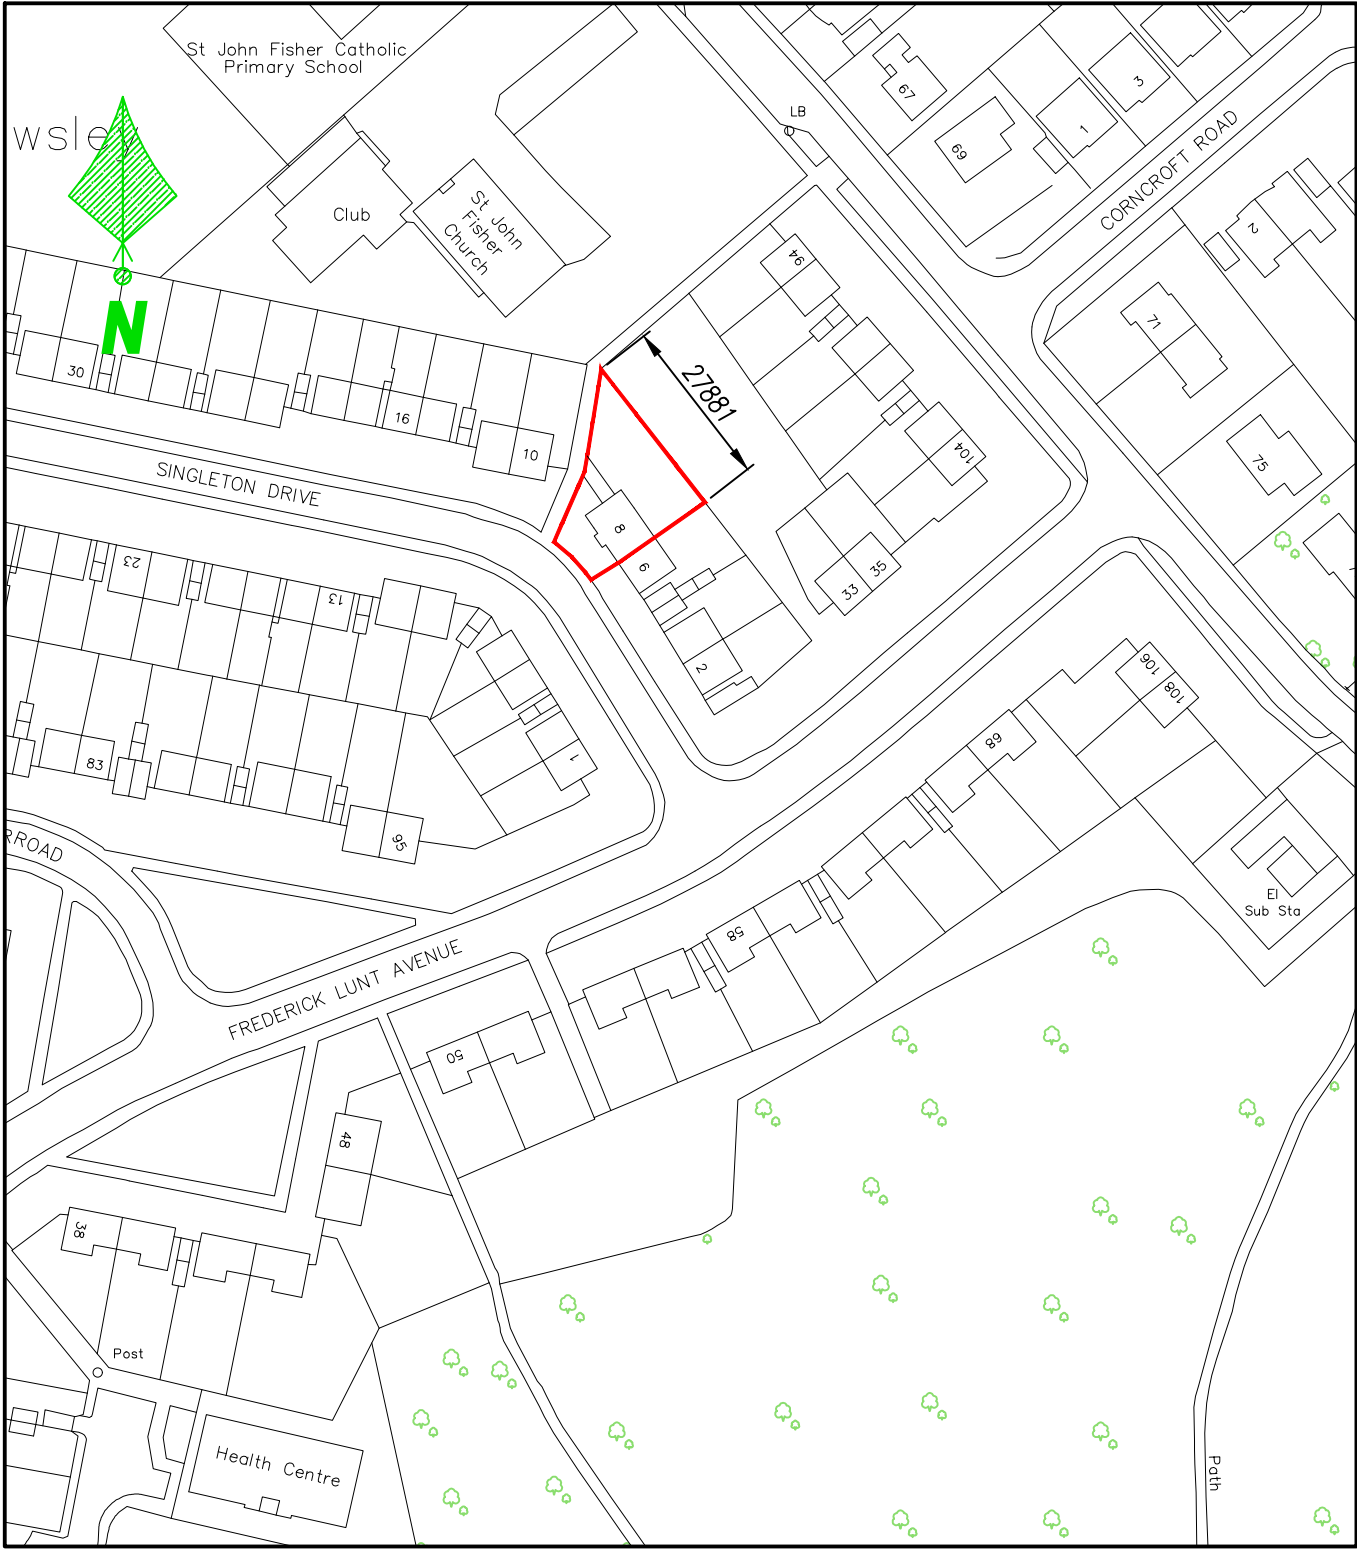

EXISTING SITE LOCATION PLAN (1:1250)

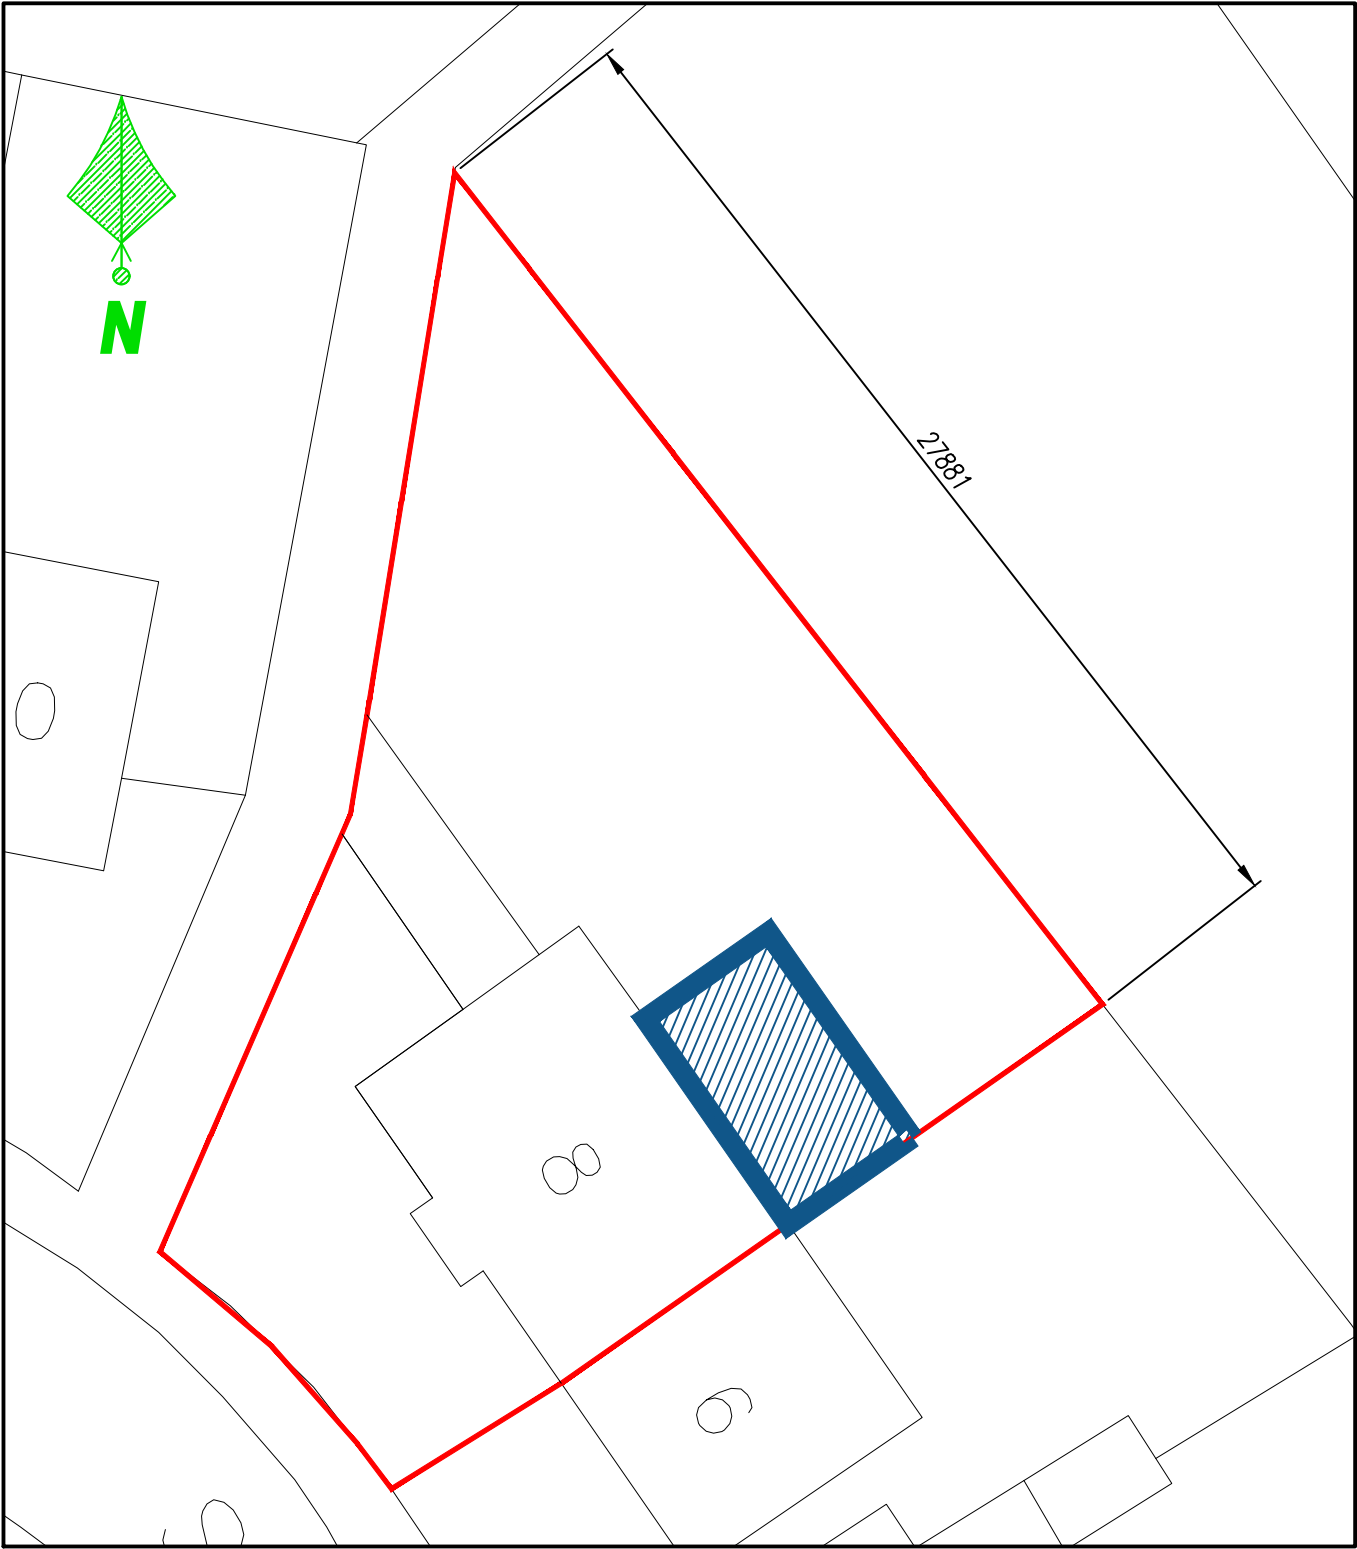

EXISTING SITE LOCATION PLAN (1:200)
(INDICATING FOOTPRINT OF PROPOSED DEVELOPMENT – SHADED BLUE)

DRAWINGS FOR LOCAL AUTHORITY APPROVALS

LOCATION ADDRESS:	DRAWINGS FOR LOCAL AUTHORITY APPROVALS	DRG PRINTED AT A3
8 SINGLETON DRV, LIVERPOOL L34 0HE	DRAWING TITLE:	DATE – JULY 2023
	EXISTING SITE LAYOUT PLAN	DRAWING No (01 OF 10)
	PROJECT DESCRIPTION:	DRAWING NUMBER:
	TO CONSTRUCT A NEW SINGLE STOREY REAR EXTENSION	T/0723/01