

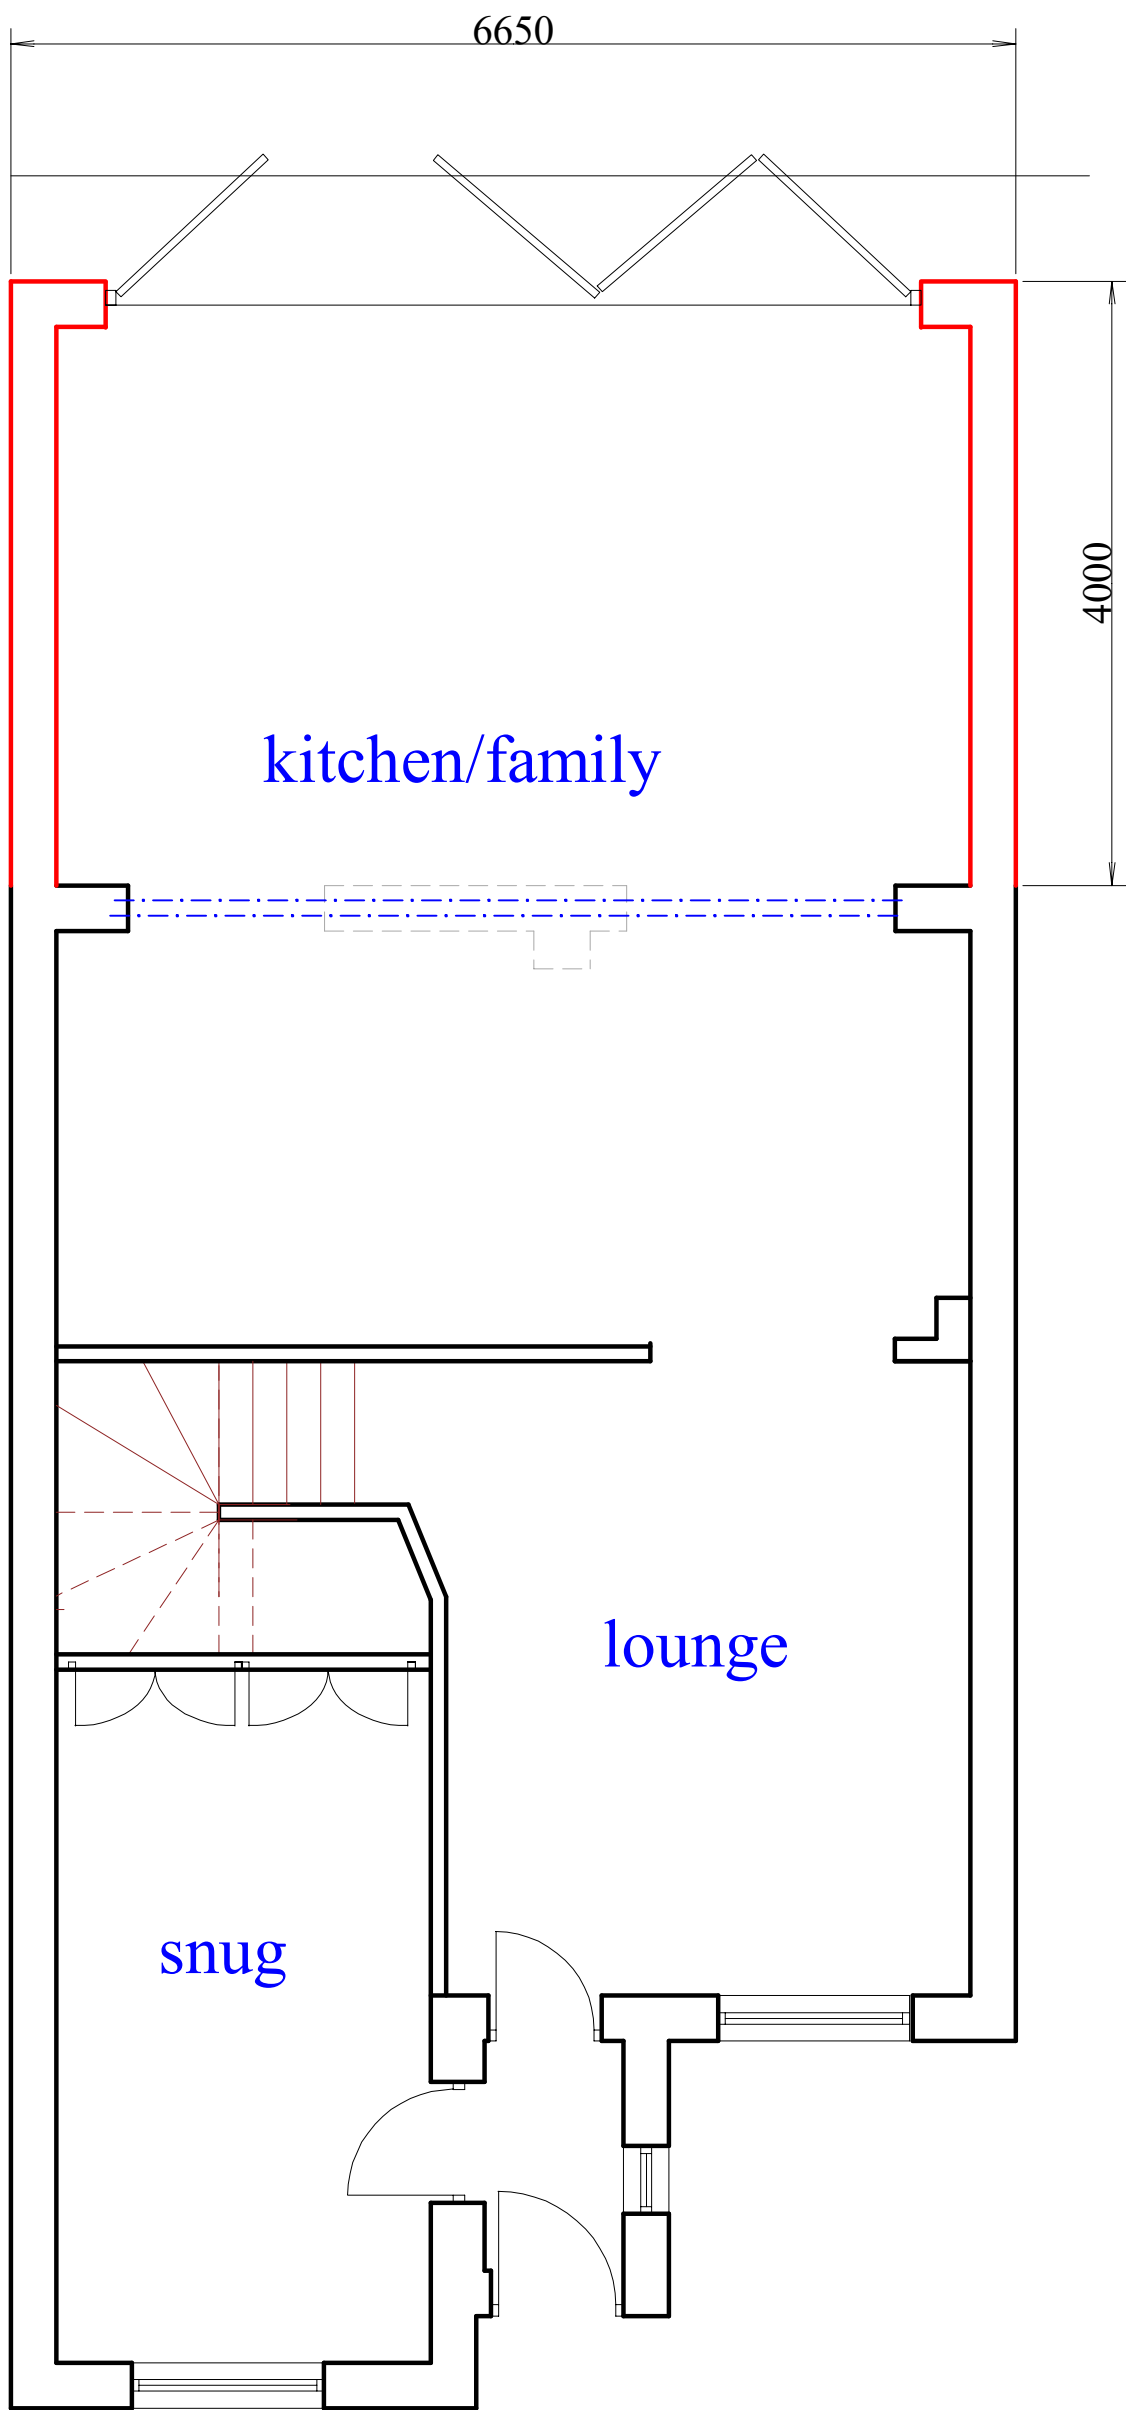



MATERIALS
Roof - tiles to match existing
Walls - facings to match existing

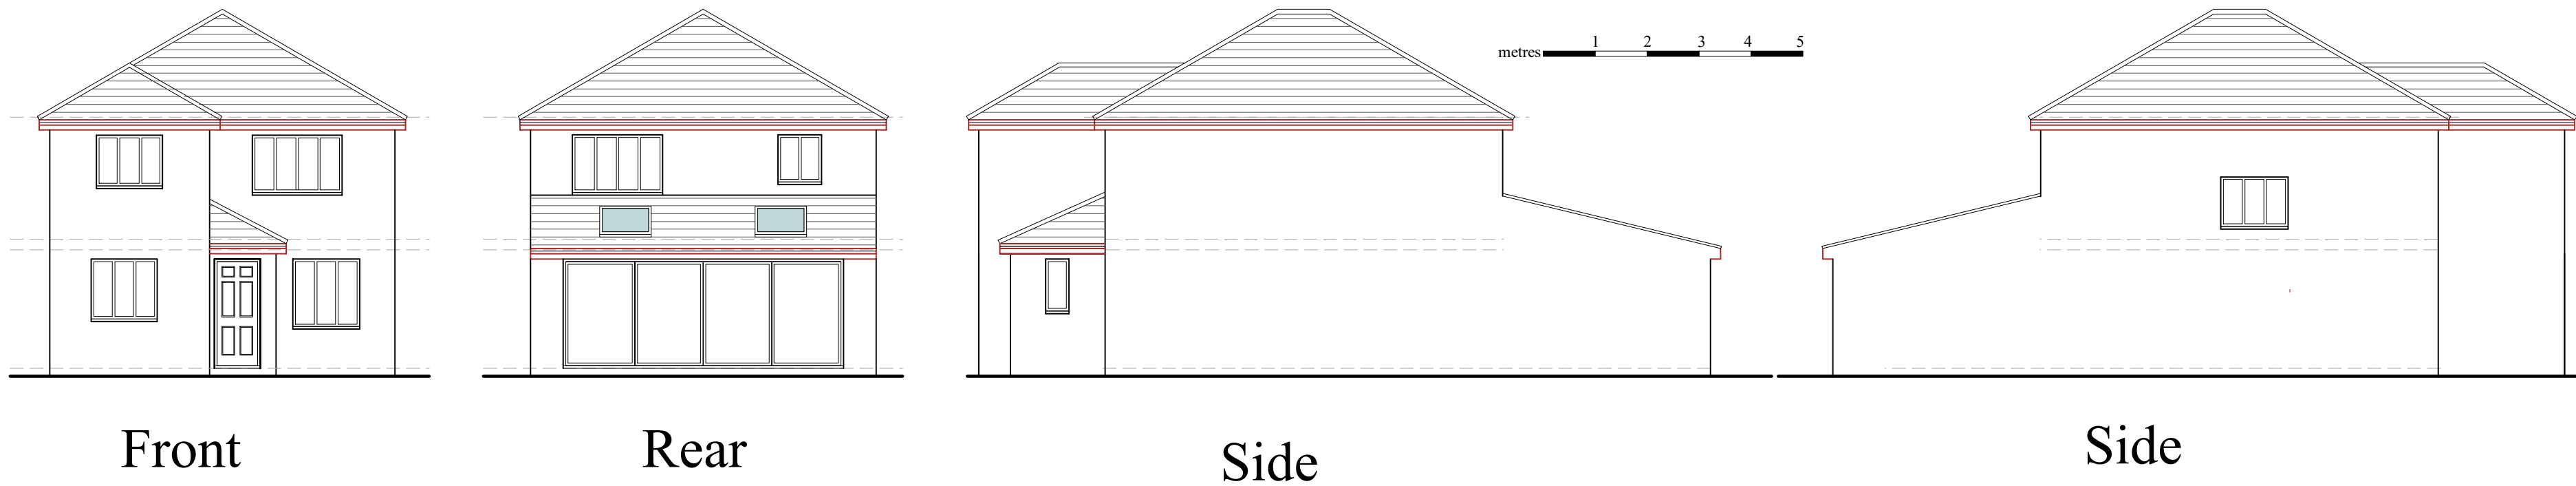

Ground

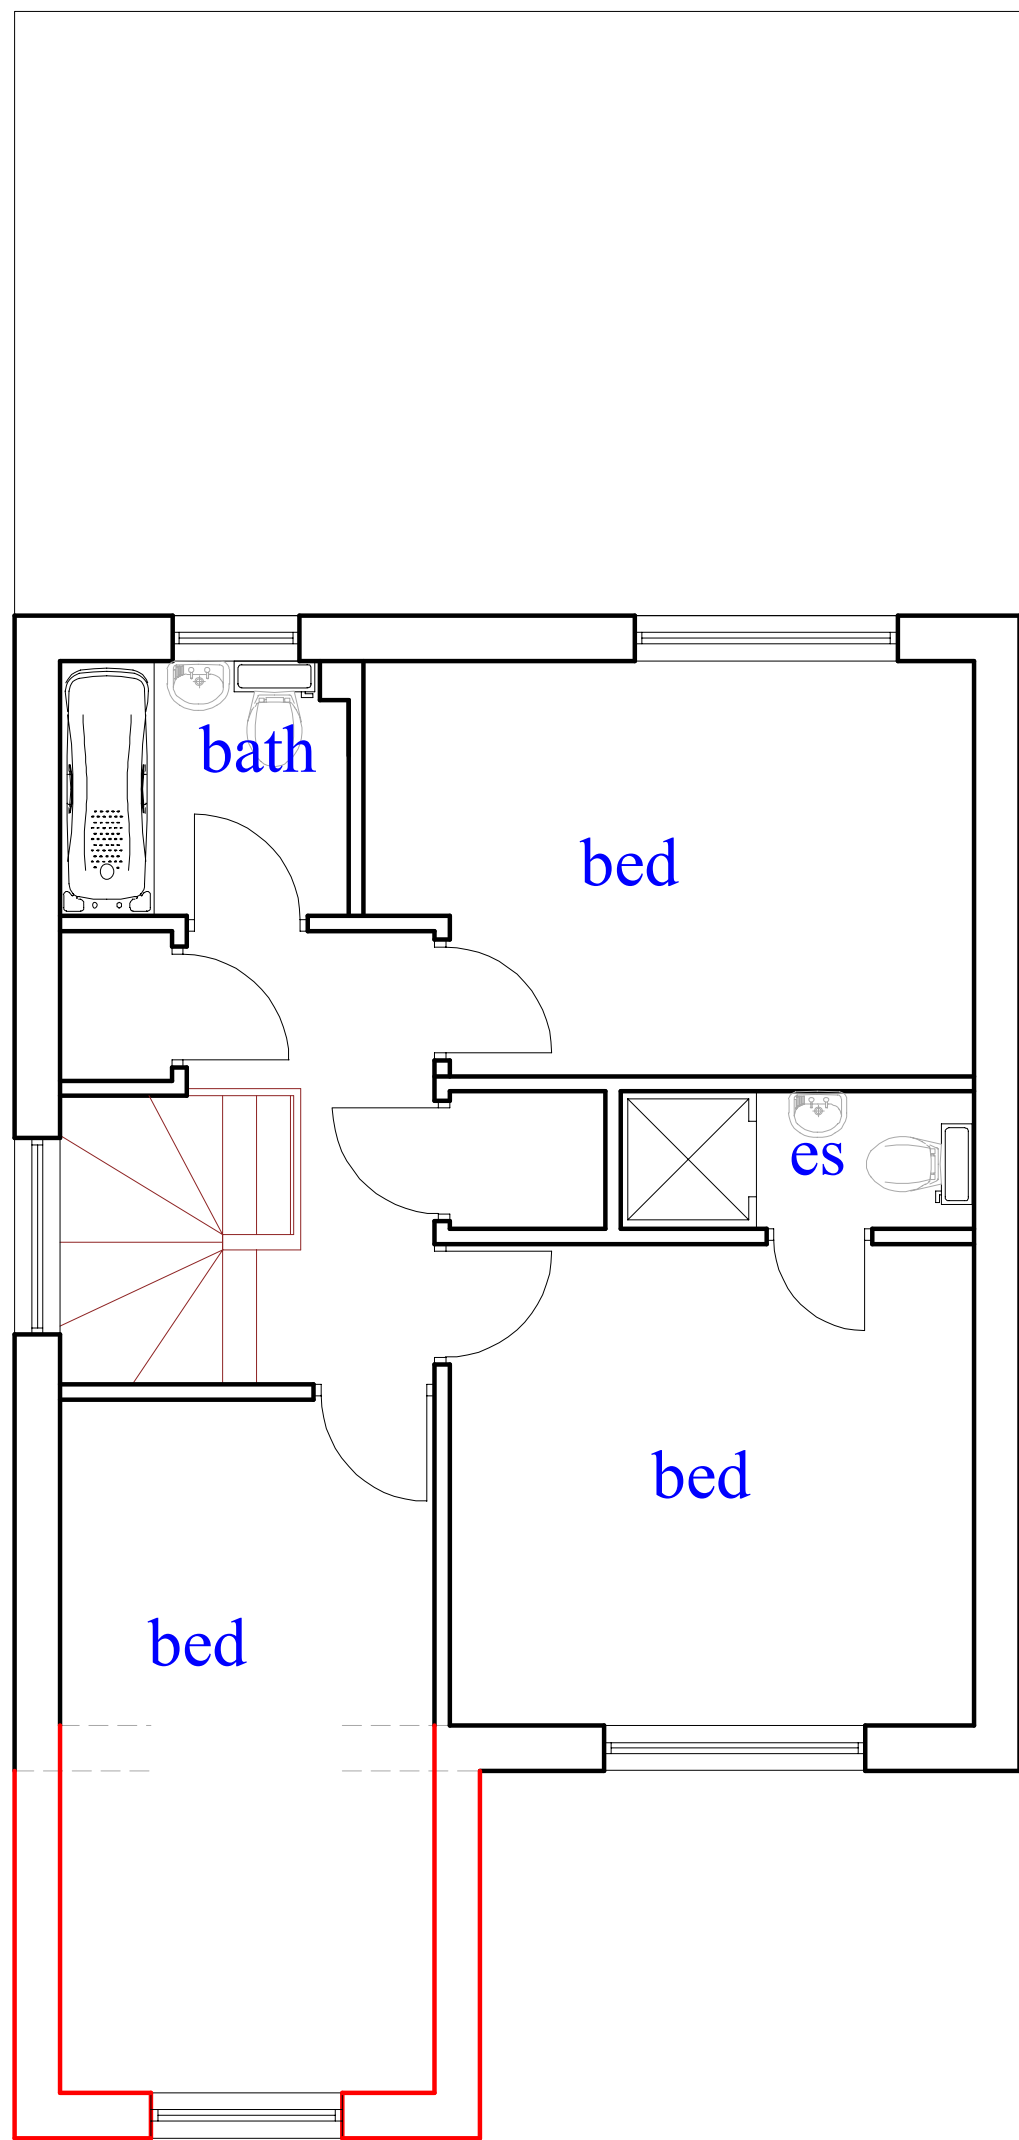

First

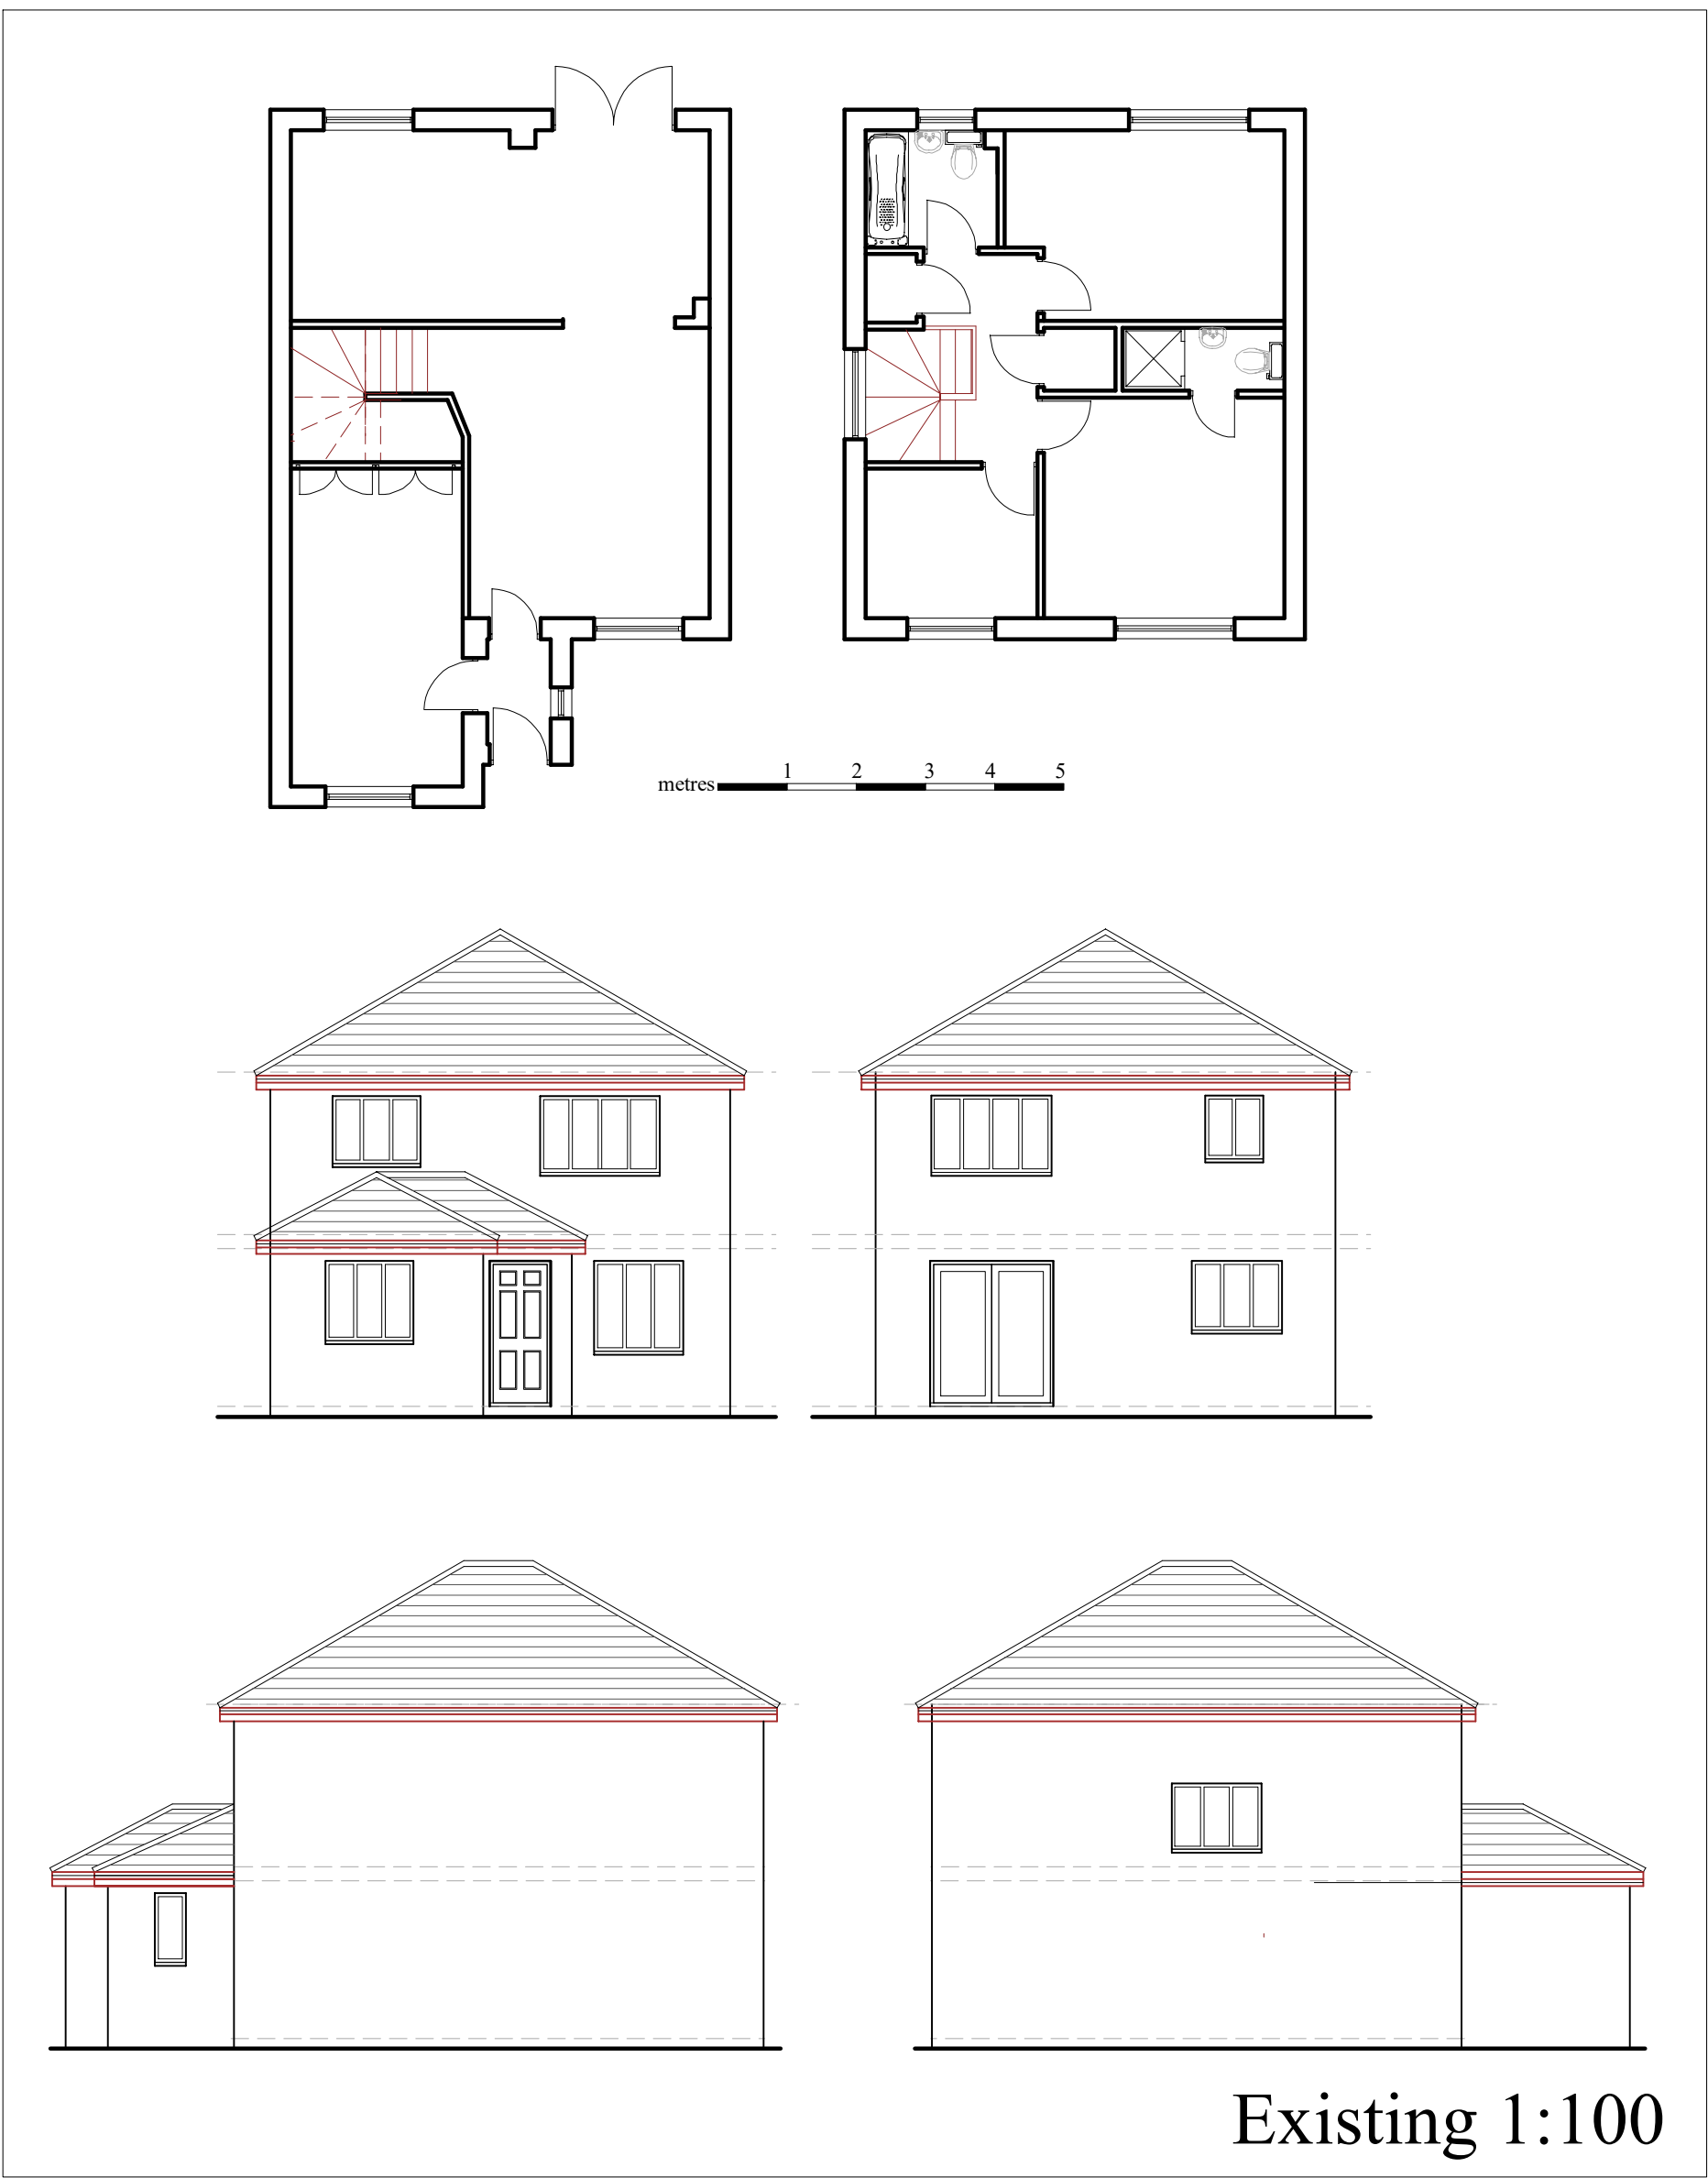

a	03/24	rear ext 4m
rev	date	description

11 Willsford Avenue
Melling

Proposed first floor front extension
and rear ground floor extension

scale	1:50/1:100 @A1
date	02/24
drawing	2671/1a