


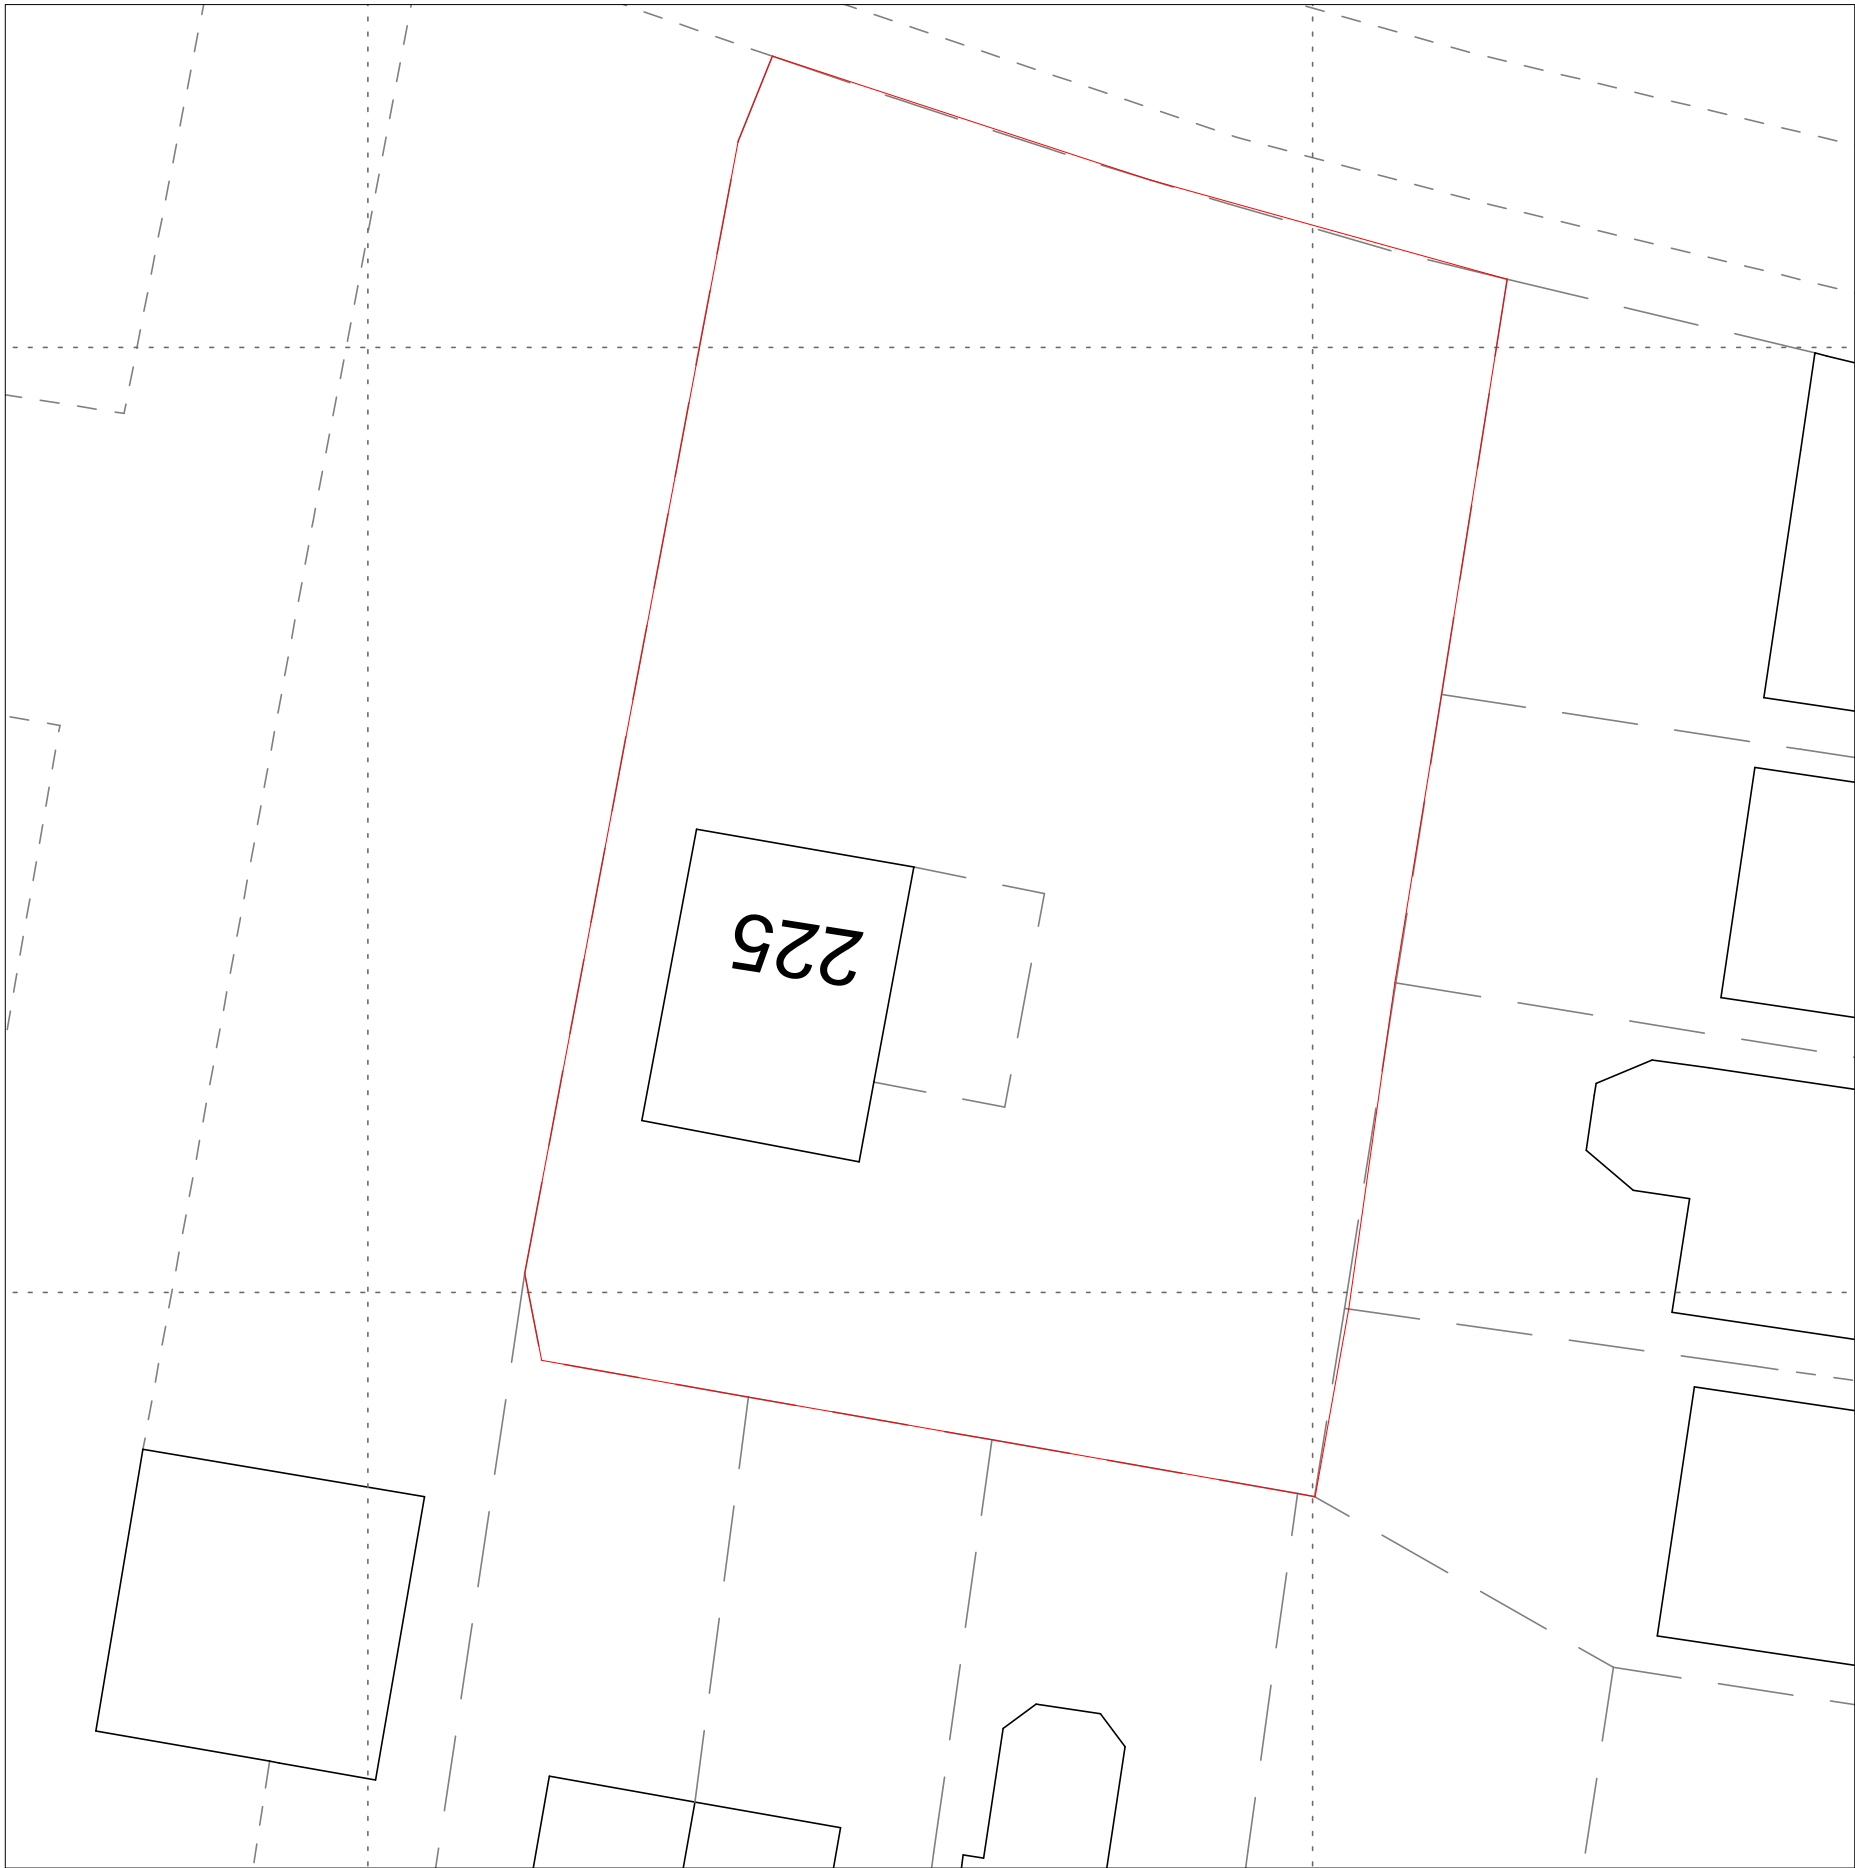

225 Knowsley Lane L36 8HW

New Single Storey Extension/Removal of
Existing Garage
Drawing 3 -Existing Blockplans

Drawing Number 2303-01
Loganbuilding@outlook.com

07904 649901
Scale1:1250 and 1:200 @A3