



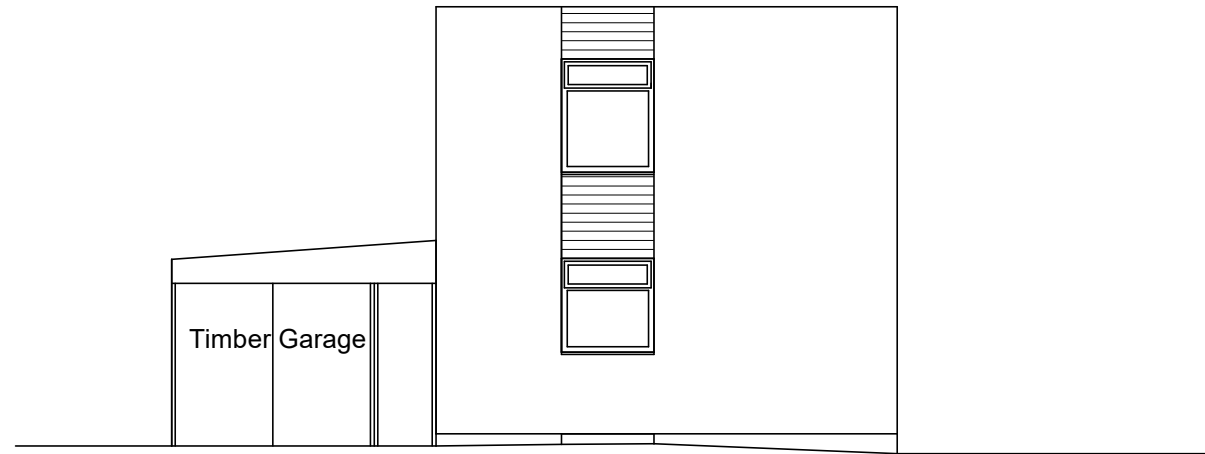

Existing Front

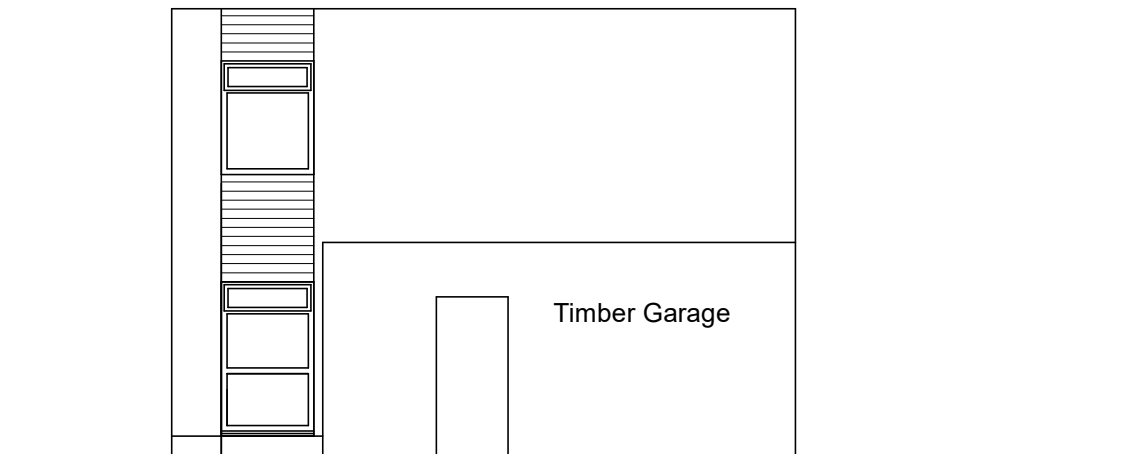

Existing Rear



Existing Side



Existing Side

Finishes- Brick/White Painted
Timber Cladding/Garage Timber
Sheet Painted Black
Flat Roof/ Garage Roof Asphalt
felt

225 Knowsley Lane L36 8HW

New Single Storey Extension/Removal of
Existing Garage
Drawing 3 -Existing Elevations

Drawing Number 2303-03
Loganbuilding@outlook.com

07904 649901
Scale 1:100@A3