




Proposed Front

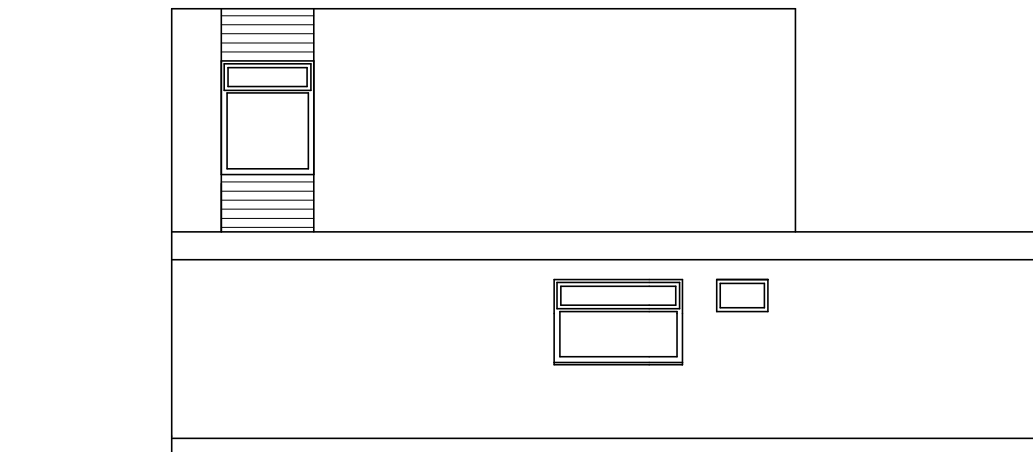

Proposed Rear



Proposed Side

New window obscure glazed and opener
above 1.7m from floor level.



Proposed Side

Finishes- Brick/white cladding to
existing- new extension painted
render and rubber flat roof.

225 Knowsley Lane L36 8HW

New Single Storey Extension/Removal of
Existing Garage
Drawing 5g -Proposed Elevations

Drawing Number 2303-05g

Loganbuilding@outlook.com

07904 649901

Scale 1:100@A3