



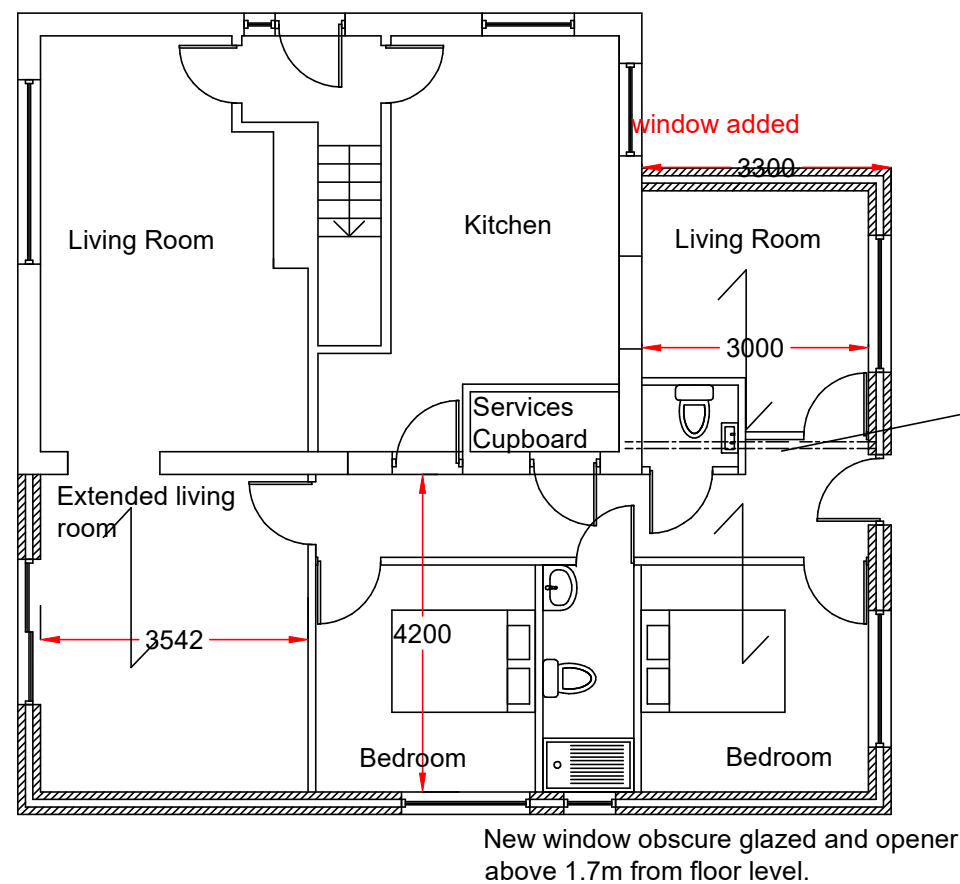

Proposed Ground Floor

total area 64 m2.

Finishes- Brick/white cladding to existing- new extension painted render and rubber flat roof.

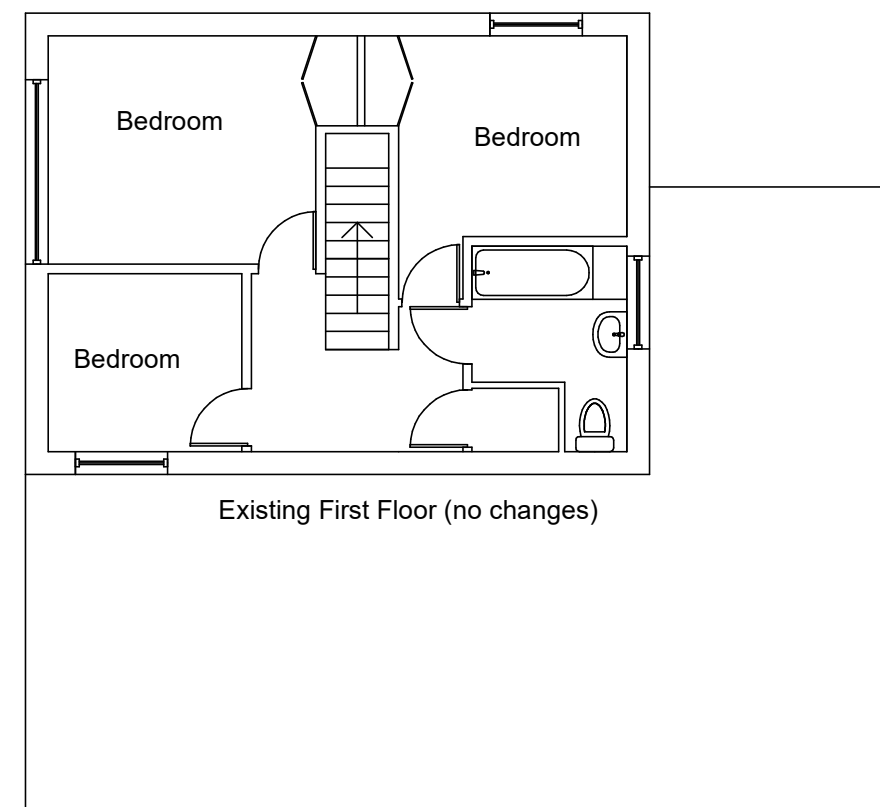

New Steel beam provisional size 203x102x37kg

75x195 C24 flat roof joists to bedrooms and size, 47x 195 C16 flat roof joists to room in front of kitchen.

225 Knowsley Lane L36 8HW

New Single Storey Extension/Removal of Existing Garage
Drawing 6g -Proposed Floorplans

Drawing Number 2303-06g
Loganbuilding@outlook.com

07904 649901
Scale 1:100@A3