




Location plan. Scale 1:500

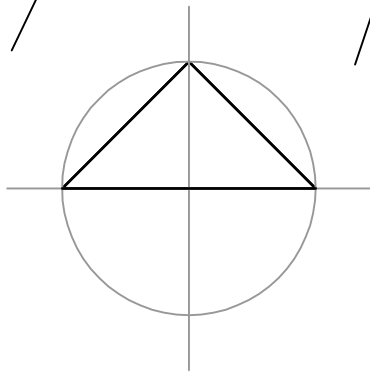

CLIENT
ATE Farms Ltd


PROJECT
Proposed redevelopment of
Knowsley Village Stables
Knowsley, Merseyside

DRAWING
Location plan

DRAWING NUMBER
18/08408/ 101


REVISION	SCALE@A3 varies	DATE 20.08.2018
A	RGC	CHECKED BY

The copyright of this drawing and design is vested in the Architect and must not be copied or reproduced without written consent. All dimensions given are to be verified on site by the contractor.

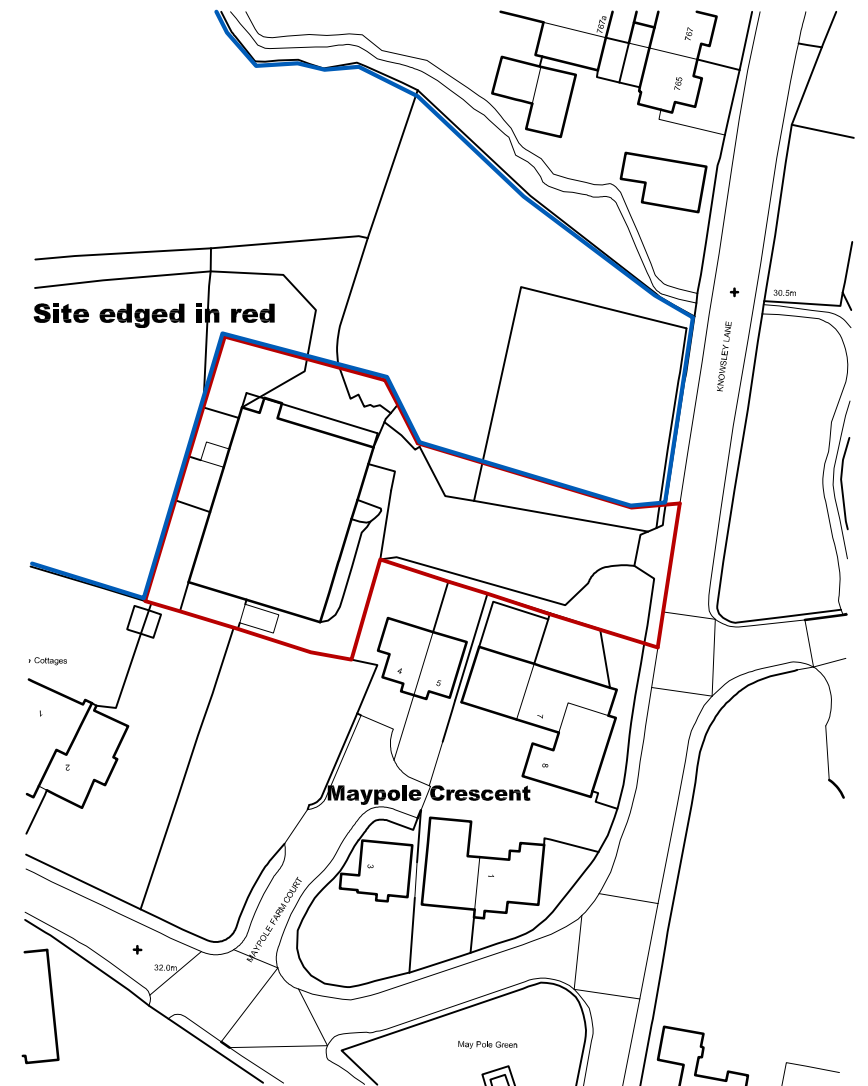

Ordnance Survey (c) Crown Copyright 2018. All rights reserved. Licence number 100022432

Location plan. Scale 1:1250

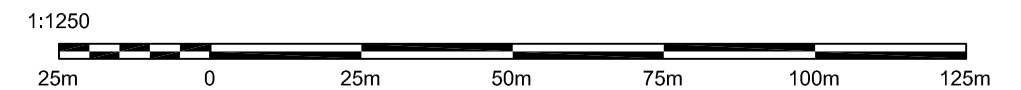

planning

A	'drawings must not be scaled' note removed	19.08.2019
Rev	Details	Date/Chk
m t c planning and design architect town planning building surveying		
Barn 5a Sutton Hall Farm, Sutton Maddock Shropshire TF119NQ Tel 01952 730 492 Fax 01952 730 492/863		