
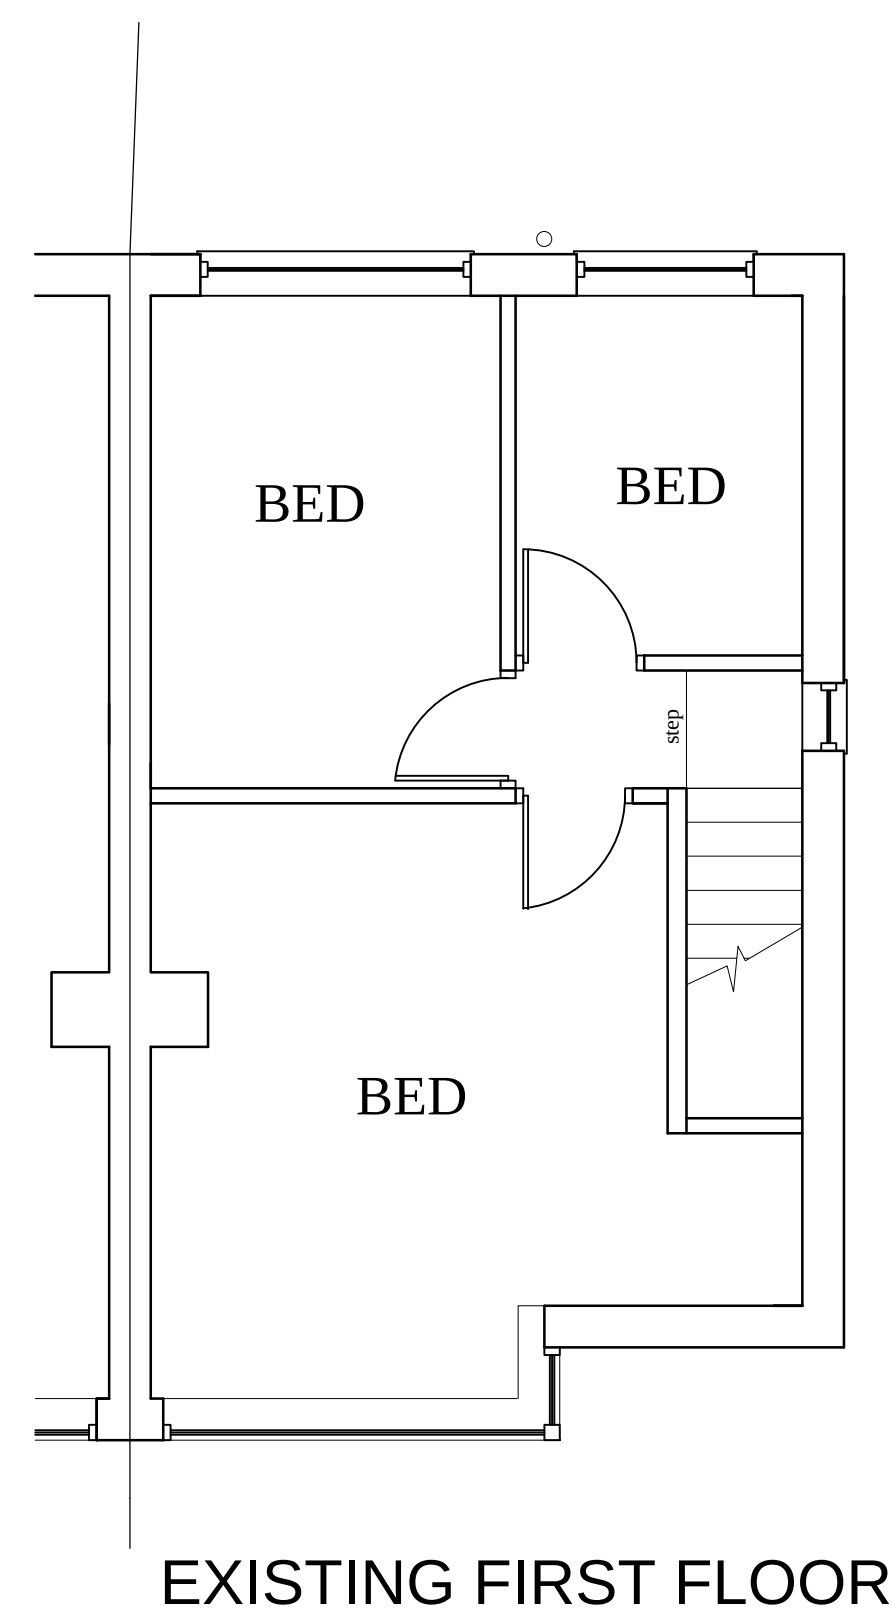
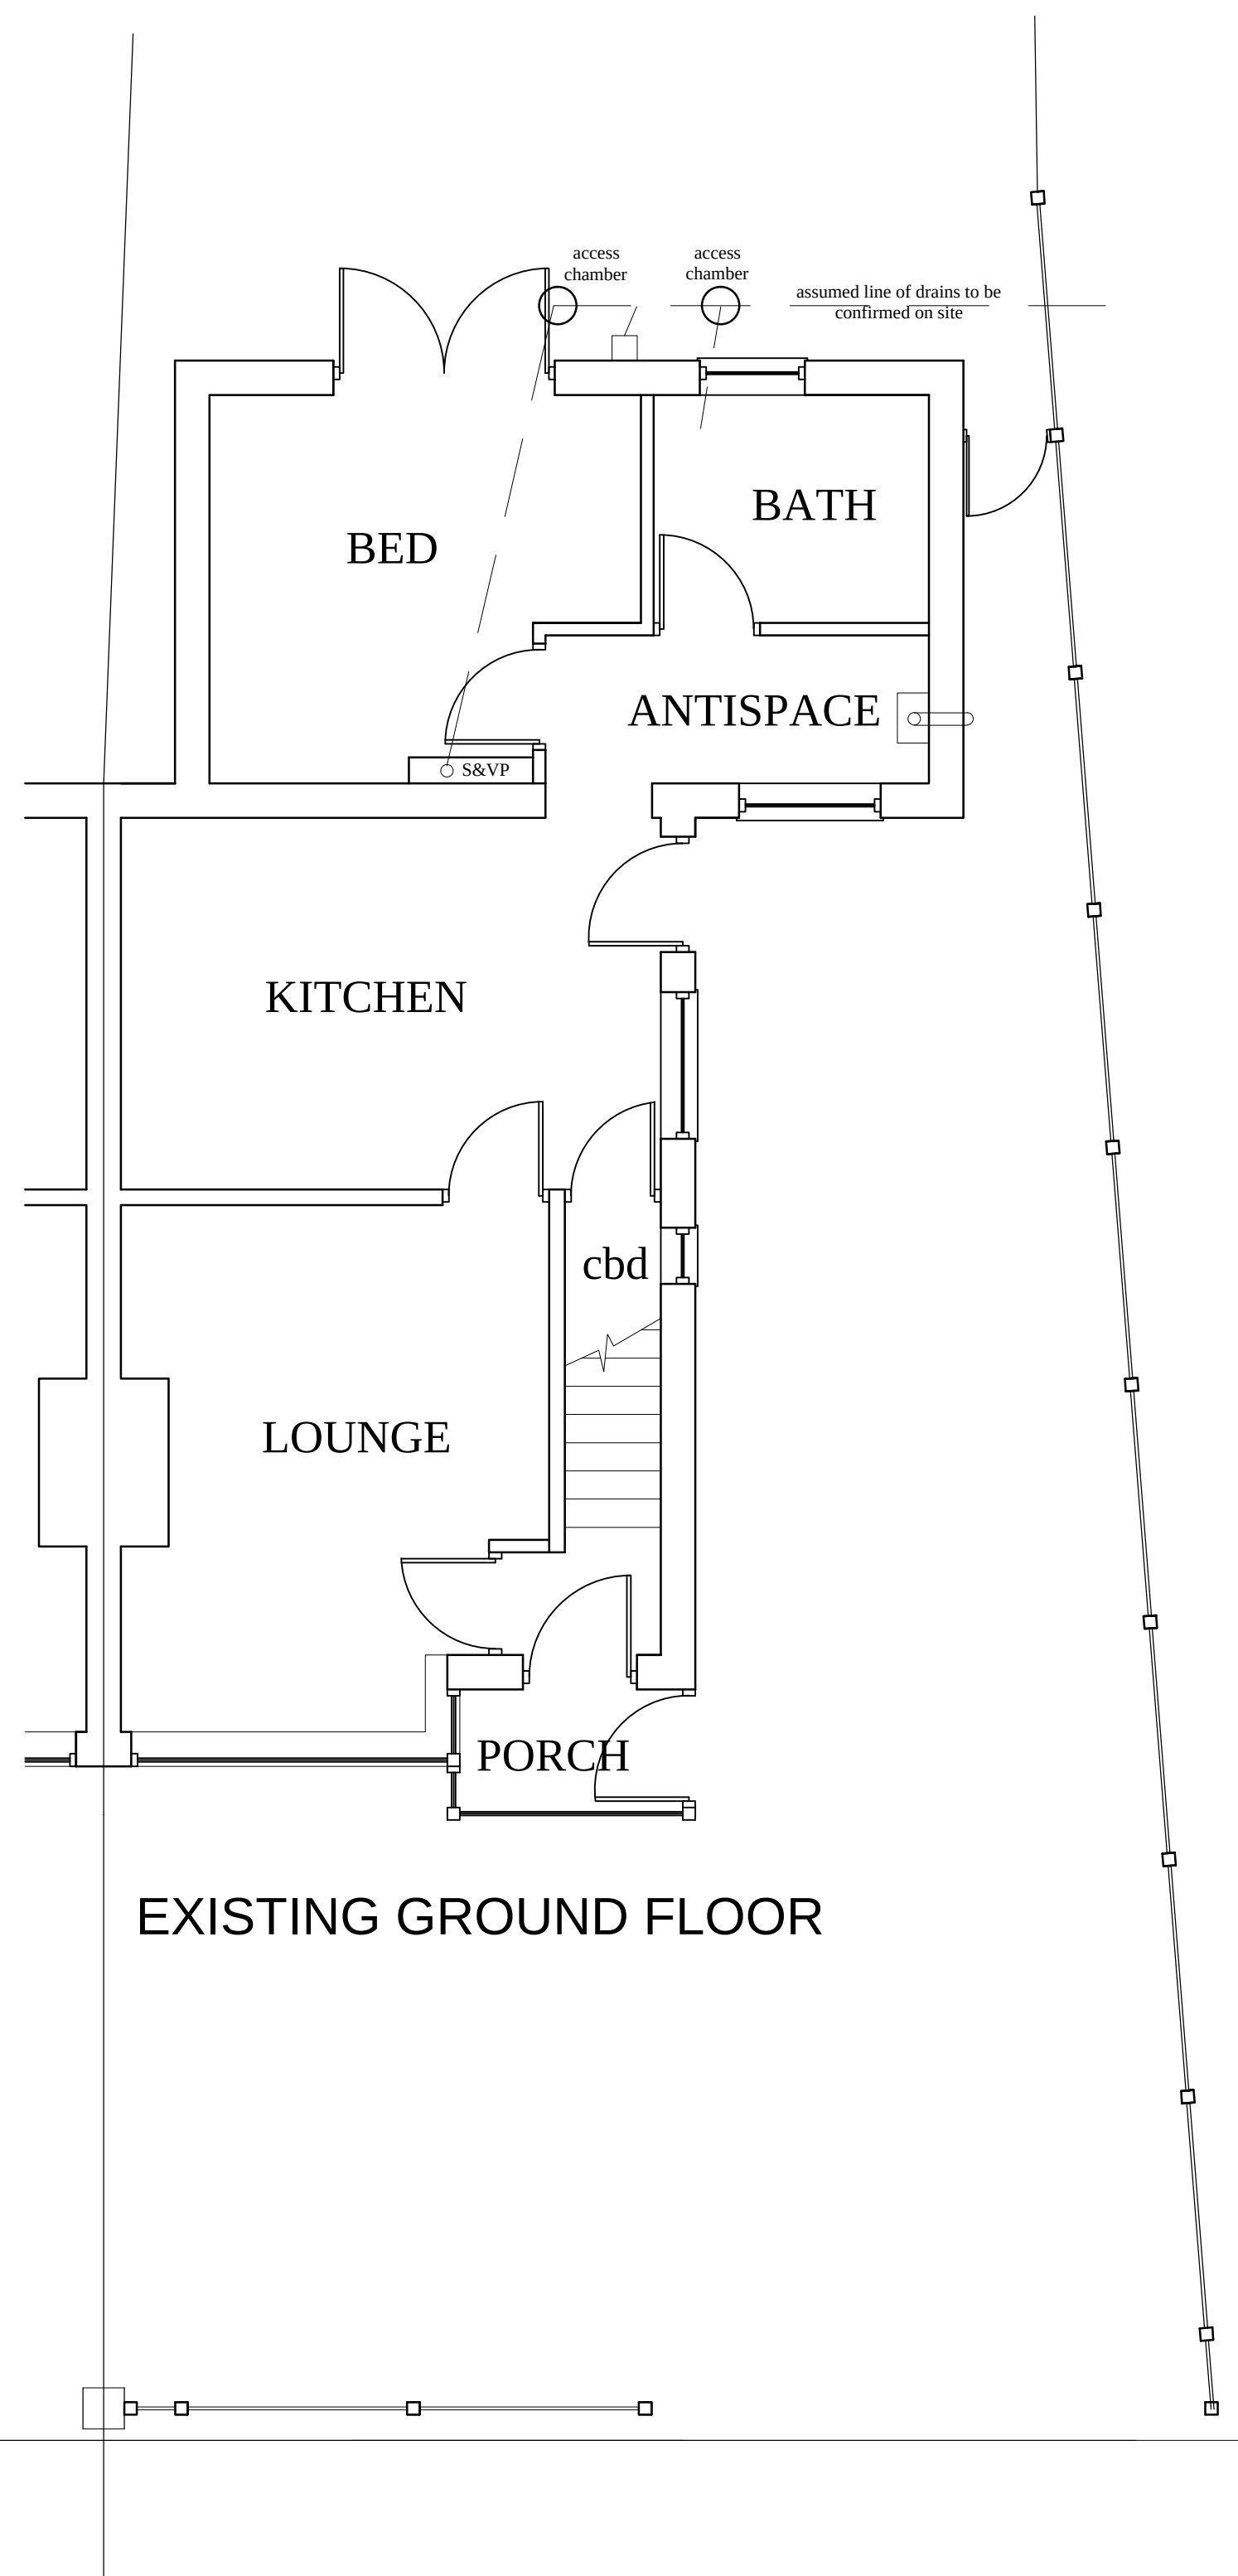
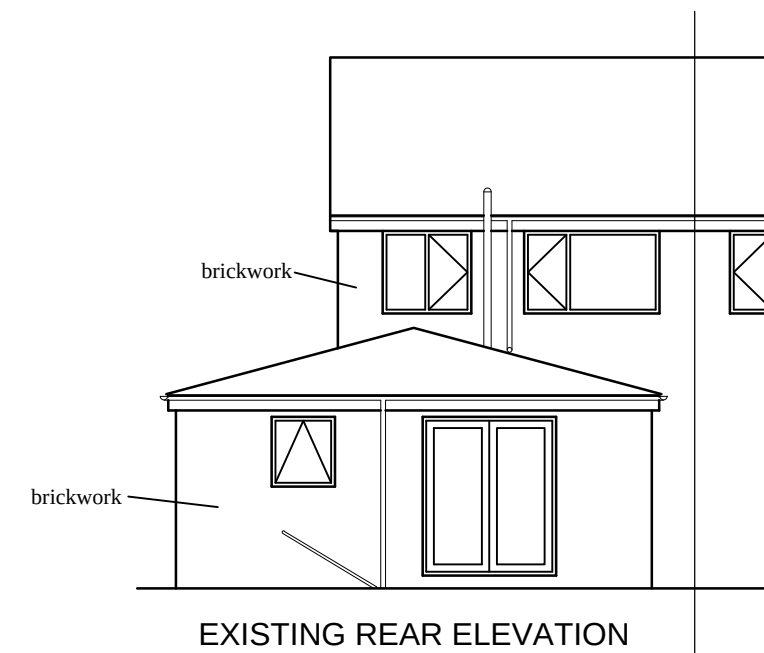


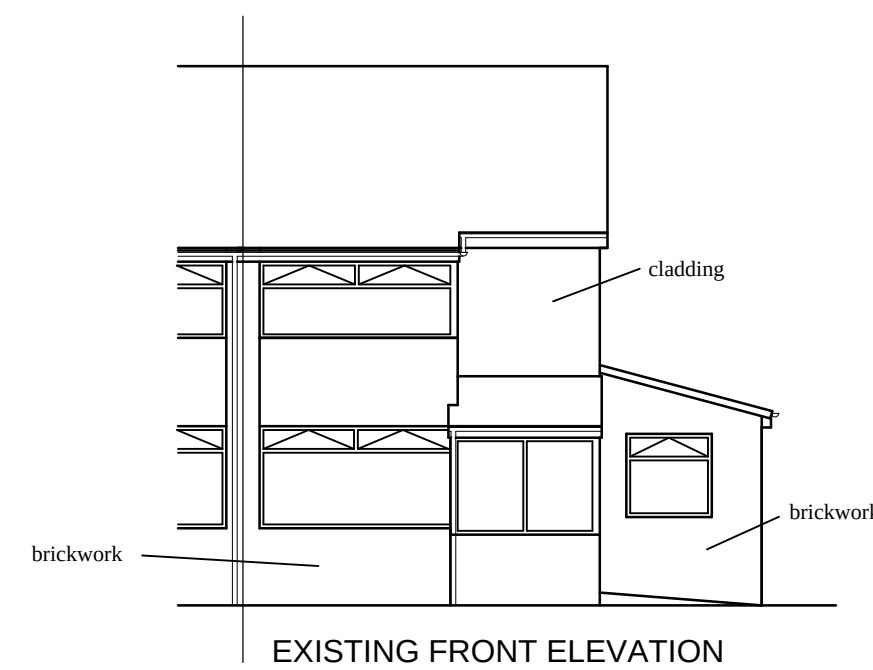

2 The Oaks, Sutton, St.Helens, Merseyside WA9 4XW
(01744)816583 or 07973 208 638

Project
12 EASONWOOD ROAD
Title
Existing Plans & Elevations

Drg No 25/026
Scale 1:50 & 1:100