



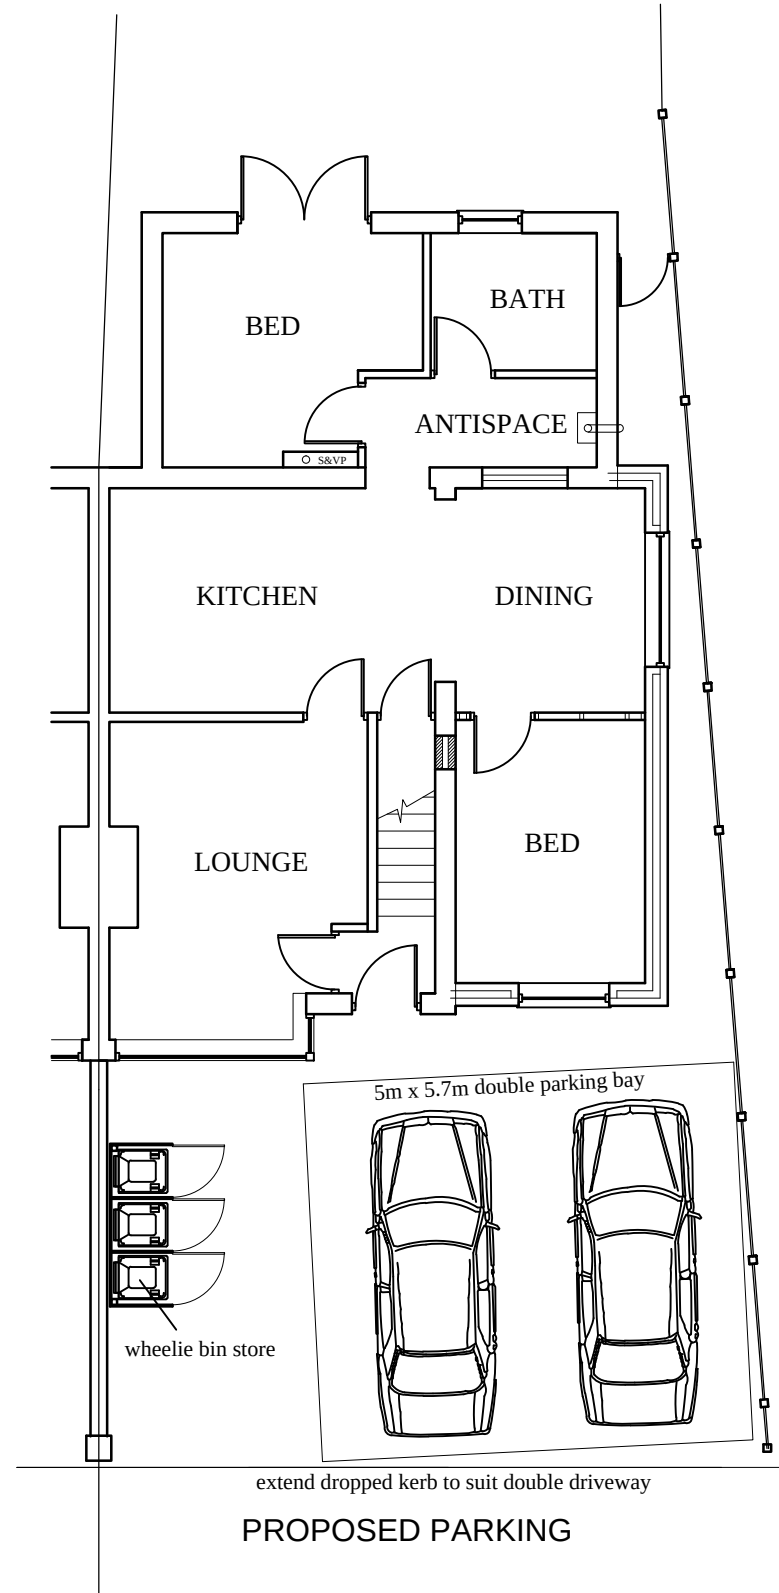

All front of property to be permeable resin bound paving installed by specialist contractor i.e.(www.sureset.co.uk)

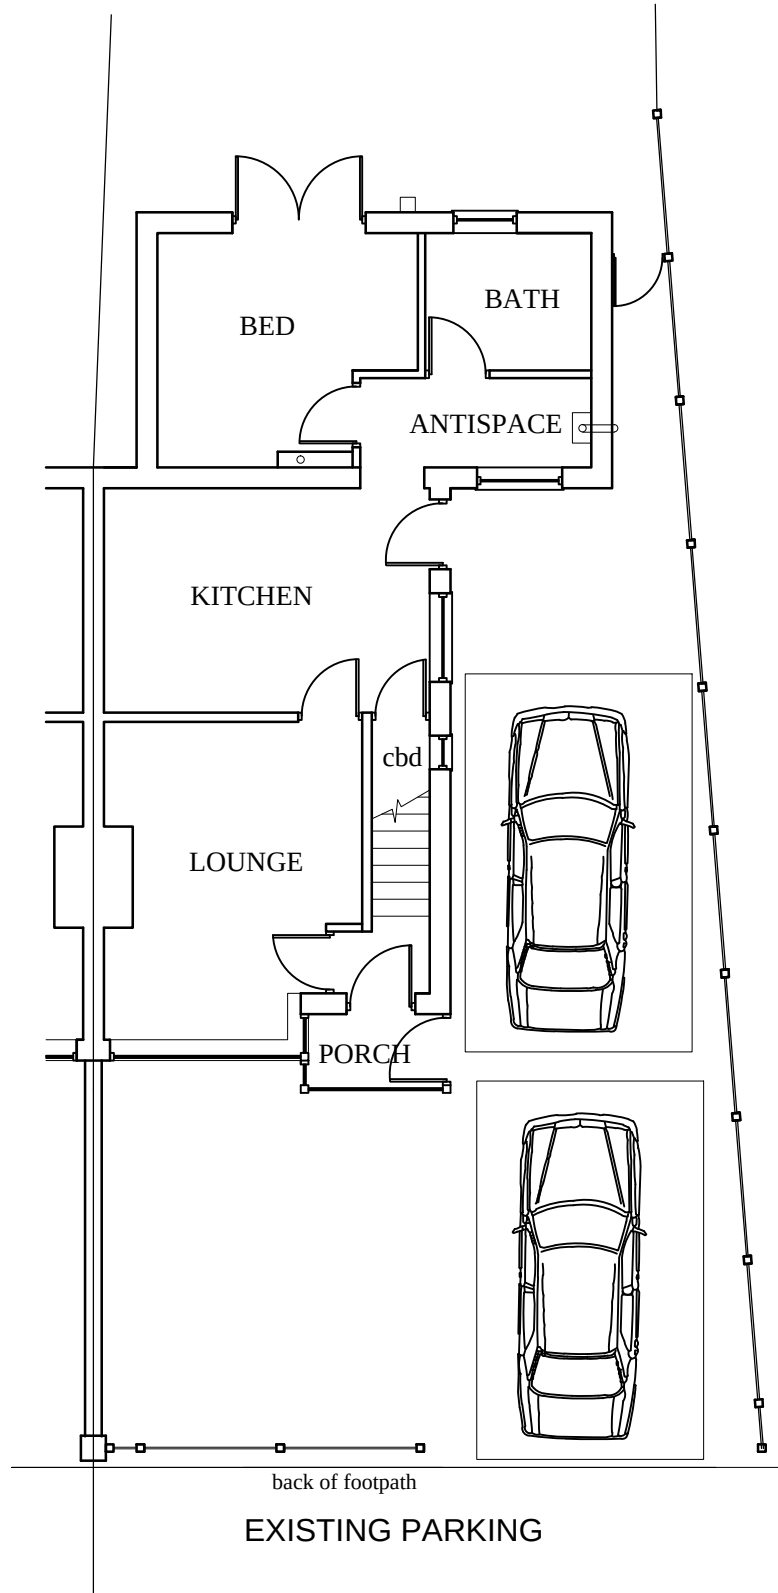

2 The Oaks, Sutton, St.Helens, Merseyside WA9 4XW
(01744)816583 or 07973 208 638

Project
12 EASONWOOD ROAD
Title
Parking Arrangement

Drg No 25/028

Scale 1:100