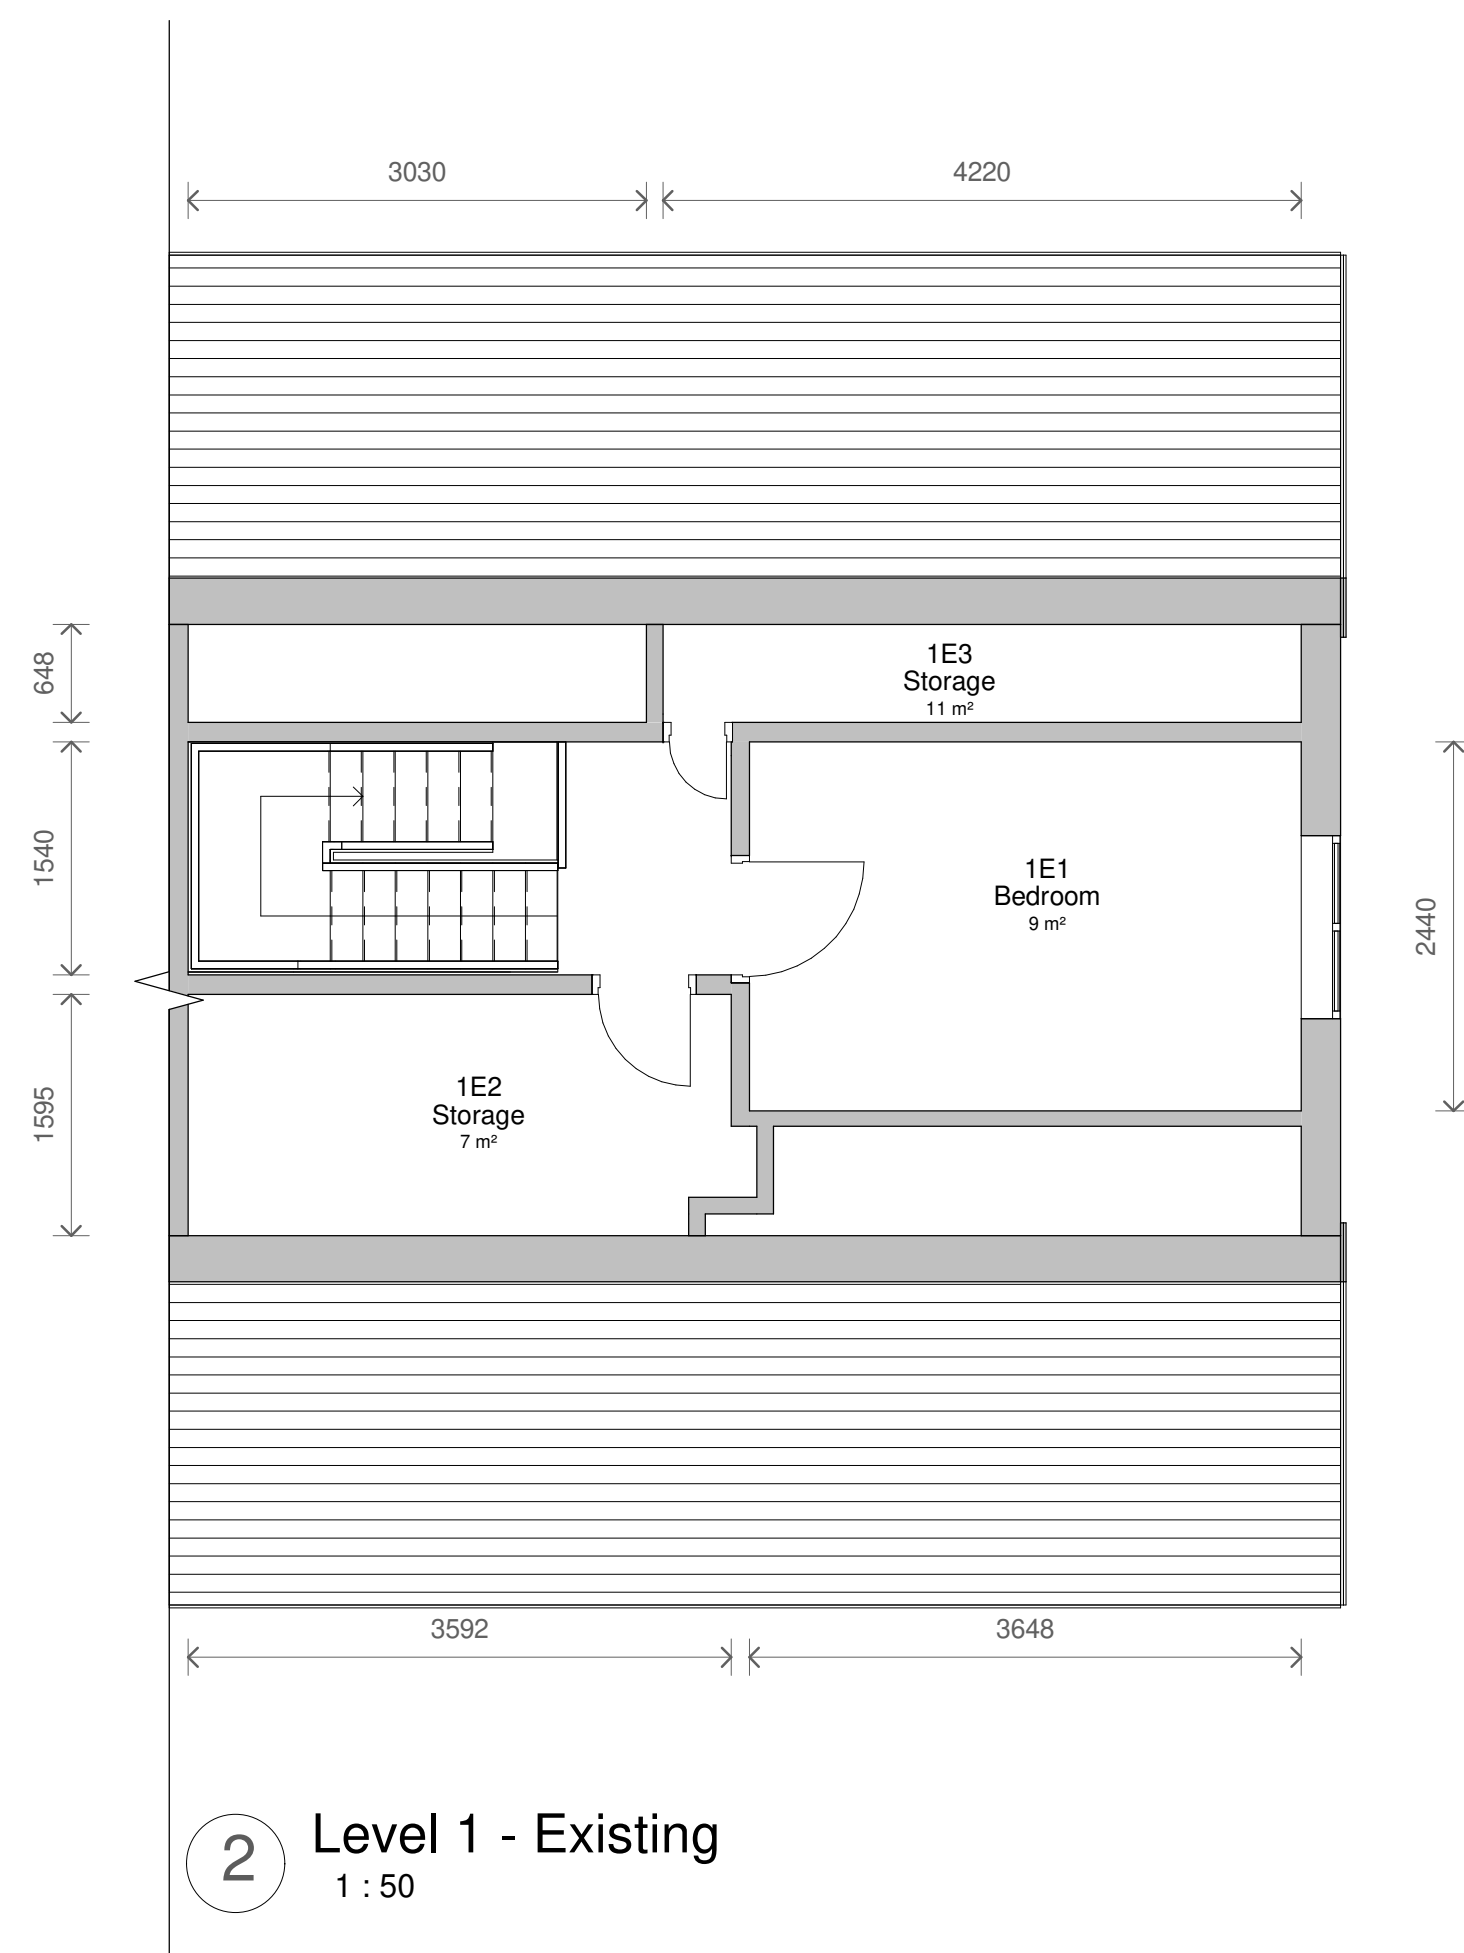
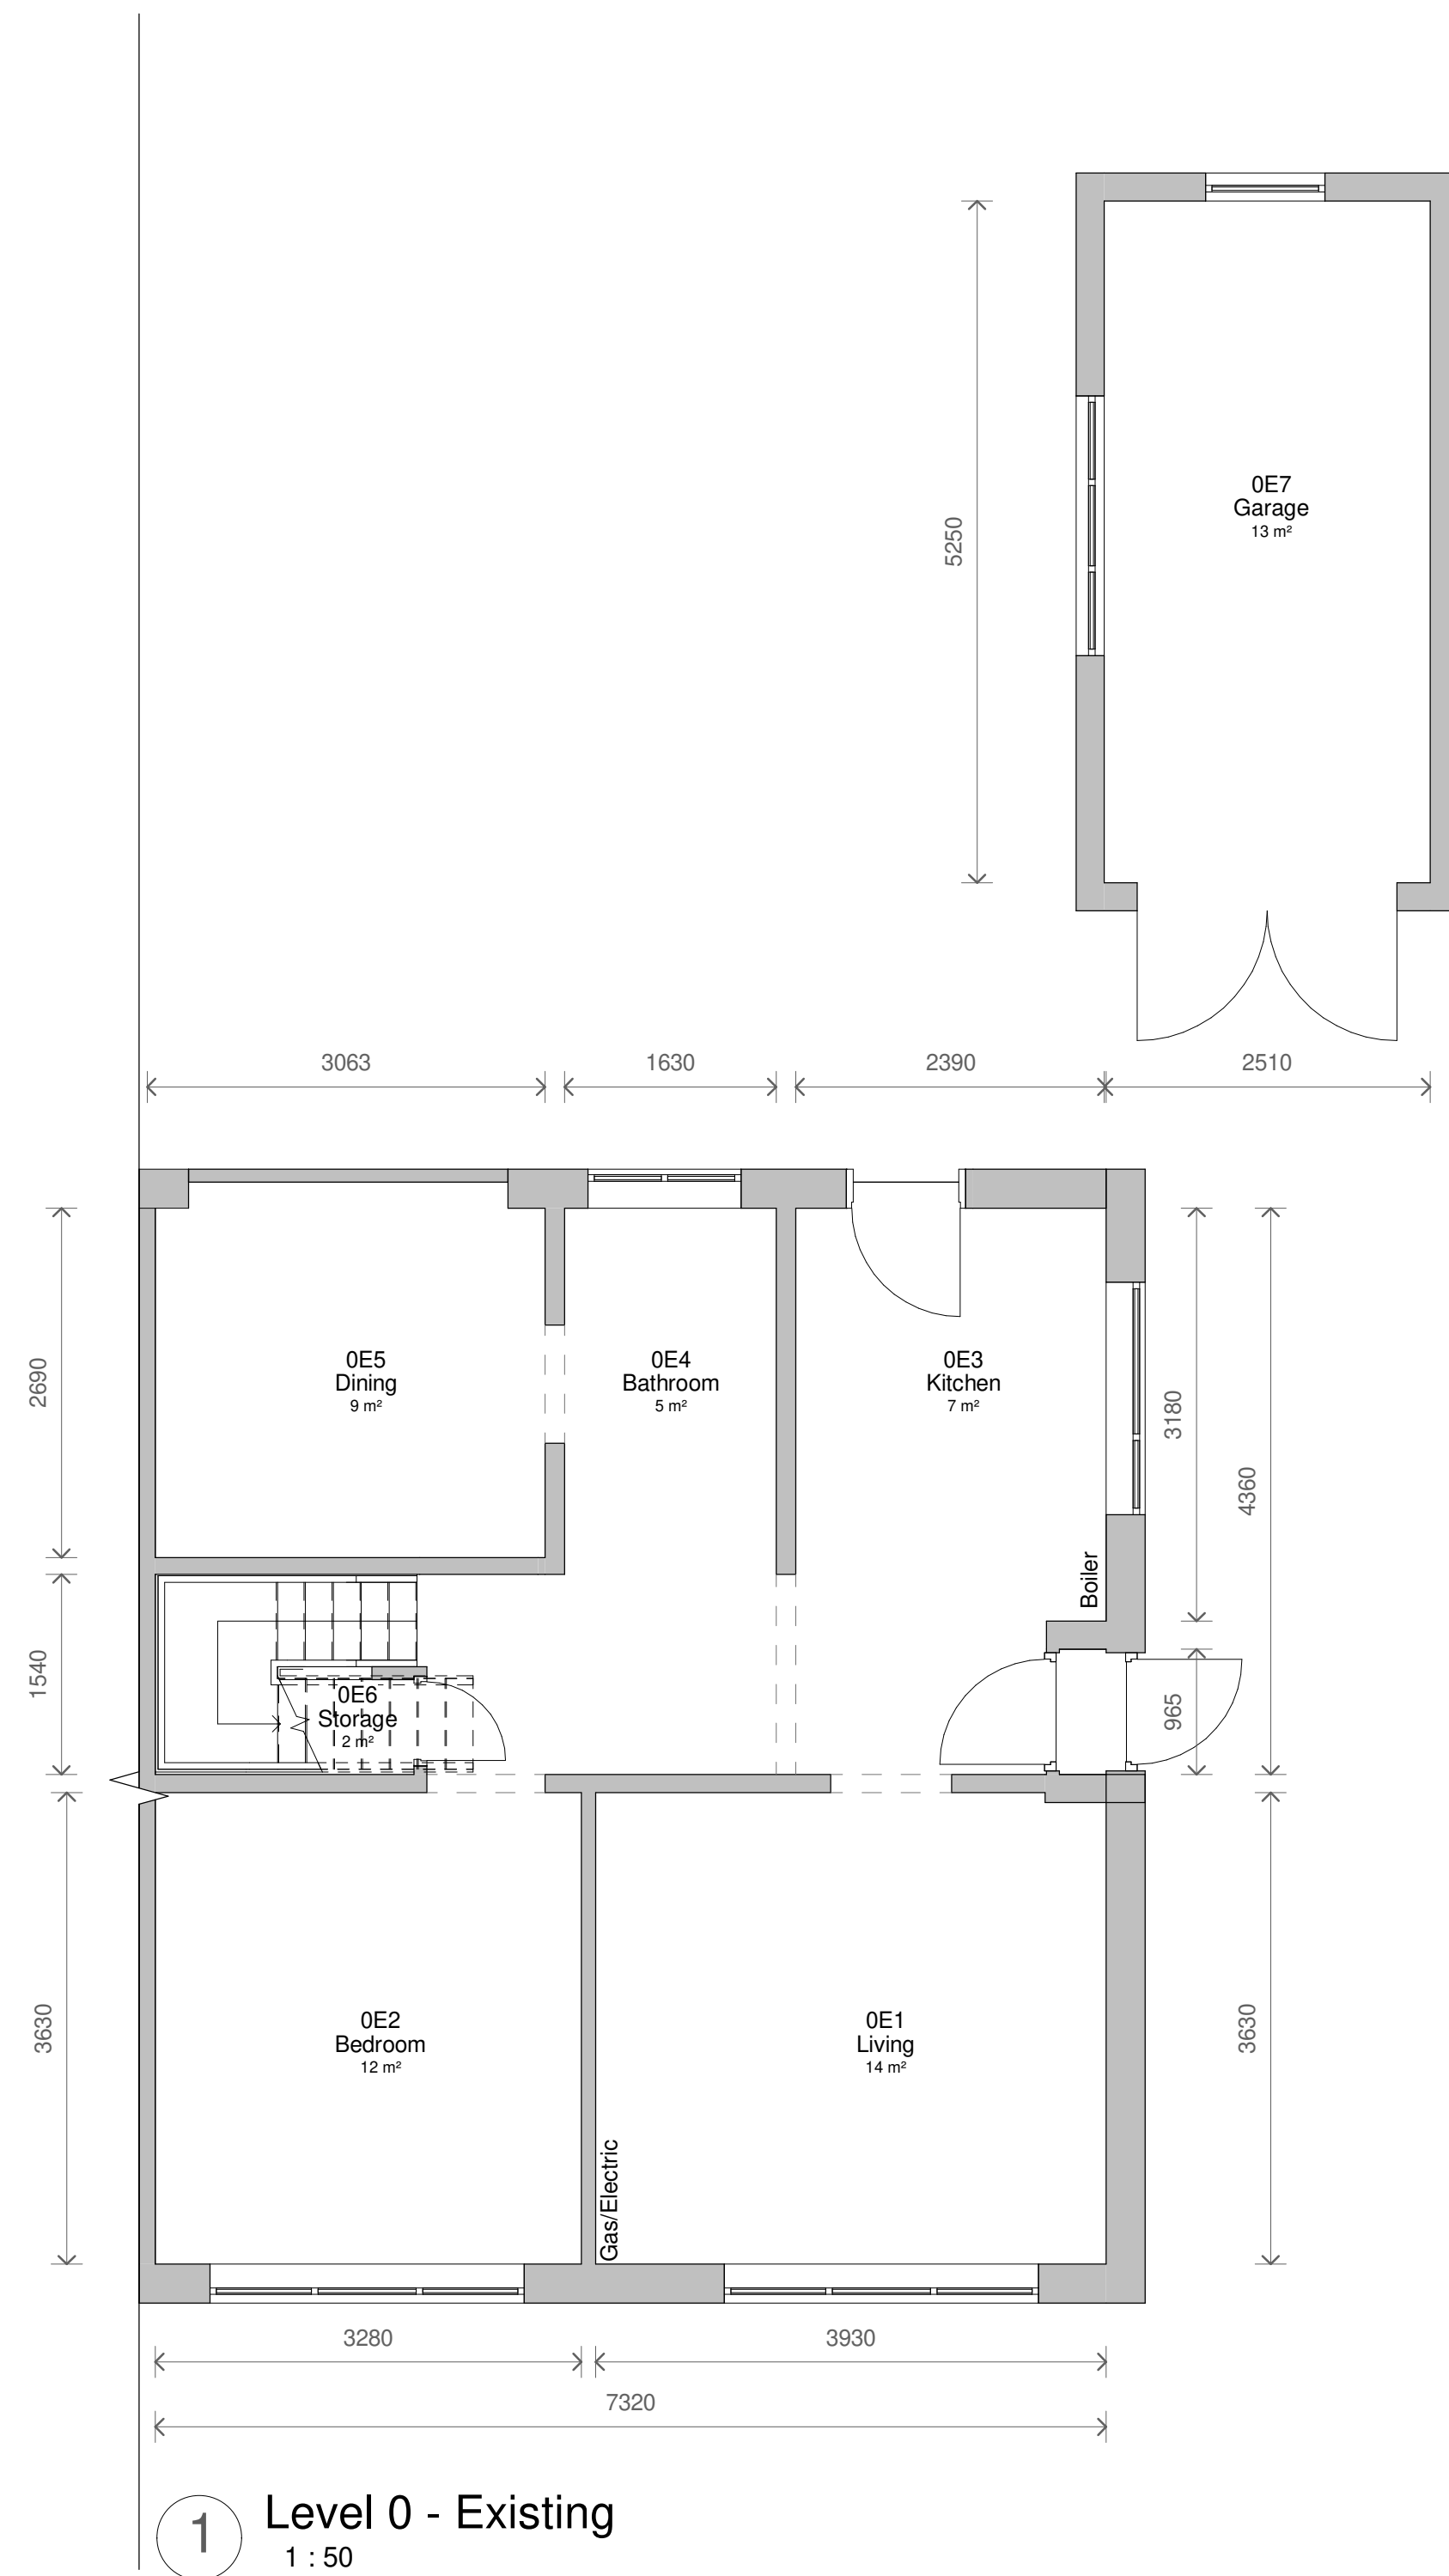
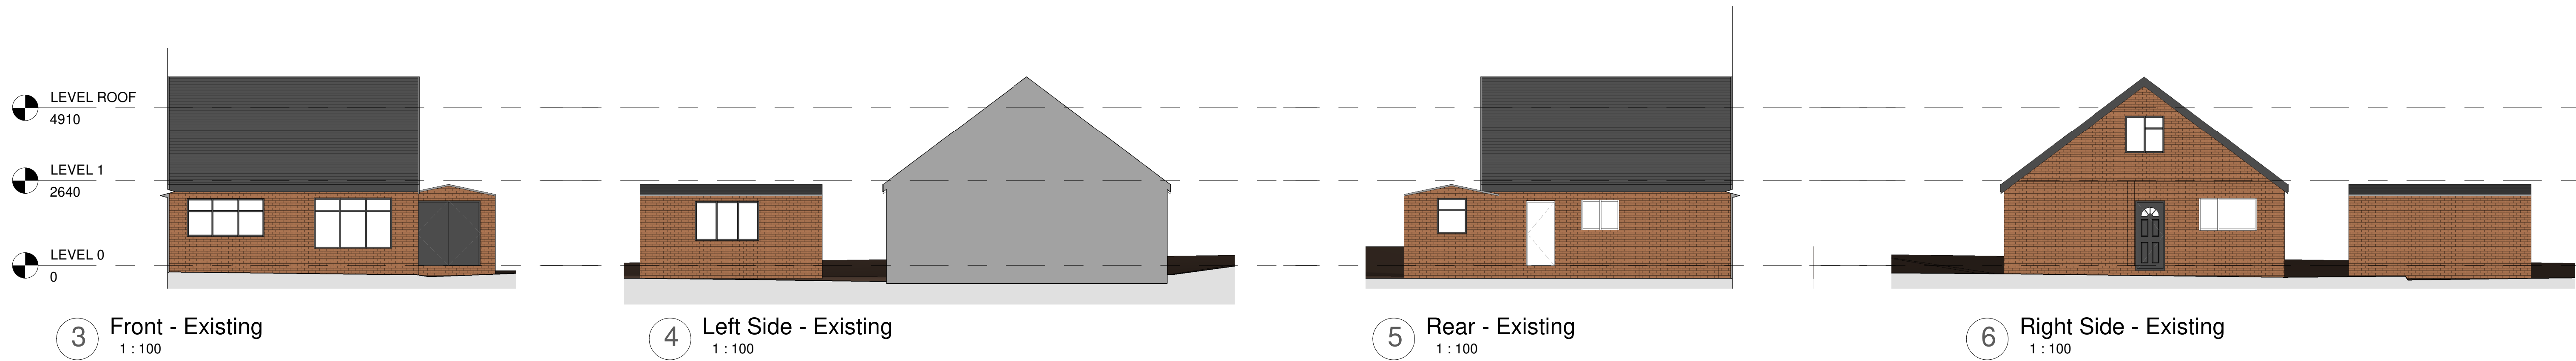


No.	Description	Date
PROJECT 152 Windy Arbor Road, Whiston		
TITLE Existing Plans and Elevations		
CLIENT Brooks		
STATUS DESIGN		
DRAWN BY CB	DATE 28/12/2022	SCALE (@ A1) As indicated
PROJECT NUMBER GSS22123	DRAWING NUMBER 002	REV
GOLD SKETCH S T U D I O S www.goldsketch.co.uk info@goldsketch.co.uk 0161 792 9595		
NOTES COPYRIGHT ALL RIGHTS RESERVED. NO PART OF THIS DRAWING IS TO BE REPRODUCED WITHOUT WRITTEN CONSENT. DRAWING TO BE USED FOR THE EXISTING PLAN ONLY. ANY DISCREPANCIES TO BE REPORTED TO THE CLIENT. THE DRAWING IS NOT TO BE USED FOR ANY OTHER PURPOSE. ALL WORK AND MATERIALS TO BE IN ACCORDANCE WITH CURRENT BUILDING REGULATIONS, RELEVANT CODES OF PRACTICE AND BRITISH STANDARDS. ALL DIMENSIONS ON THIS DRAWING ARE IN MILLIMETRES (UNLESS OTHERWISE STATED).		