


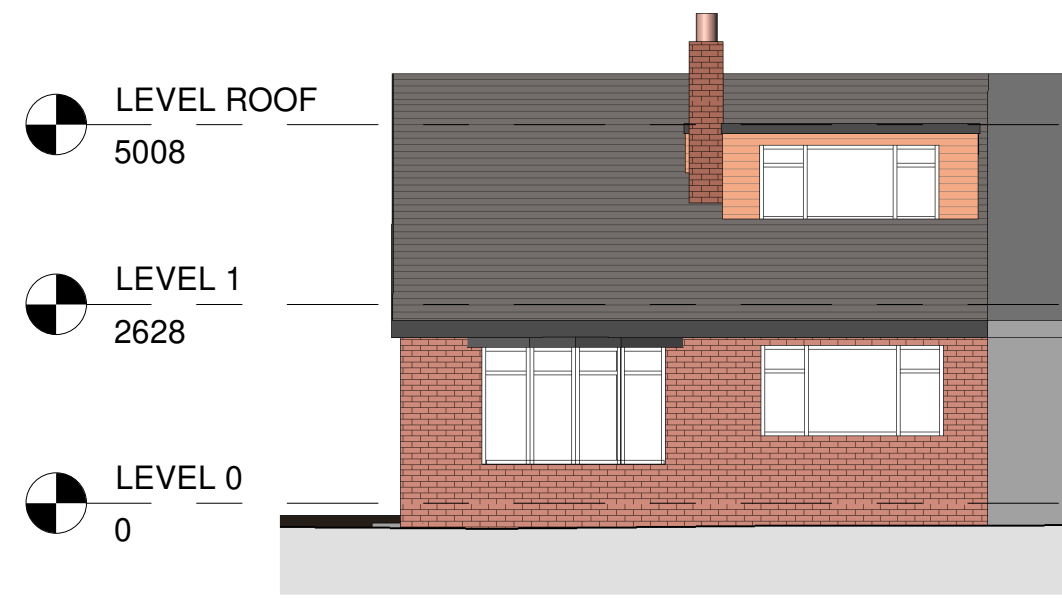


3 Front - Proposed
1 : 100




4 Left Side - Proposed
1 : 100




5 Rear - Proposed
1 : 100

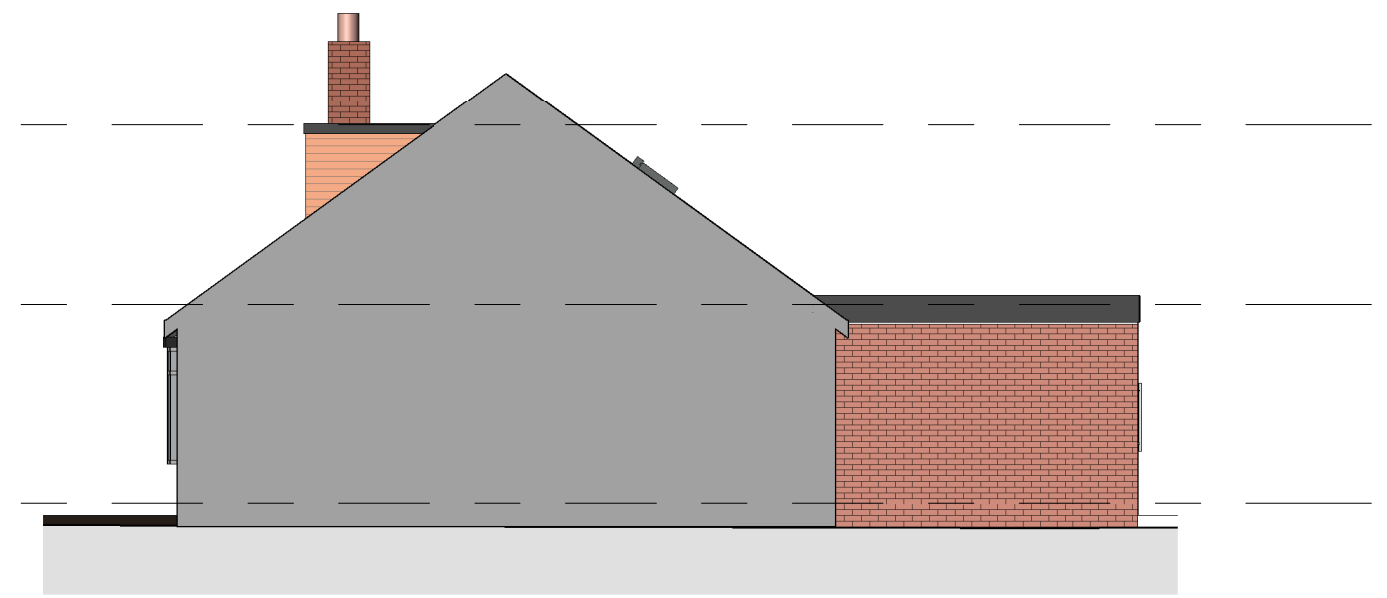


6 Right Side - Proposed
1 : 100

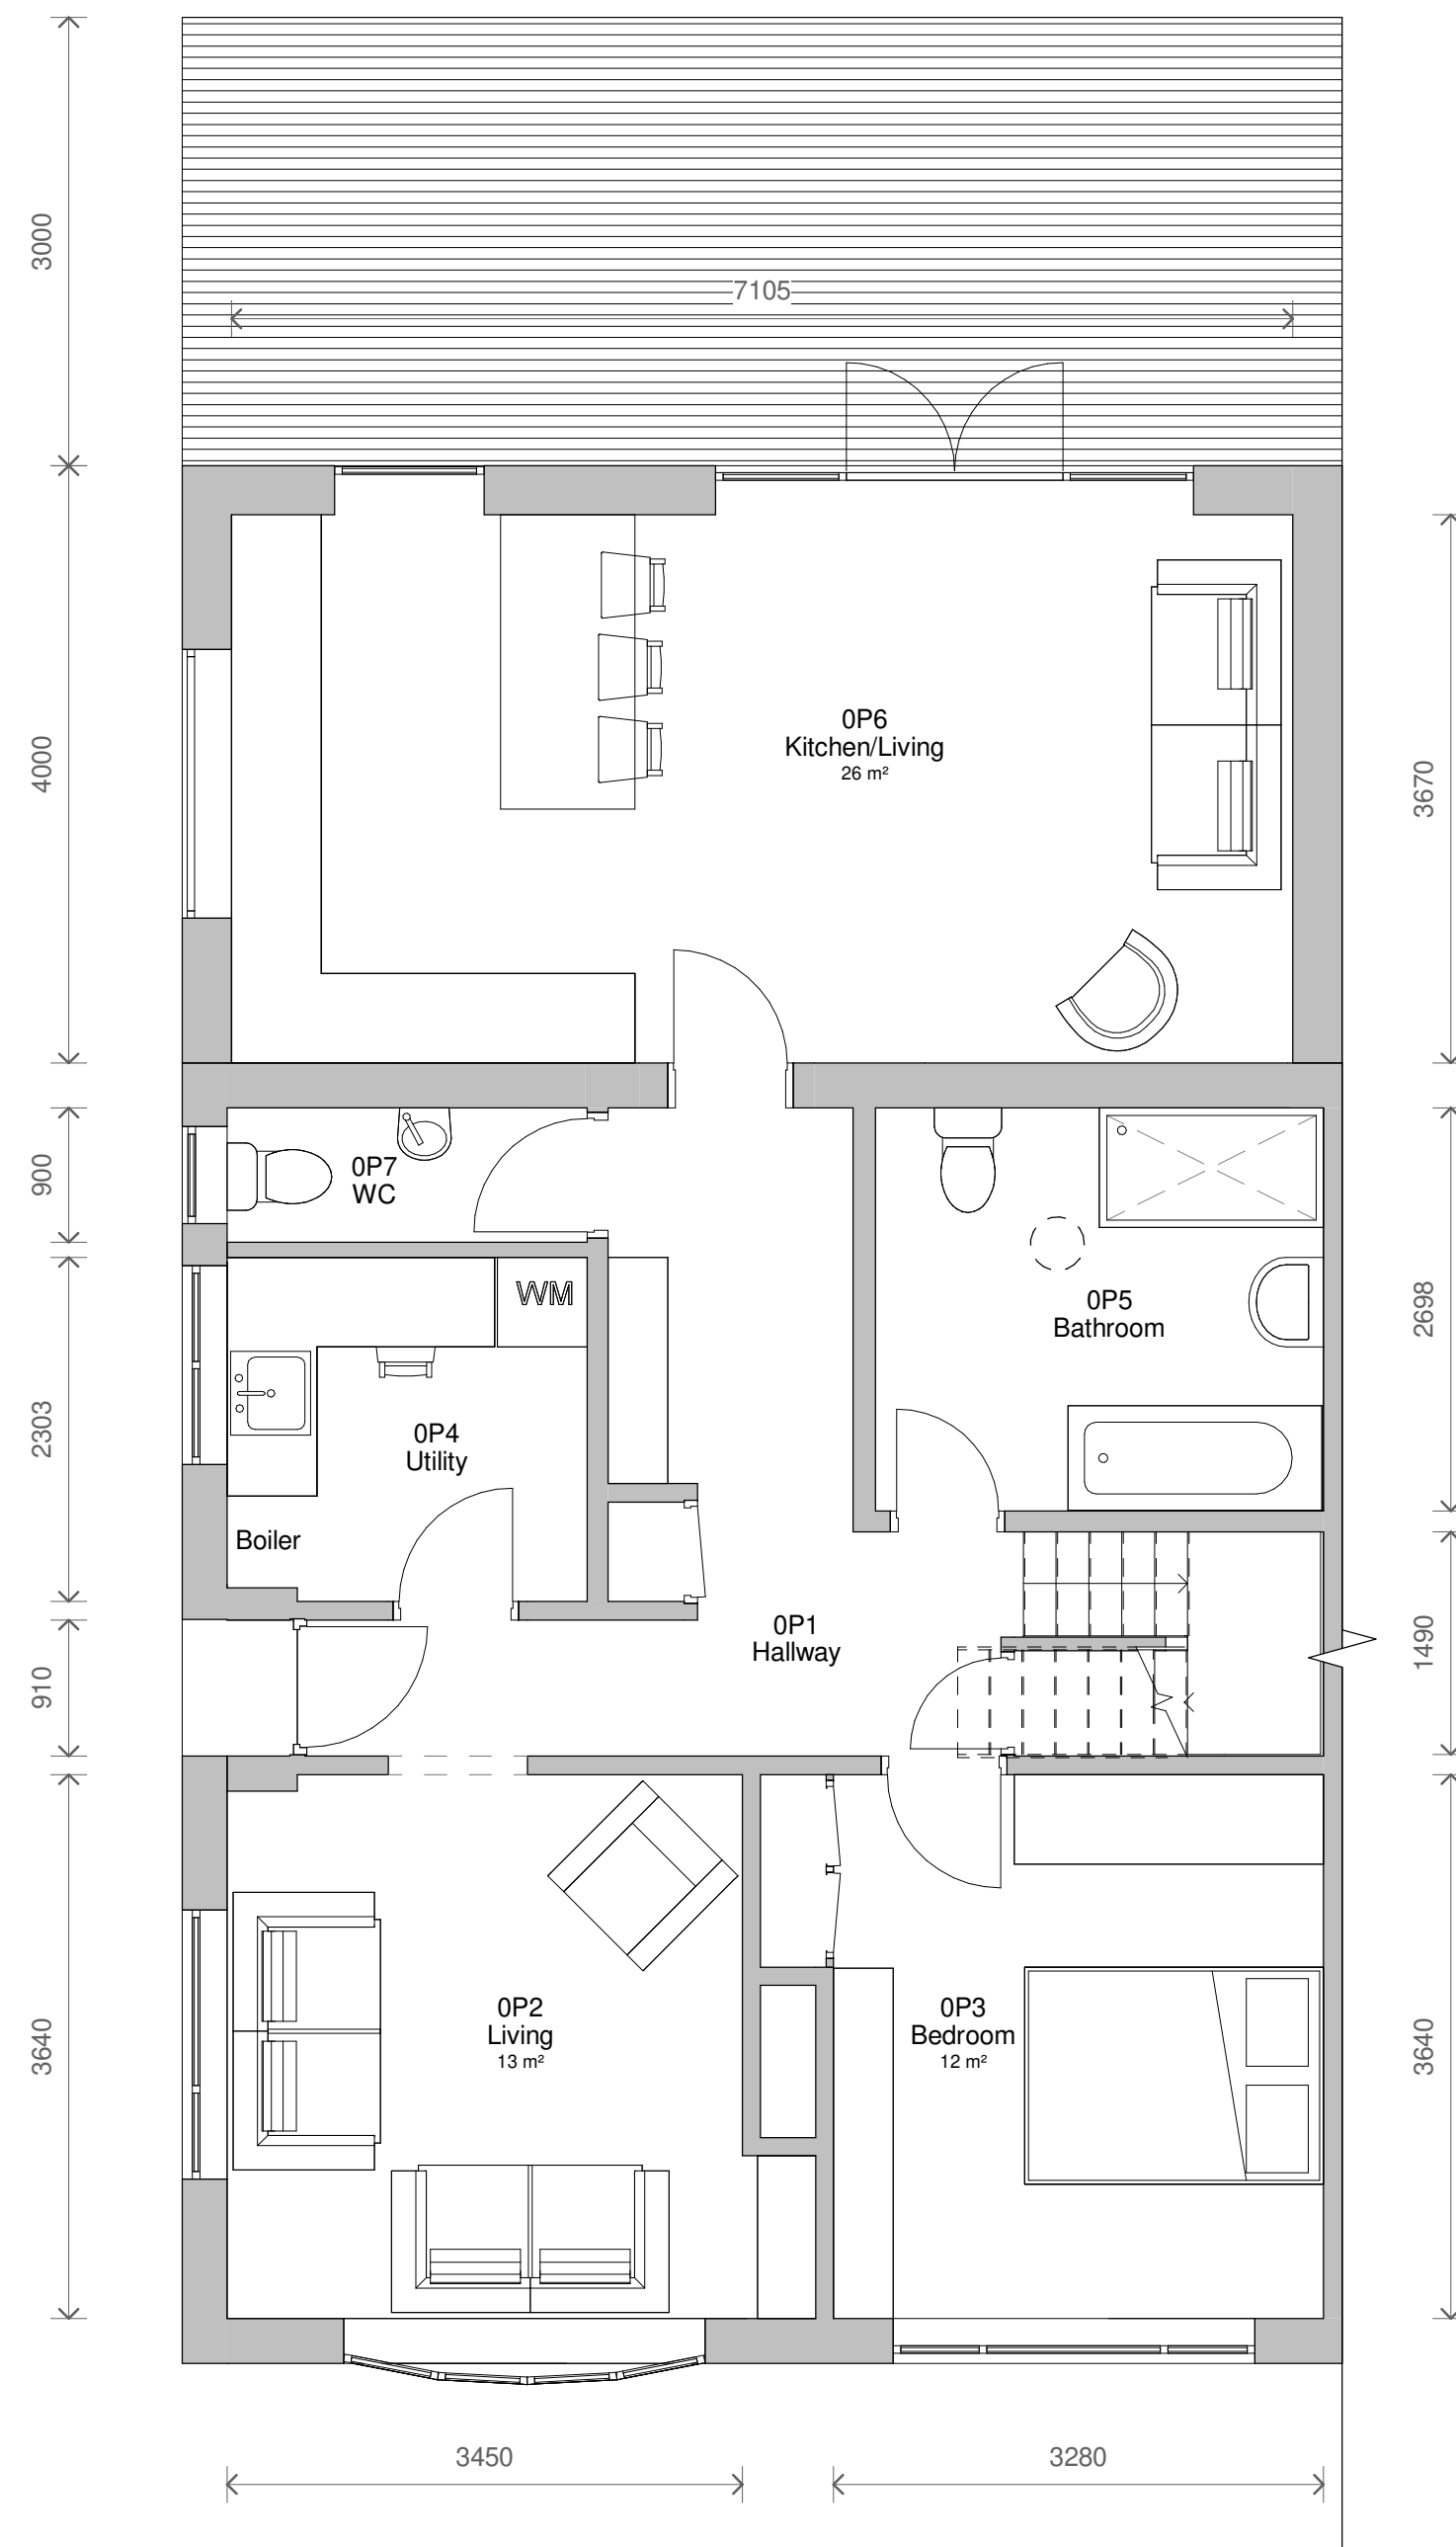

1 Level 0 - Proposed
1 : 50

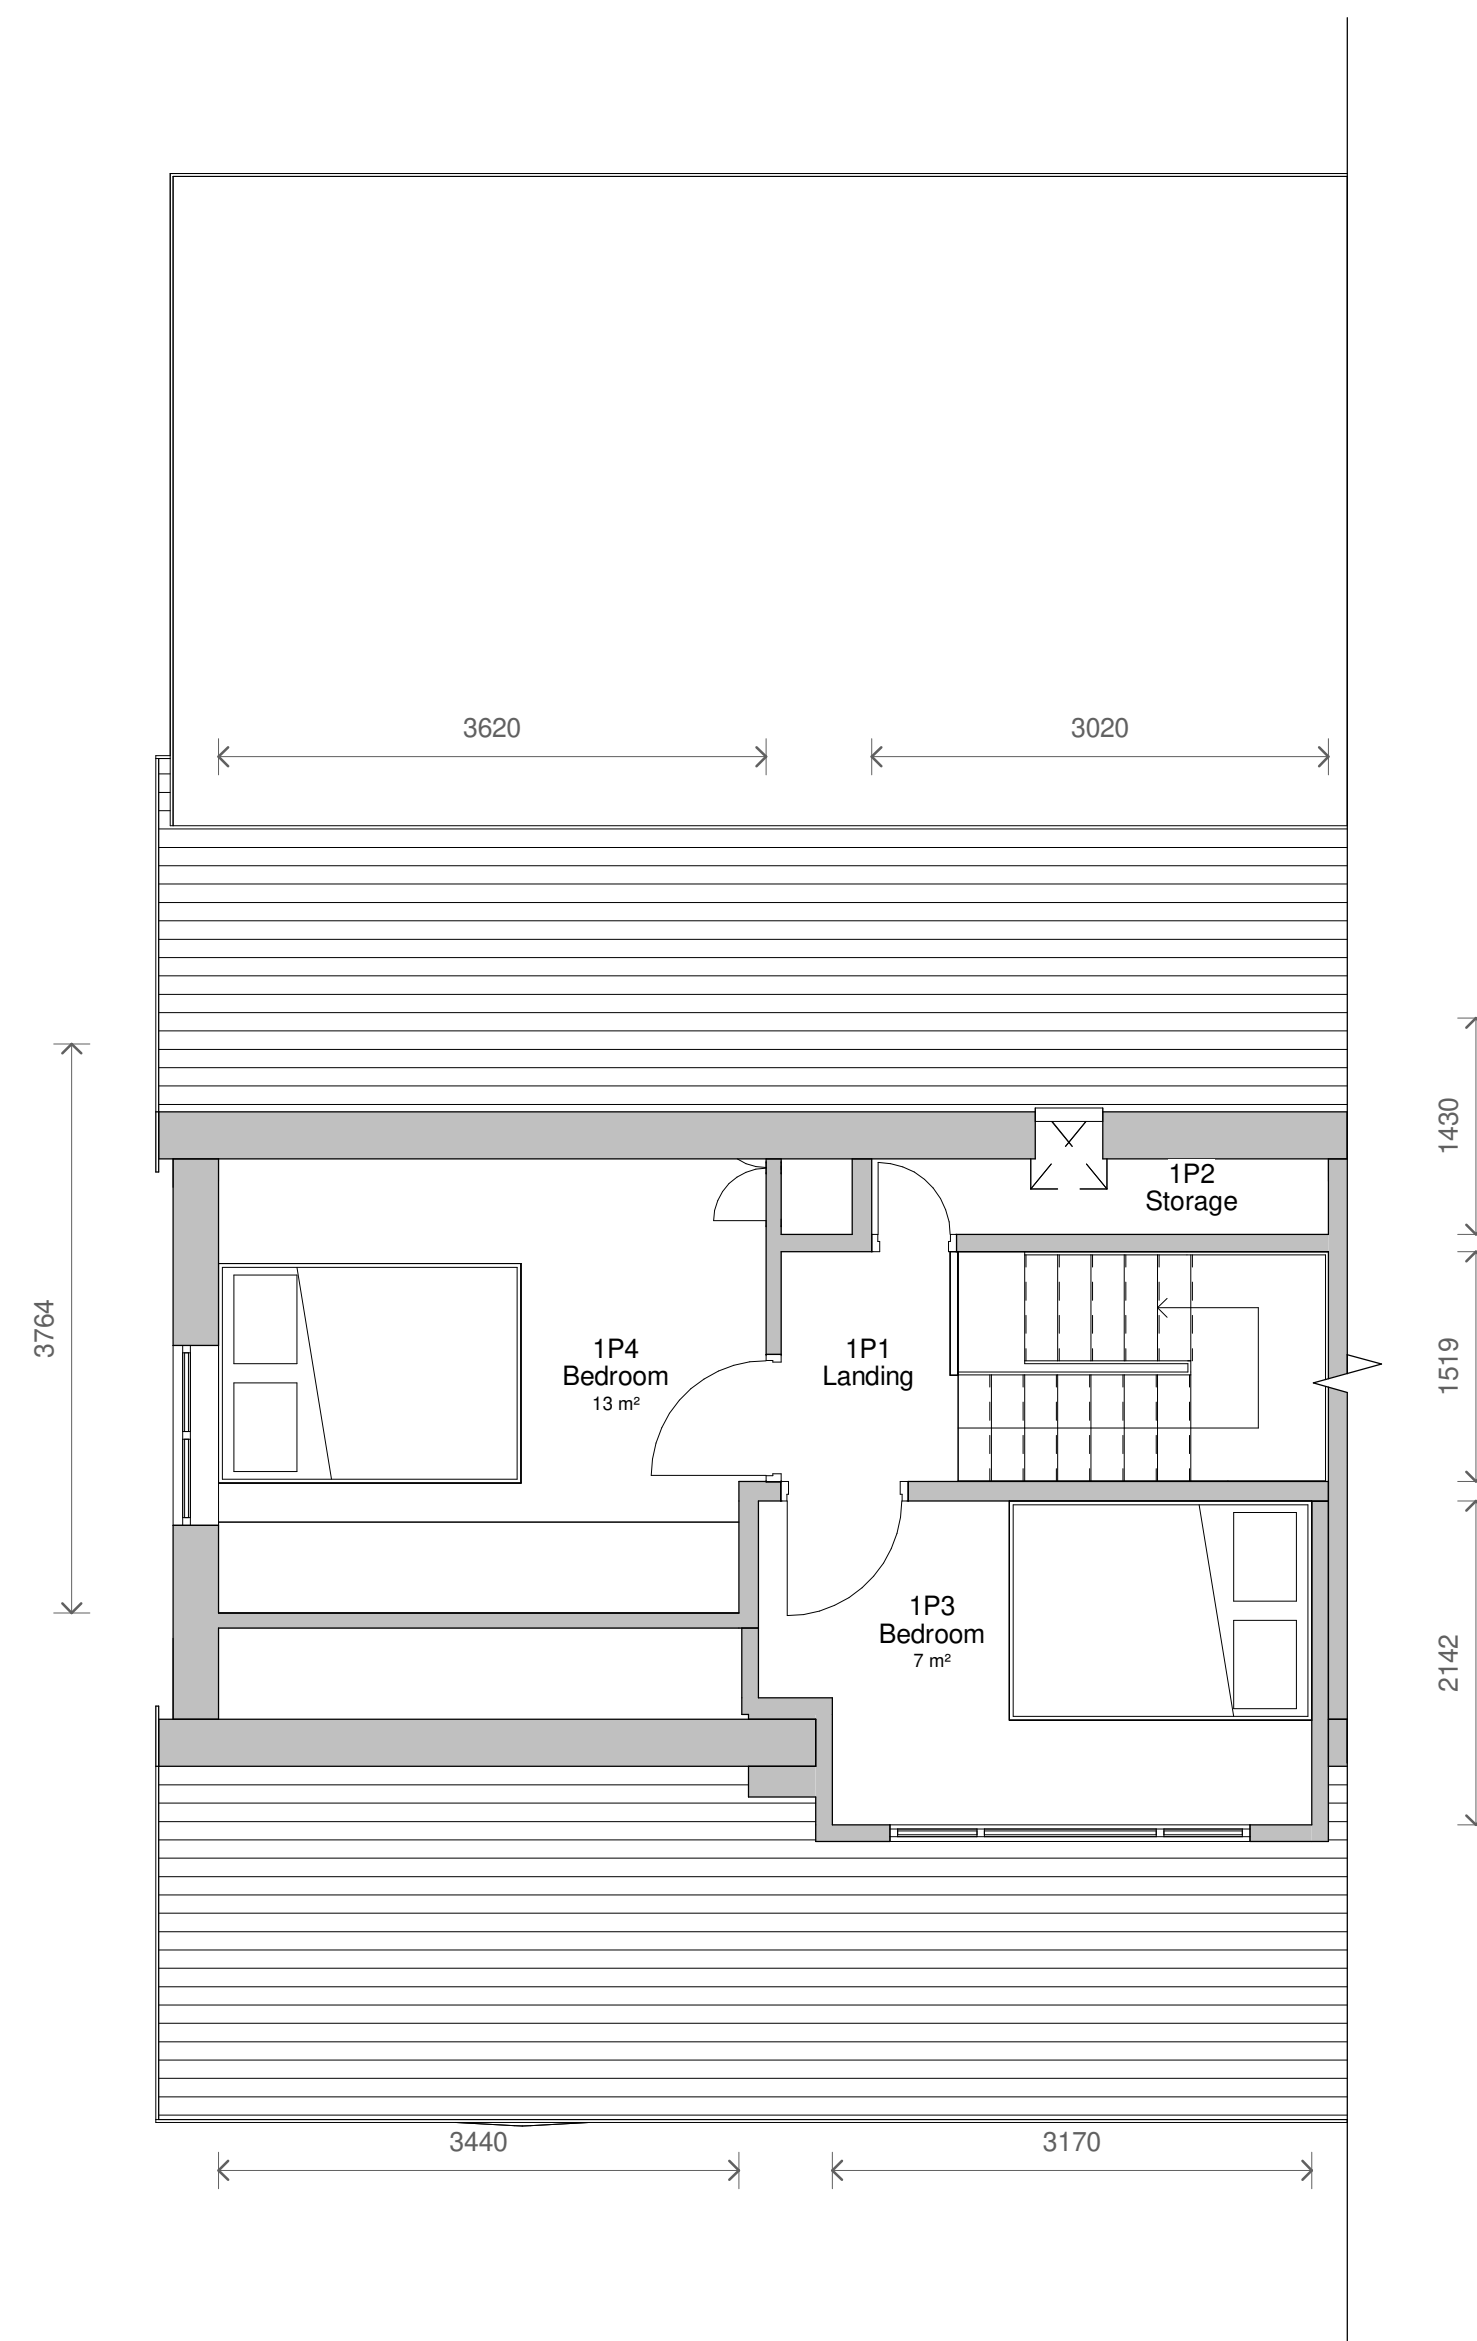

2 Level 1 - Proposed
1 : 50

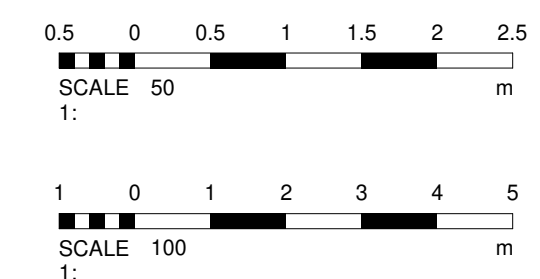

2	Smaller WC Window	27/01/2023
1	Revised Plans	25/01/2023
No.	Description	Date

PROJECT		
154 Windy Arbor Road		
TITLE		
Proposed Plans and Elevations		
CLIENT		
Thomas		
STATUS		
DESIGN		
DRAWN BY	DATE	SCALE (@ A1)
SG	17/01/2023	As indicated
PROJECT NUMBER	DRAWING NUMBER	REV
GSS23131	003	2
GOLD SKETCH		
www.goldsketch.co.uk info@goldsketch.co.uk 0161 792 9595		
NOTES		
COPYRIGHT ALL RIGHTS RESERVED. NO PART OF THIS DRAWING IS TO BE REPRODUCED WITHOUT WRITTEN CONSENT. DRAWING TO BE USED FOR THE EXACT PURPOSE ONLY. ANY DISCREPANCIES TO BE REPORTED TO THE ARCHITECT. THE ARCHITECT IS NOT RESPONSIBLE FOR ANY DAMAGE TO ANY PERSON OR MATERIALS TO BE INCURRED BY ANY PERSON USING THIS DRAWING. 