


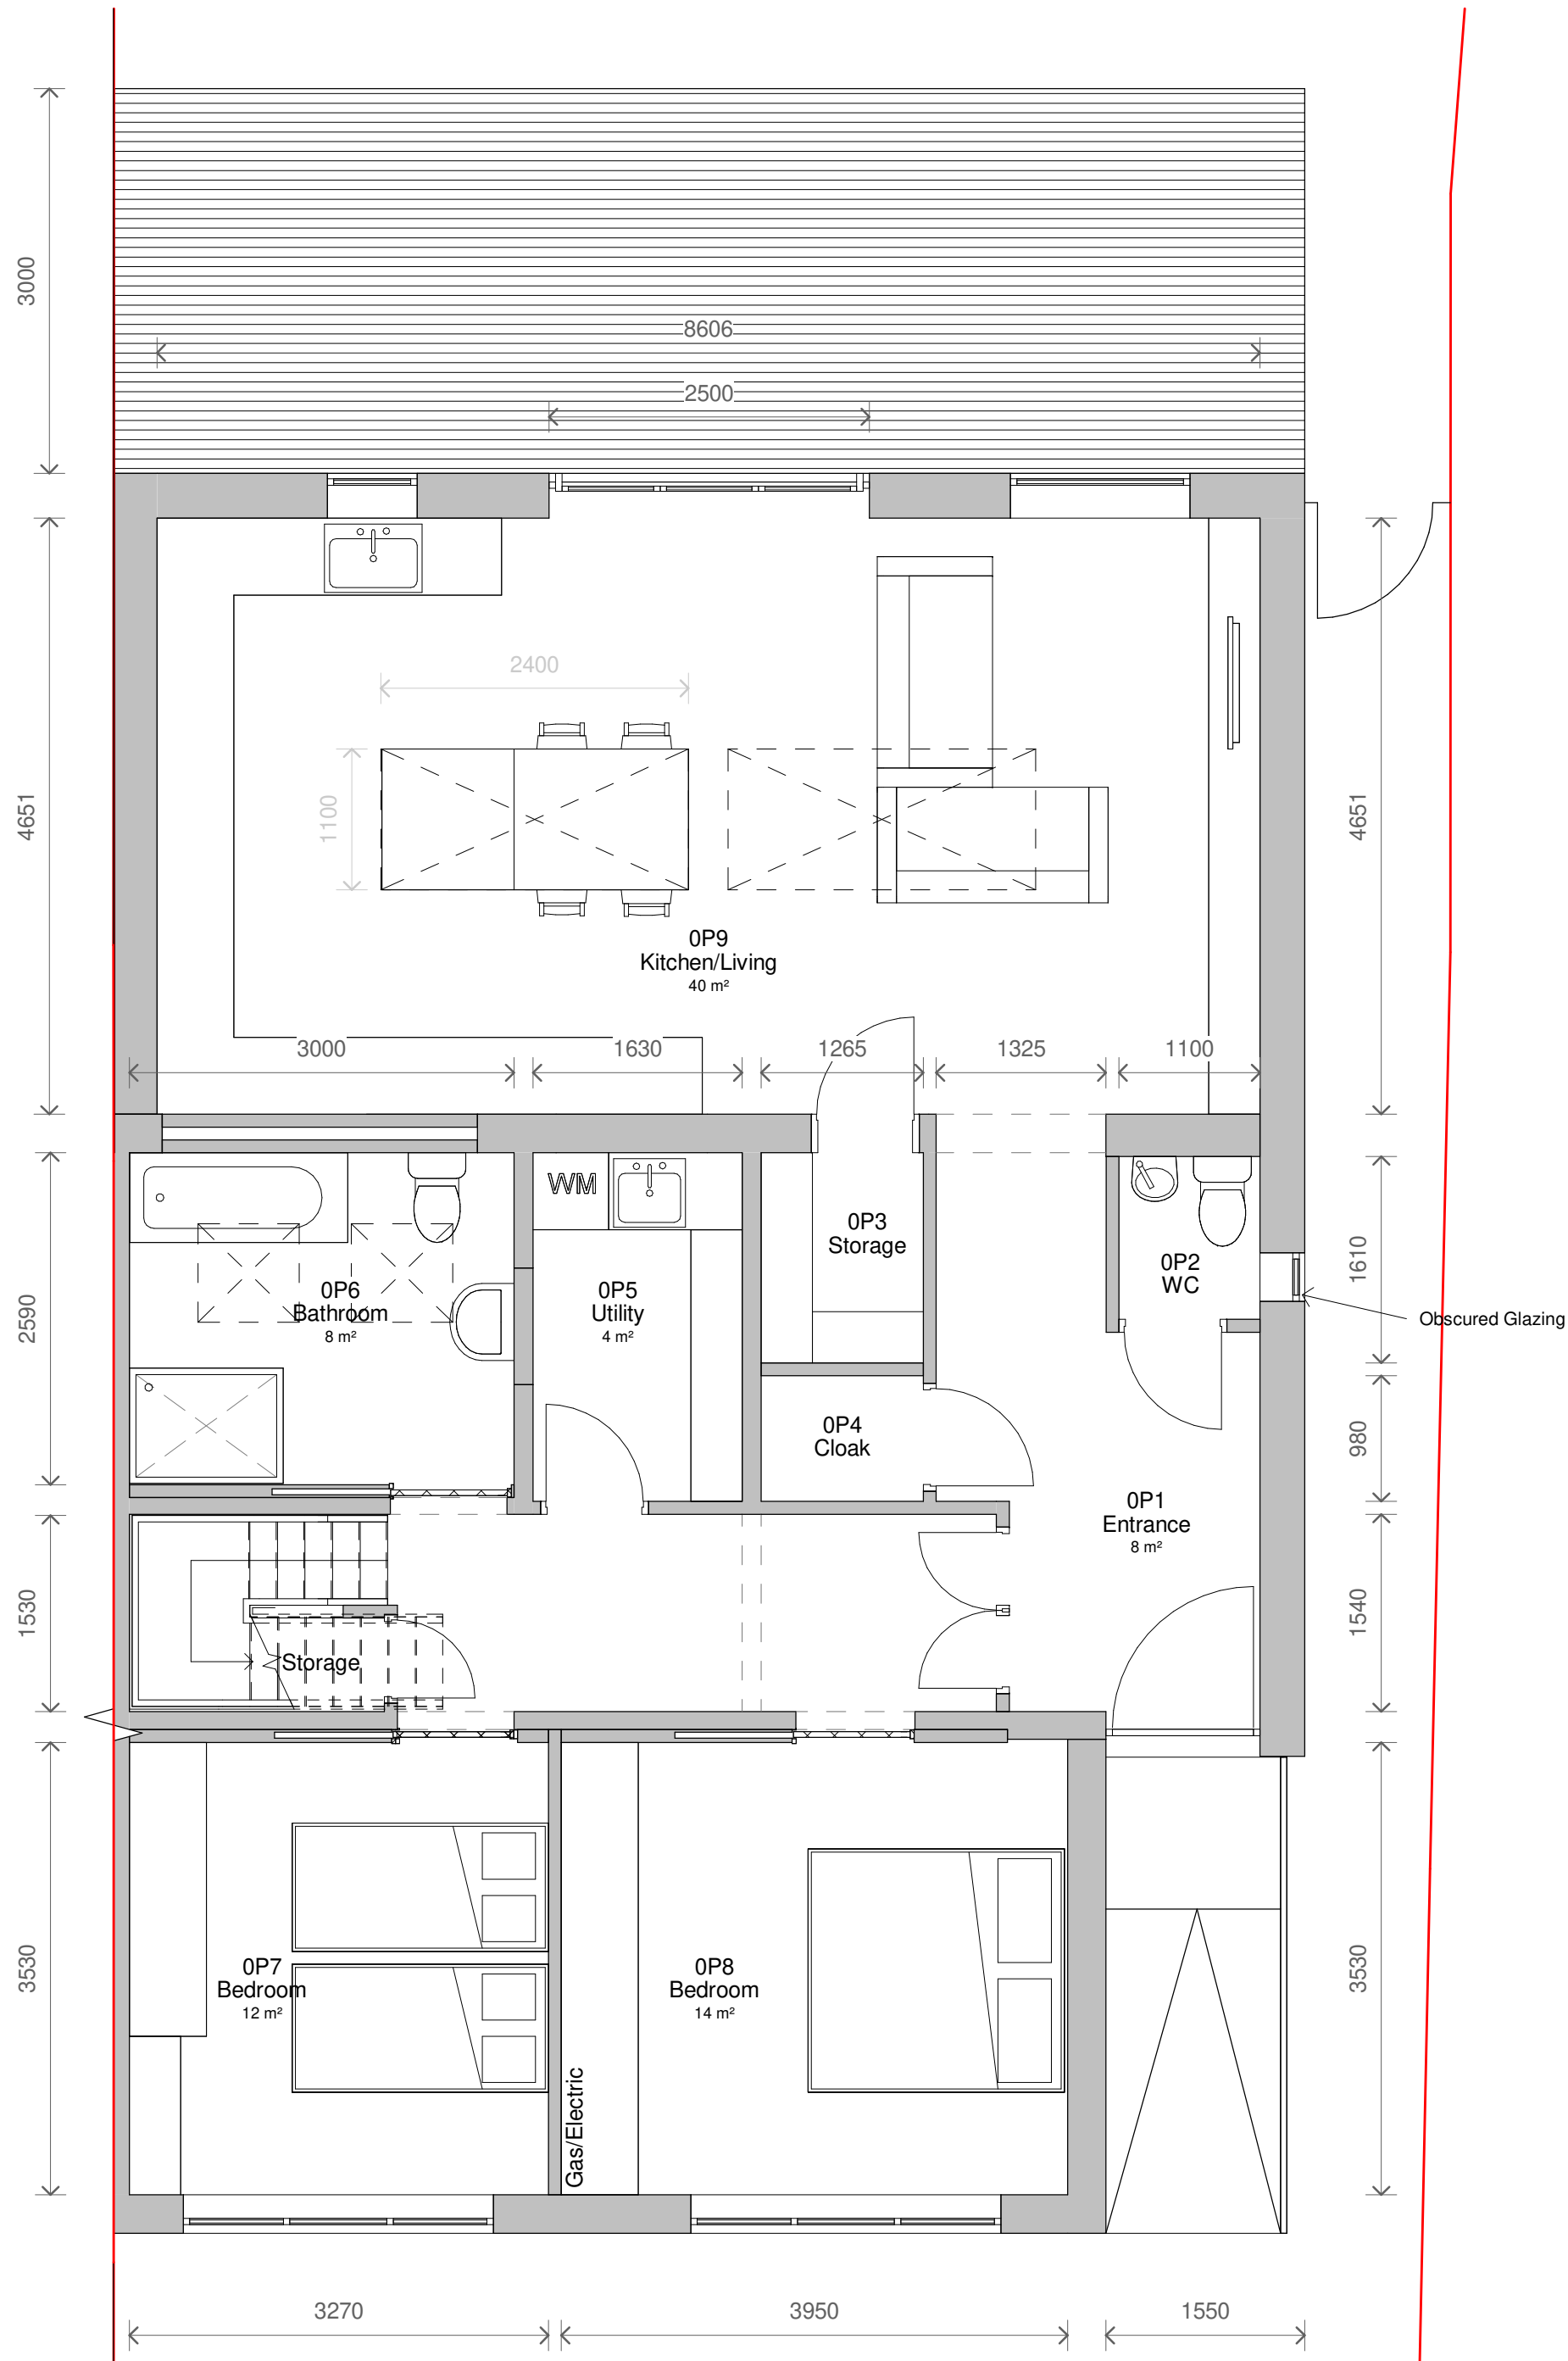


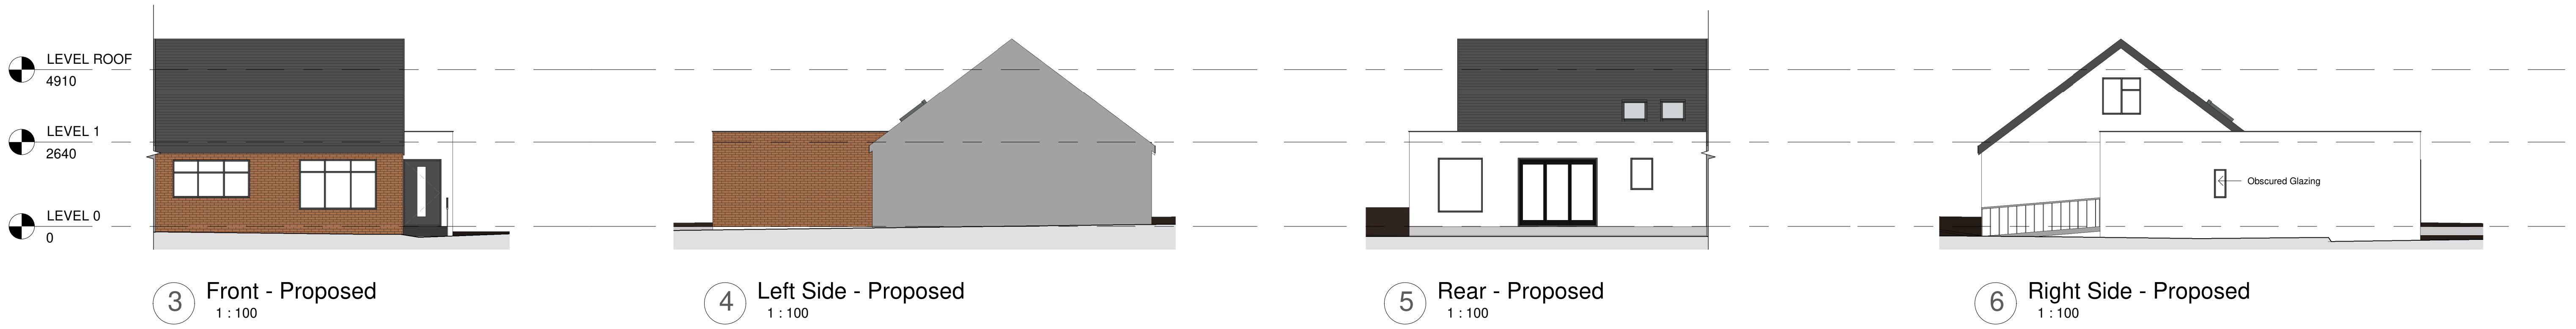

1 Level 0 - Proposed
1 : 50

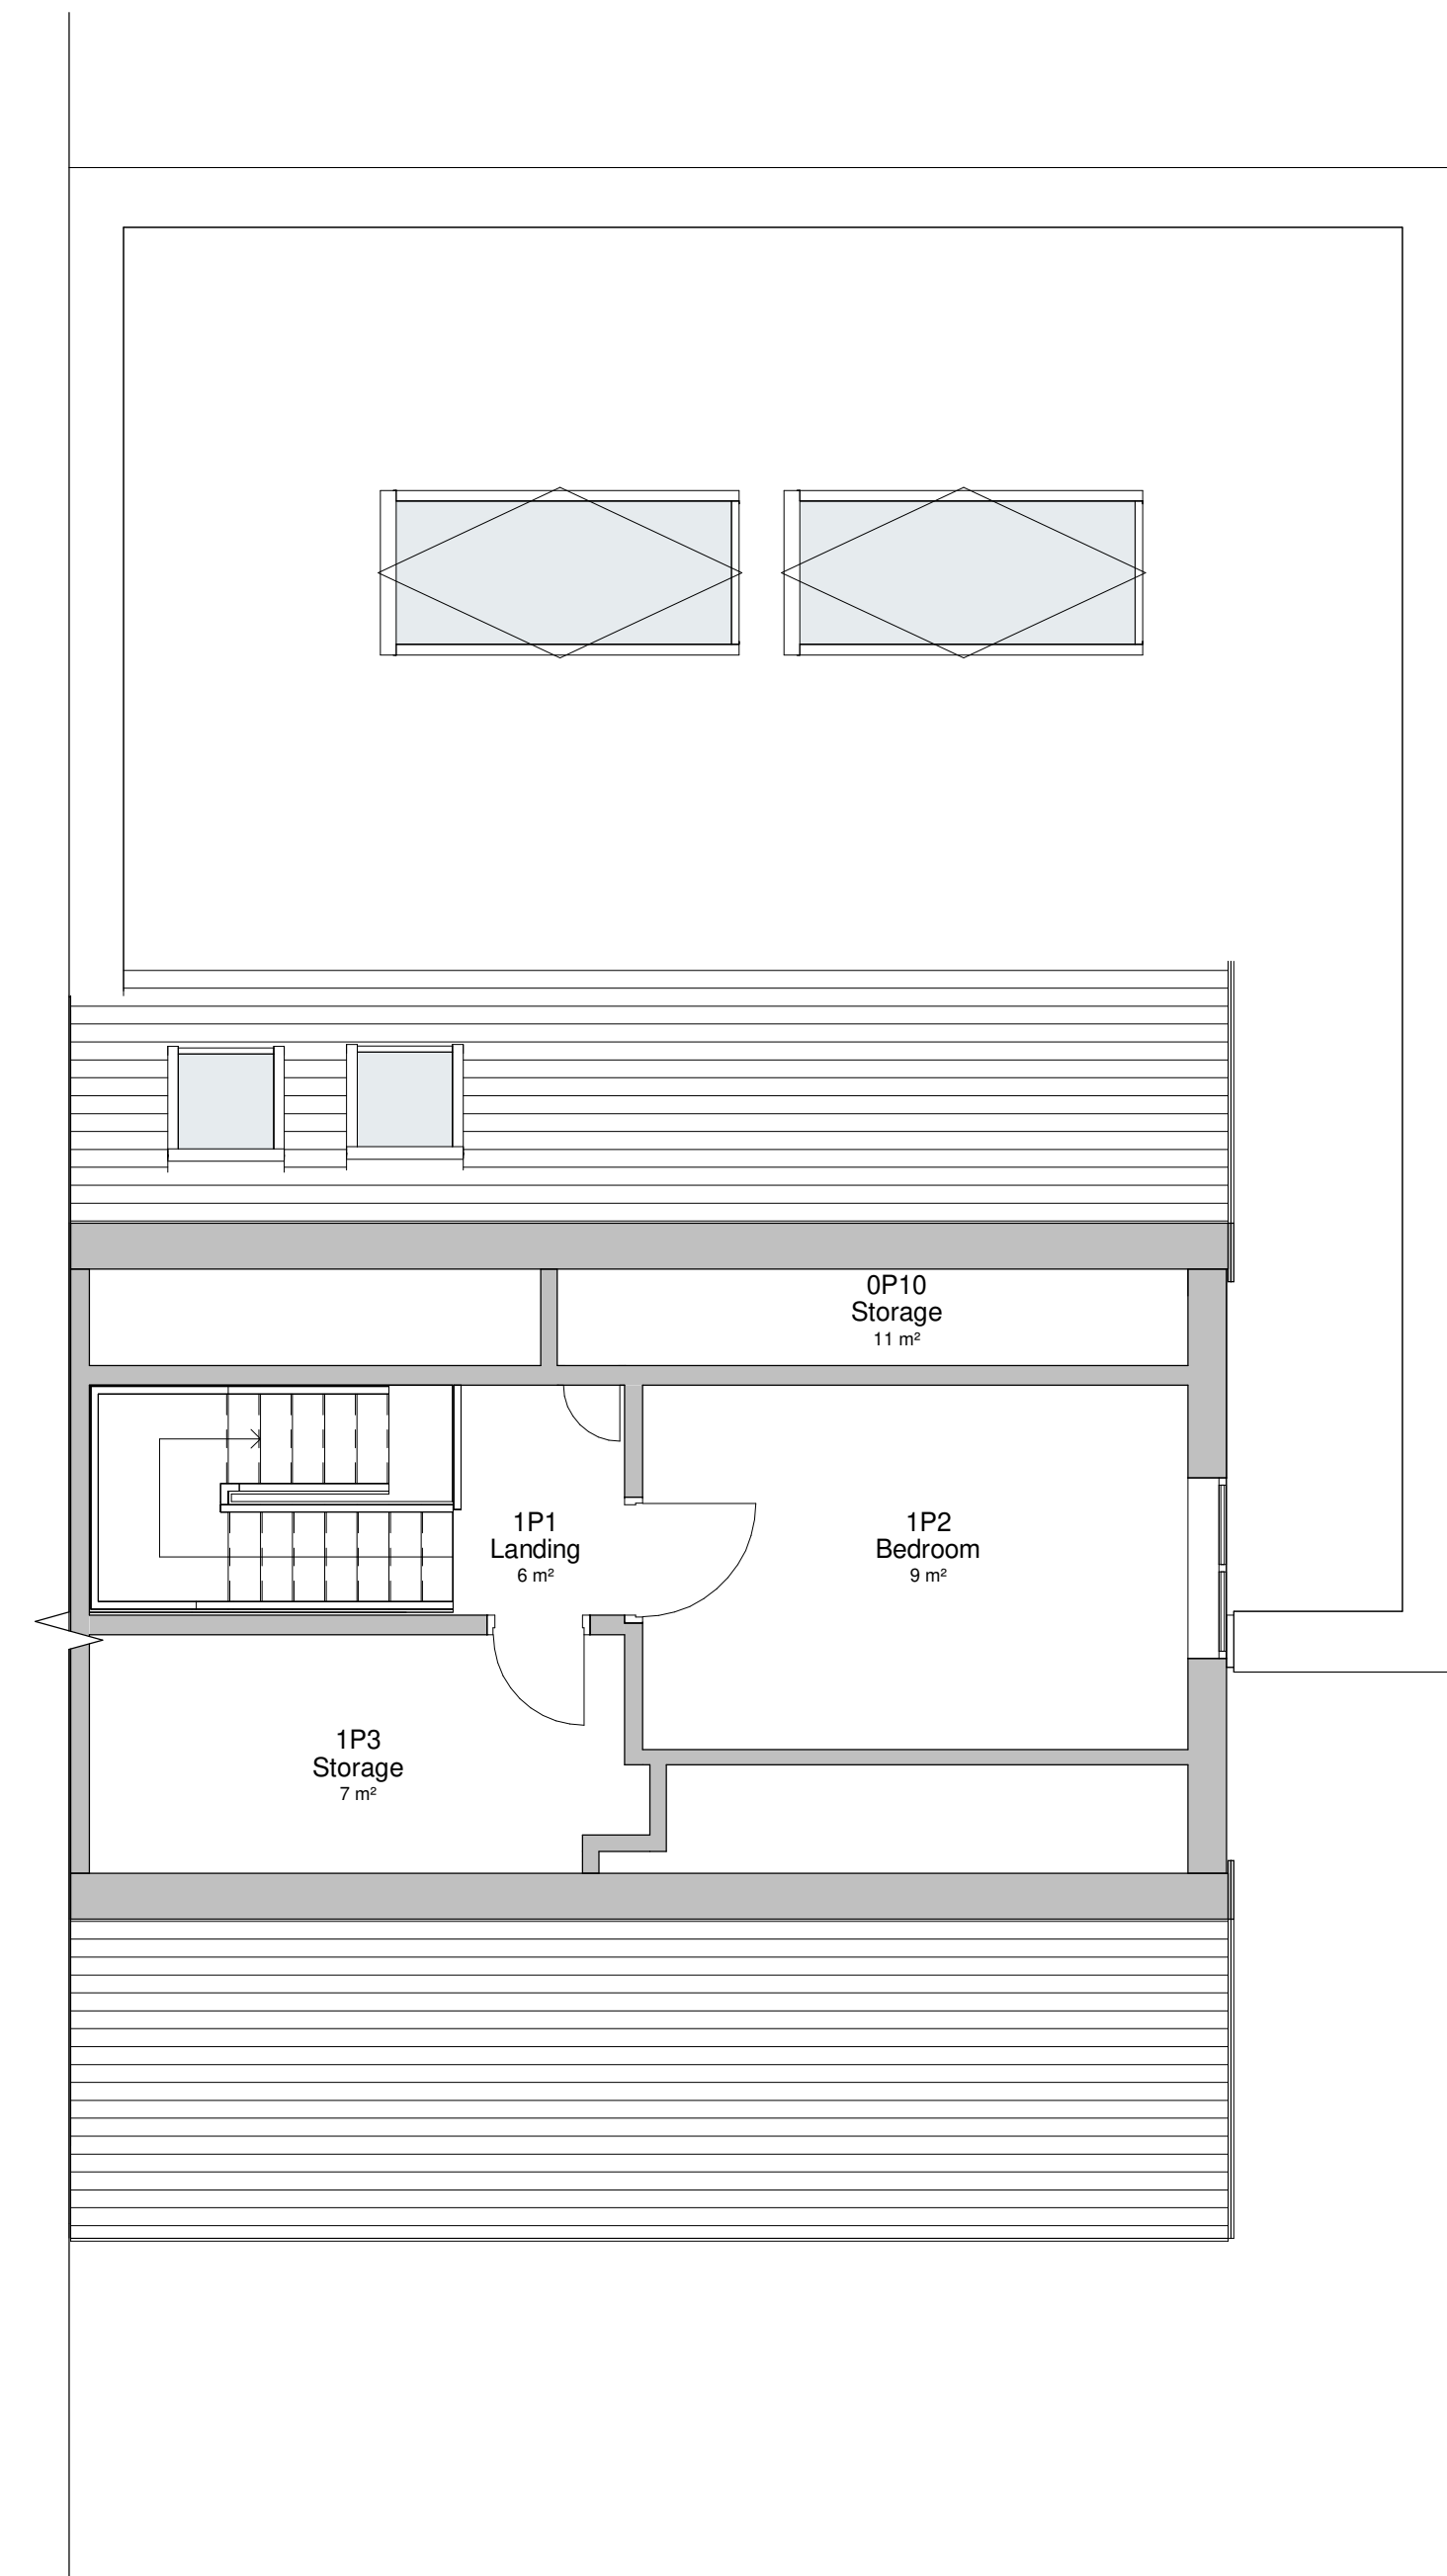

2 Level 1 - Proposed
1 : 50

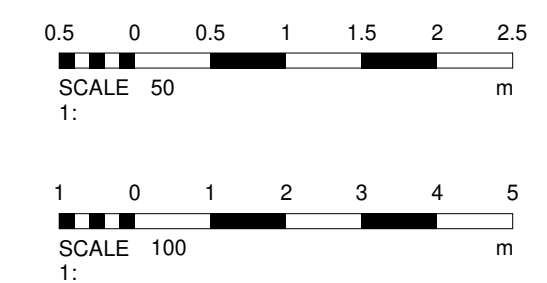

No.	Description	Date
PROJECT 152 Windy Arbor Road, Whiston		
TITLE Proposed Plans and Elevations		
CLIENT Brooks		
STATUS DESIGN		
DRAWN BY CB	DATE 28/12/2022	SCALE (@ A1) As indicated
PROJECT NUMBER GSS22123	DRAWING NUMBER 003	REV
GOLD SKETCH S T U D I O S www.goldsketch.co.uk info@goldsketch.co.uk 0161 792 9595		
NOTES © COPYRIGHT ALL RIGHTS RESERVED. NO PART OF THIS DRAWING IS TO BE REPRODUCED WITHOUT PRIOR WRITTEN CONSENT. DRAWING TO BE USED FOR THE EXACT PURPOSES ONLY AND NOT FOR ANY OTHER PURPOSE. ANY DISCREPANCIES TO BE REPORTED TO THE DESIGNER IMMEDIATELY. THE DRAWING SHALL BE THE PROPERTY OF GOLD SKETCH AND NOT BE LOANED, REPRODUCED, COPIED, OR IN ANY MANNER DISSEMINATED TO THE GENERAL PUBLIC OR ANY OTHER PARTY. ALL WORK AND MATERIALS TO BE IN ACCORDANCE WITH CURRENT BUILDING REGULATIONS, RELEVANT CODES OF PRACTICE AND BRITISH STANDARDS. ALL DIMENSIONS ON THIS DRAWING ARE IN MILLIMETRES UNLESS OTHERWISE STATED.		