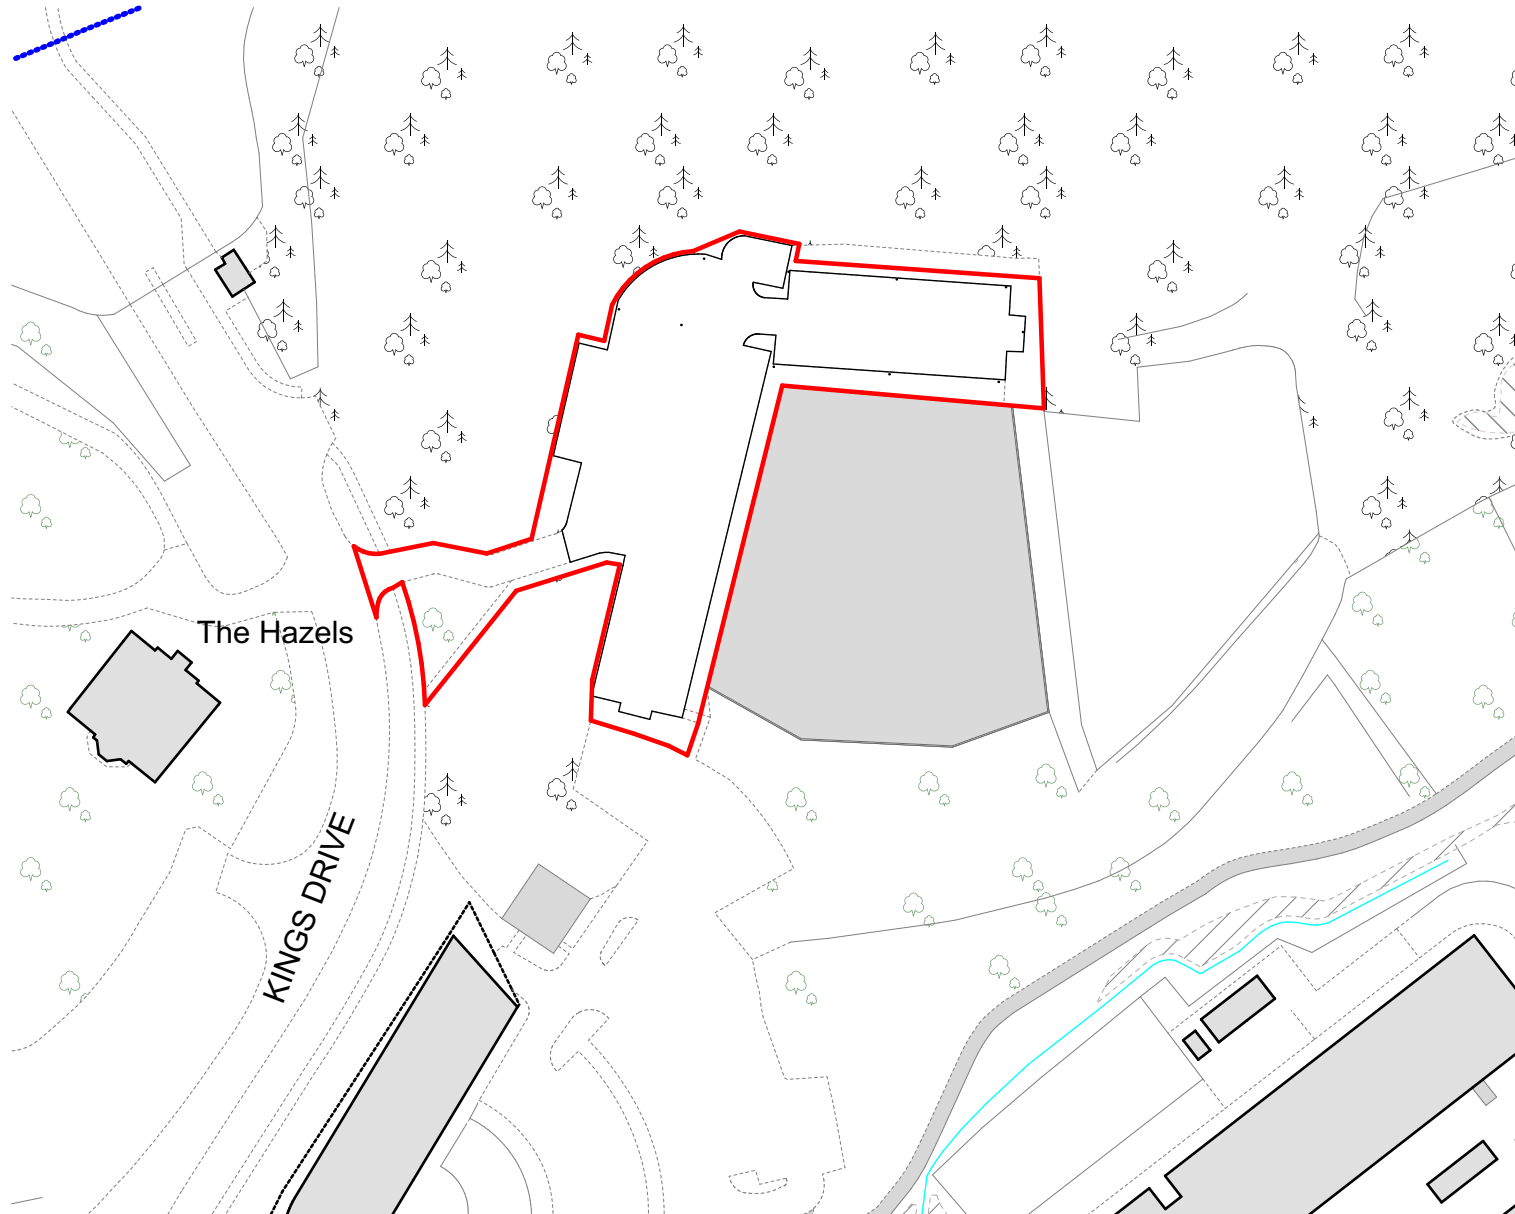


©Crown Copyright and database rights 2023 OS Licence no. 100057546

concept design	
Revision	
Client	Mayfair Motor Group
Contract	Kings Business Park, Kings Drive, Prescot L34 1PJ
Drawing	Location Plan
Drawing no. 2311_01	Revision
Scale 1:1250@A4	Date 13/09/2023
Drawn By DE	Checked By JP
PR Architects Ltd, Studio 504, Hope Mill, 113 Pollard St, Manchester M4 7JA tel: 077898963165 email: john@prarchitects.co.uk	
This drawing is the copyright of the Architect and may not be reproduced without licence. DO NOT scale from this drawing.	