
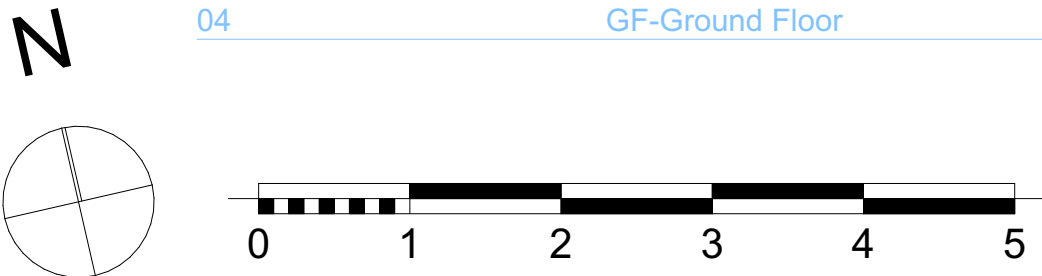
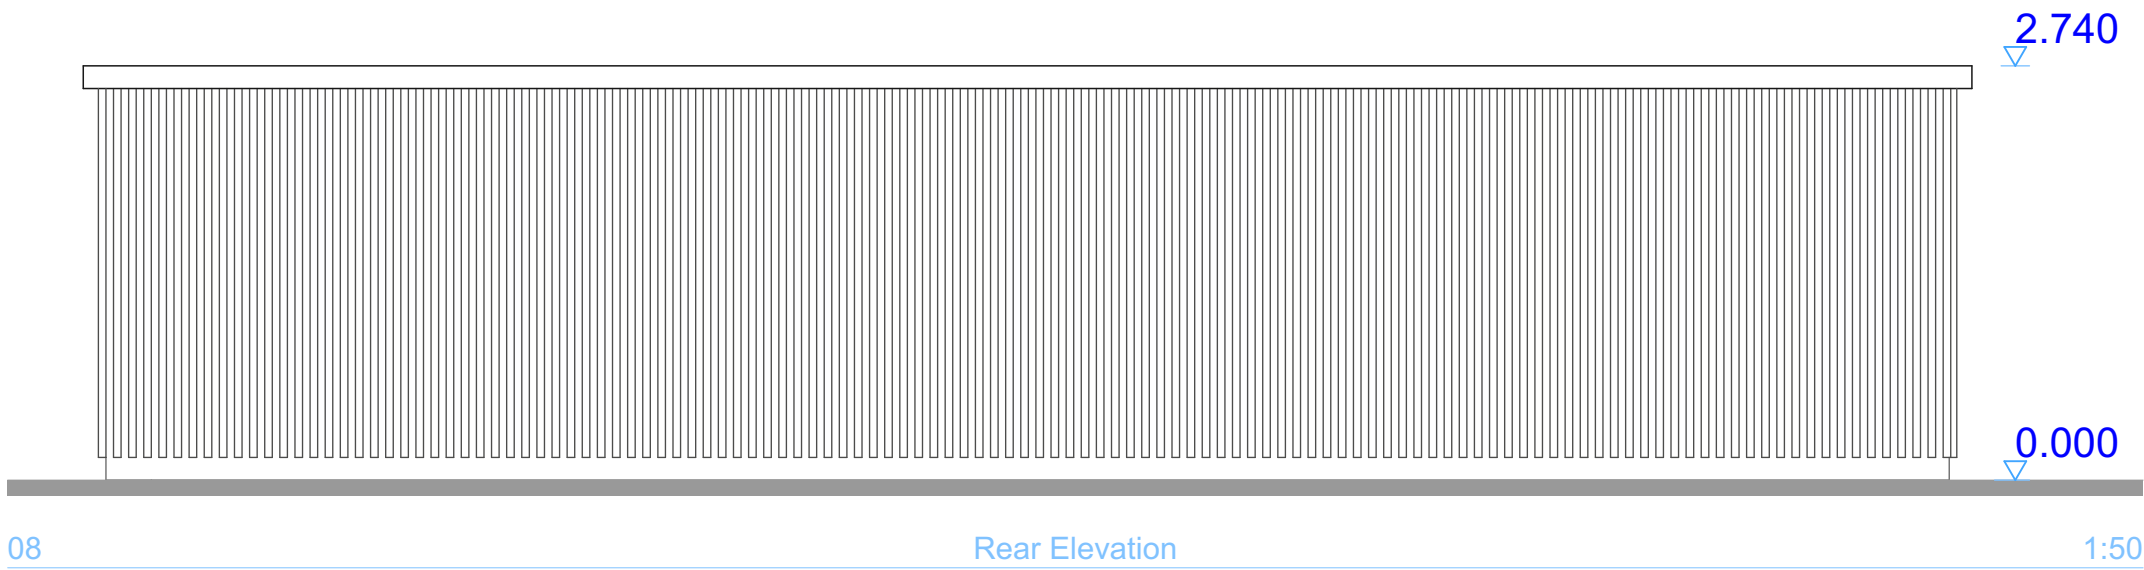
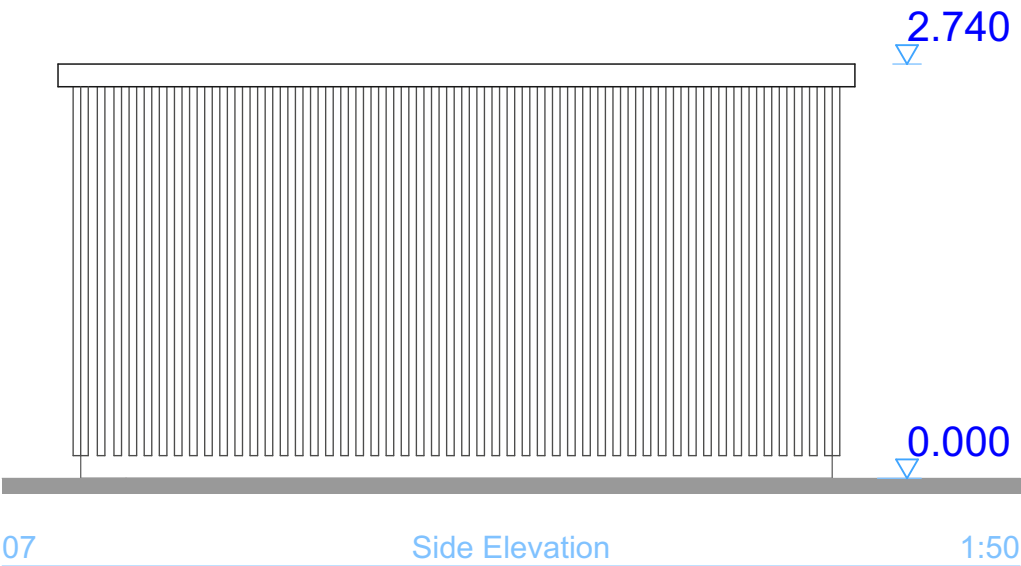
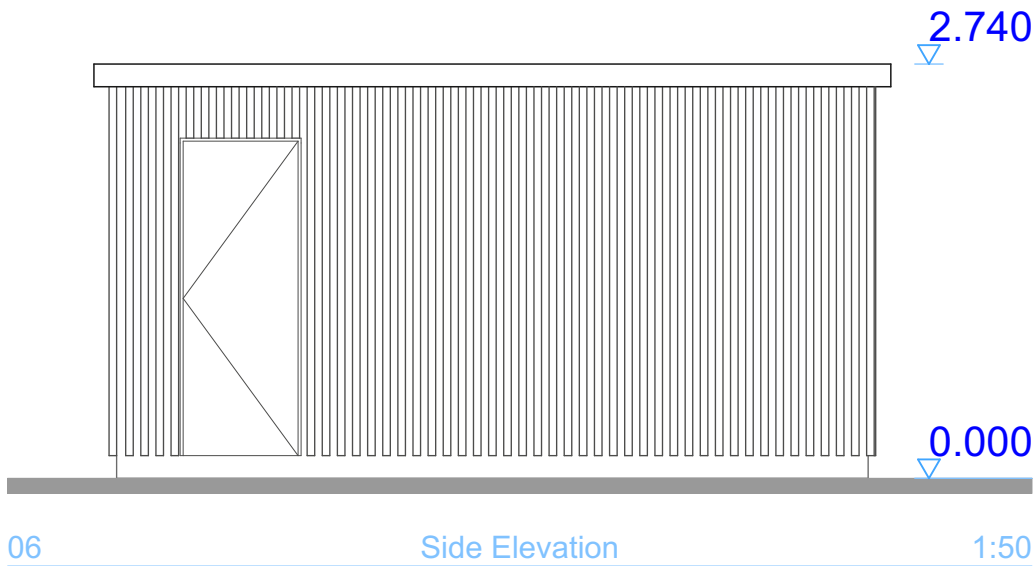
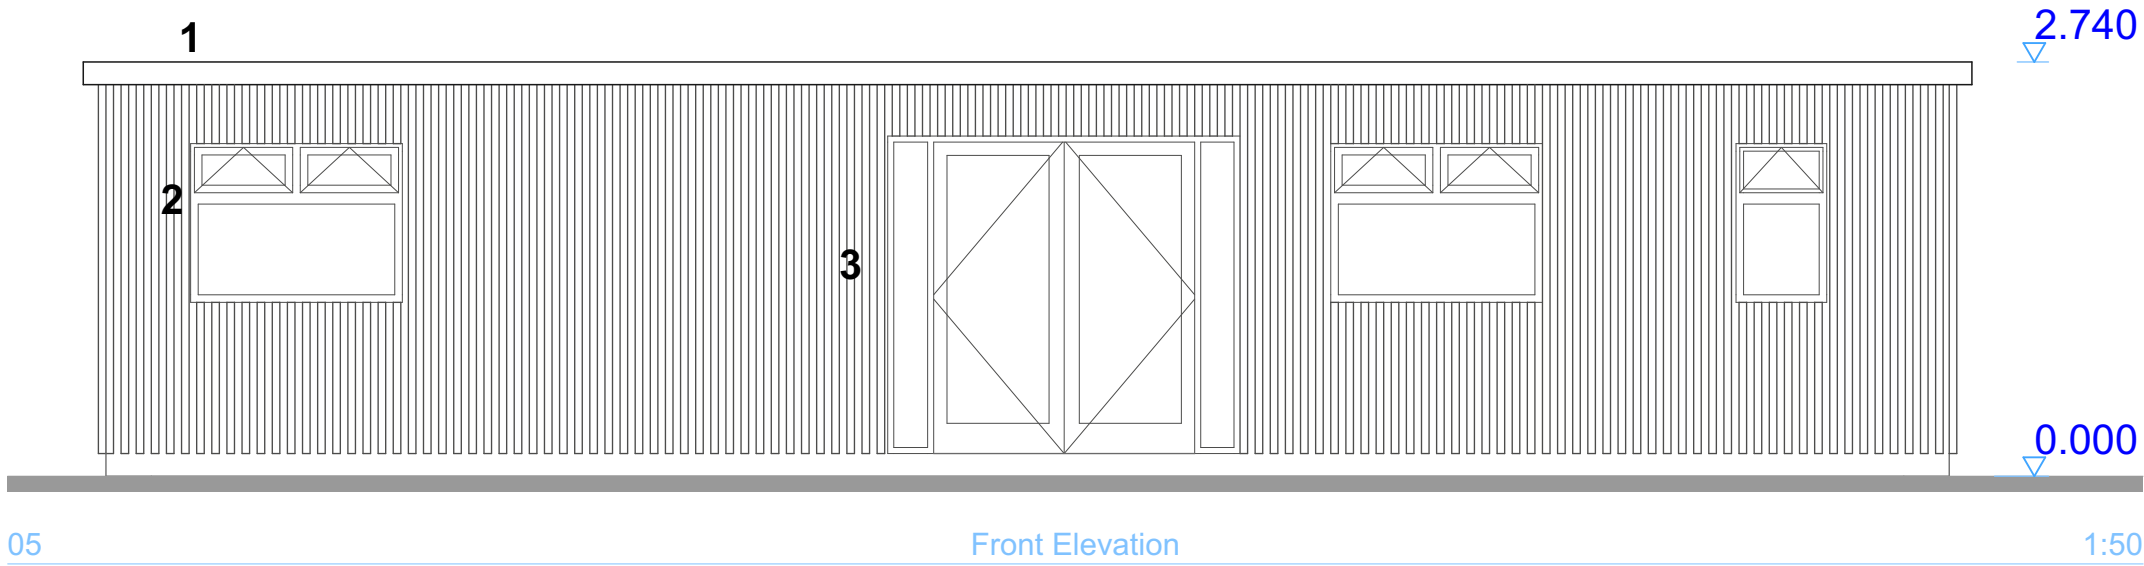


Proposed Office
Area approx 60sqm/ 645sqft

- 1. Roof: Insulated fibreglass, colour to be anthracite
- 2. Cladding: Vertical hardwood timber battens
- 3. Windows & Doors: UPVC or aluminium, colour to be anthracite

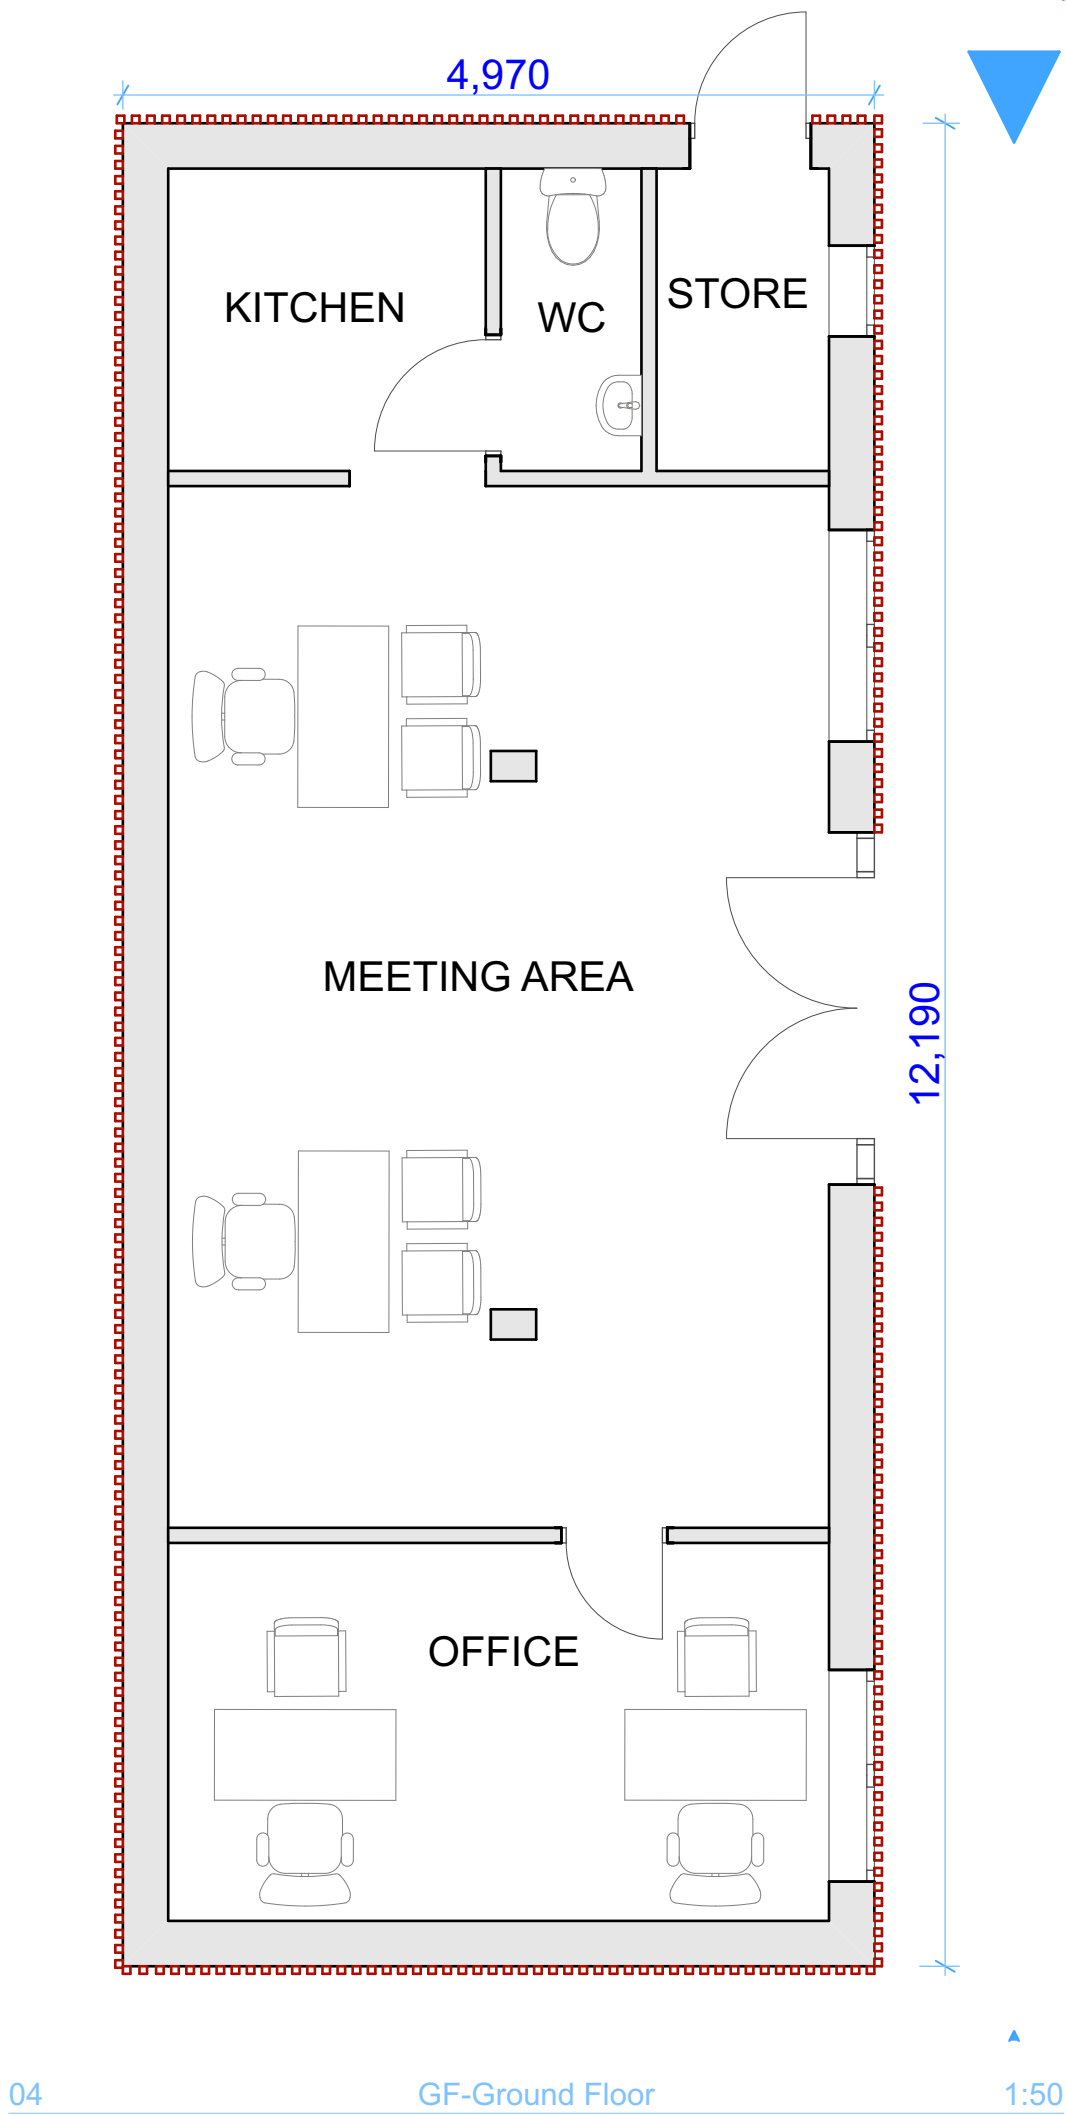

concept design	
Revision	
Client	Mayfair Motor Group
Contract	Kings Business Park, Kings Drive, Prescott L34 1PJ
Drawing	Office Layout
Drawing no. 2311_05	Revision .
Scale 1:50@A2	Date 13/09/2023
Drawn By DE	Checked By JP
PR Architects Ltd, Studio 504, Hope Mill, 113 Pollard St, Manchester M4 7JA t: 0778995145 email: john@prarchitects.co.uk	
This drawing is the copyright of the Architect and may not be reproduced without licence. DO NOT scale from this drawing.	

PRarchitects