



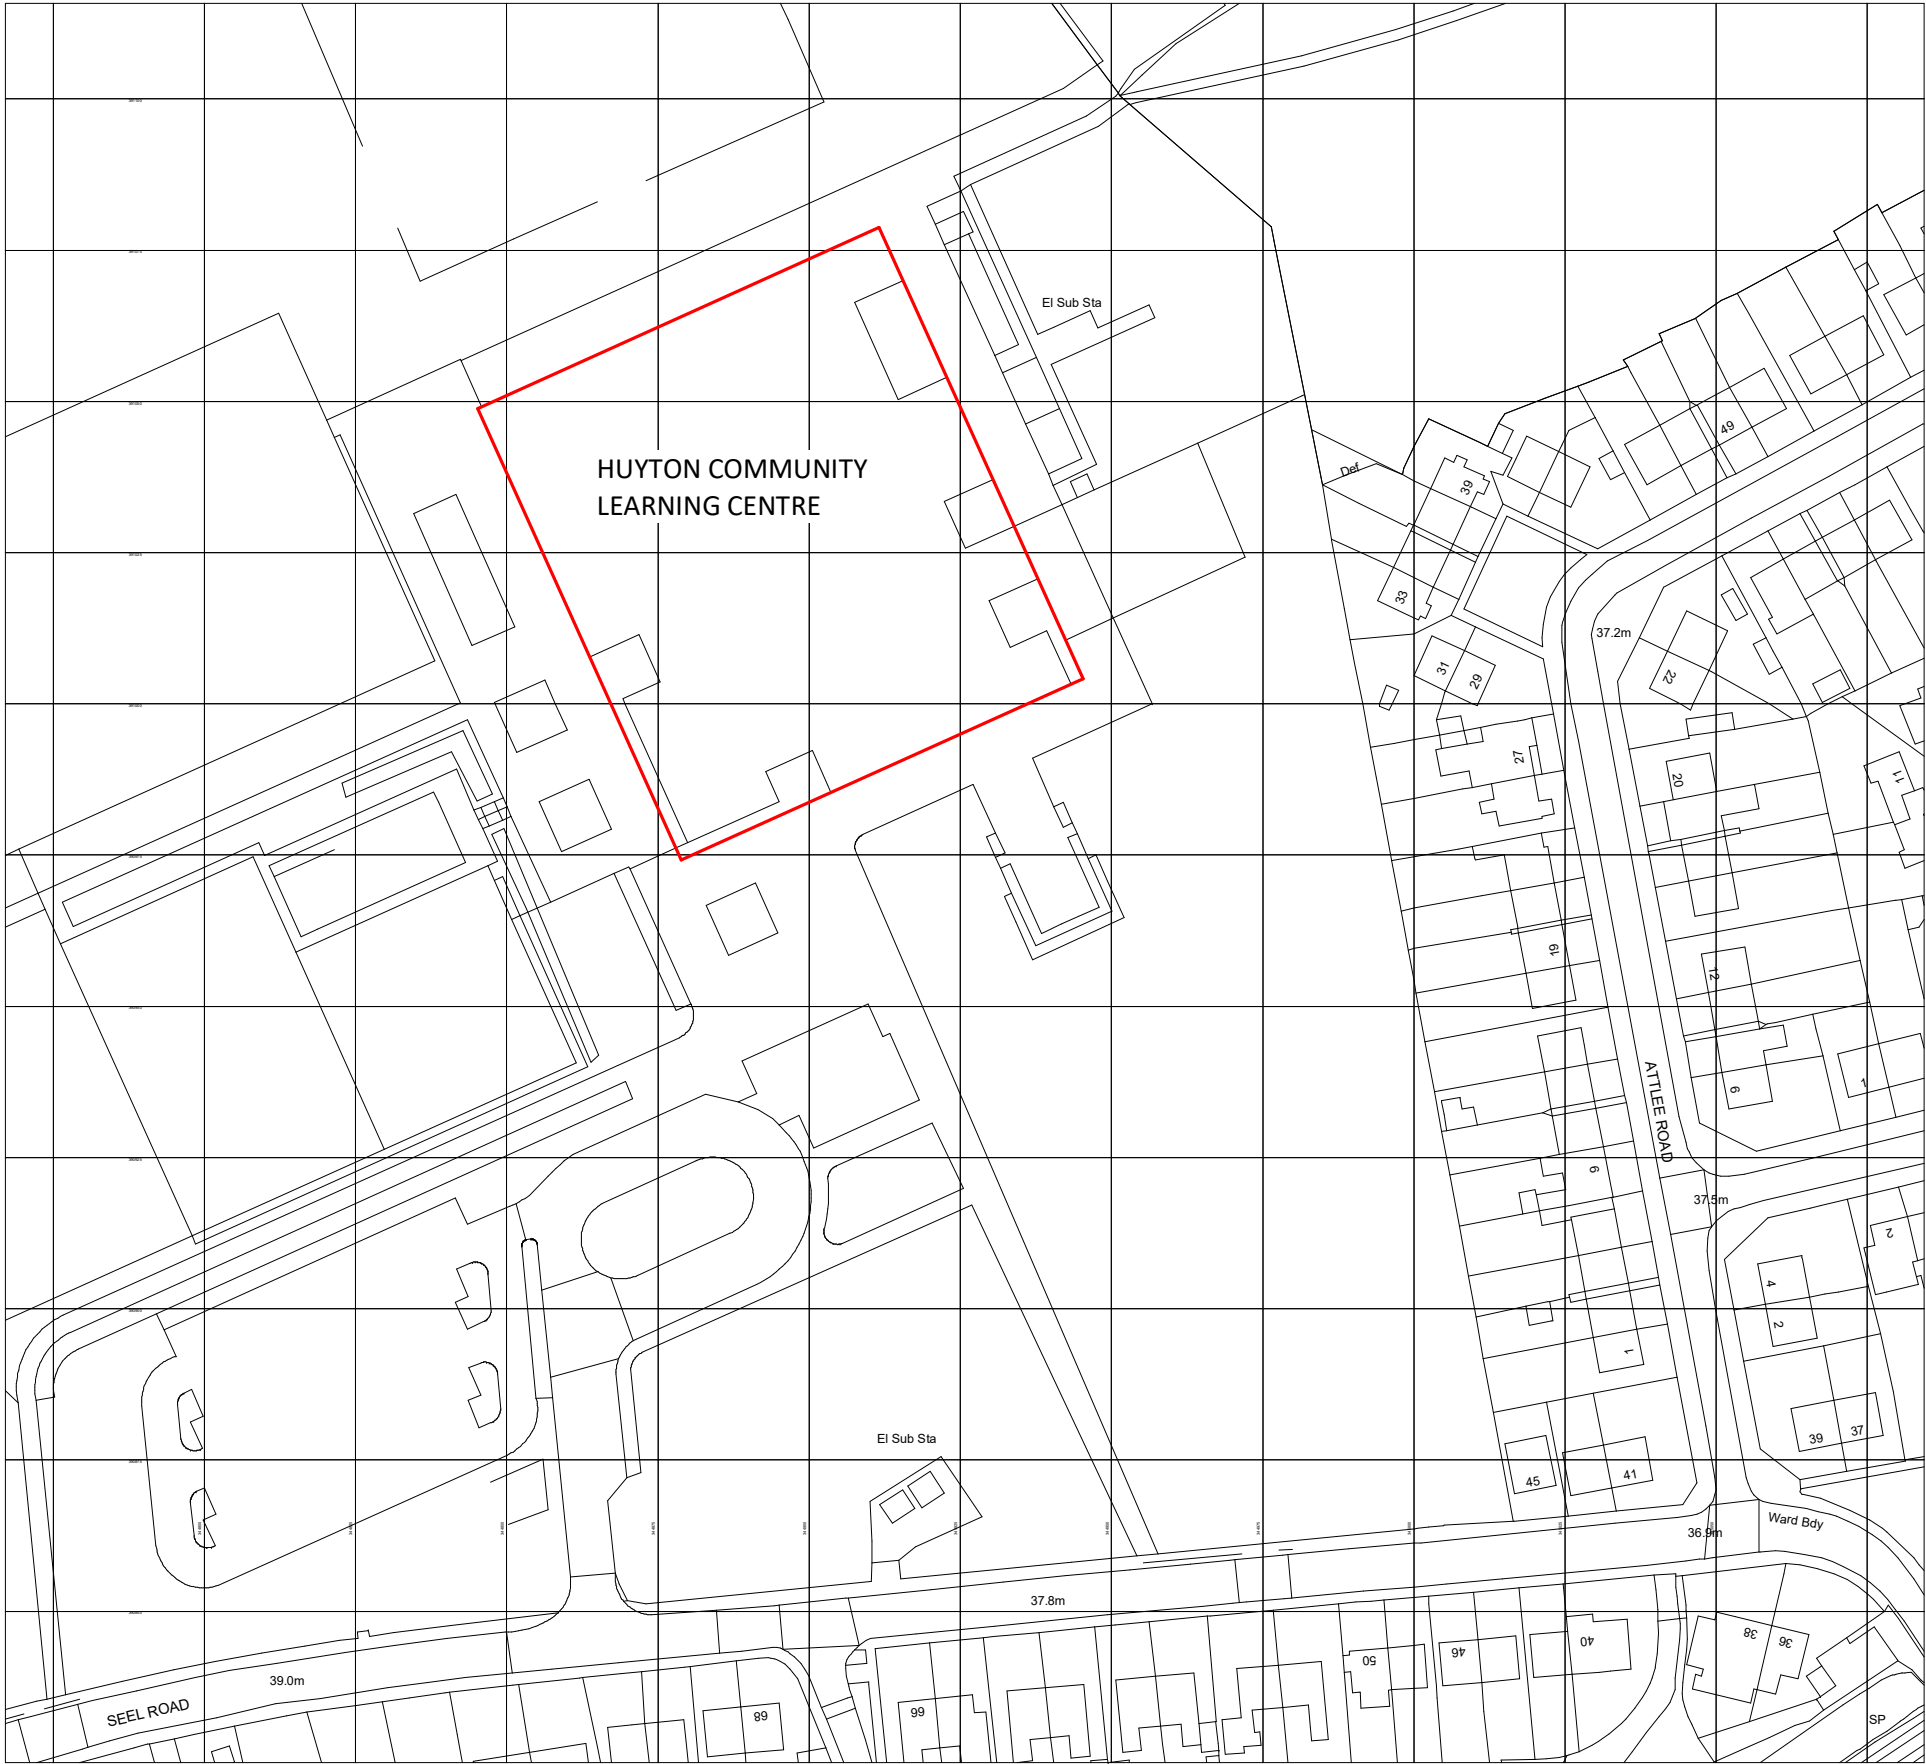

1 Location Plan
1 : 1250

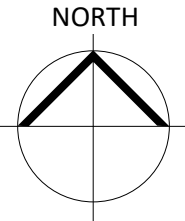

PL	PL01	24/10/2023	Planning
STATUS	REV	DATE	DESCRIPTION
CLIENT			
Balfour Beatty			REVISED BY
			WA
			CHECKED BY
			SB
			ORIGINATOR NO
			155747

CONSULTANT

STRIDE TREGLOWN

www.stridetreglown.com © Stride Treglown Limited 2020

PROJECT

LC5 Lord Derby Academy Huyton
Seel Road, Liverpool L36 6DG

DRAWING TITLE

Location Plan

SUITABILITY STATUS	SCALE
PL : Planning	1 : 1250@A3
DRAWING USAGE: <i>Planning Application</i>	
PROJECT - ORIGINATOR - VOLUME - LEVEL - TYPE - ROLE - CLASS - NUMBER	STATUS_REVISION
155747-STL-XX-ZZ-DR-A-00001	PL_PL01