


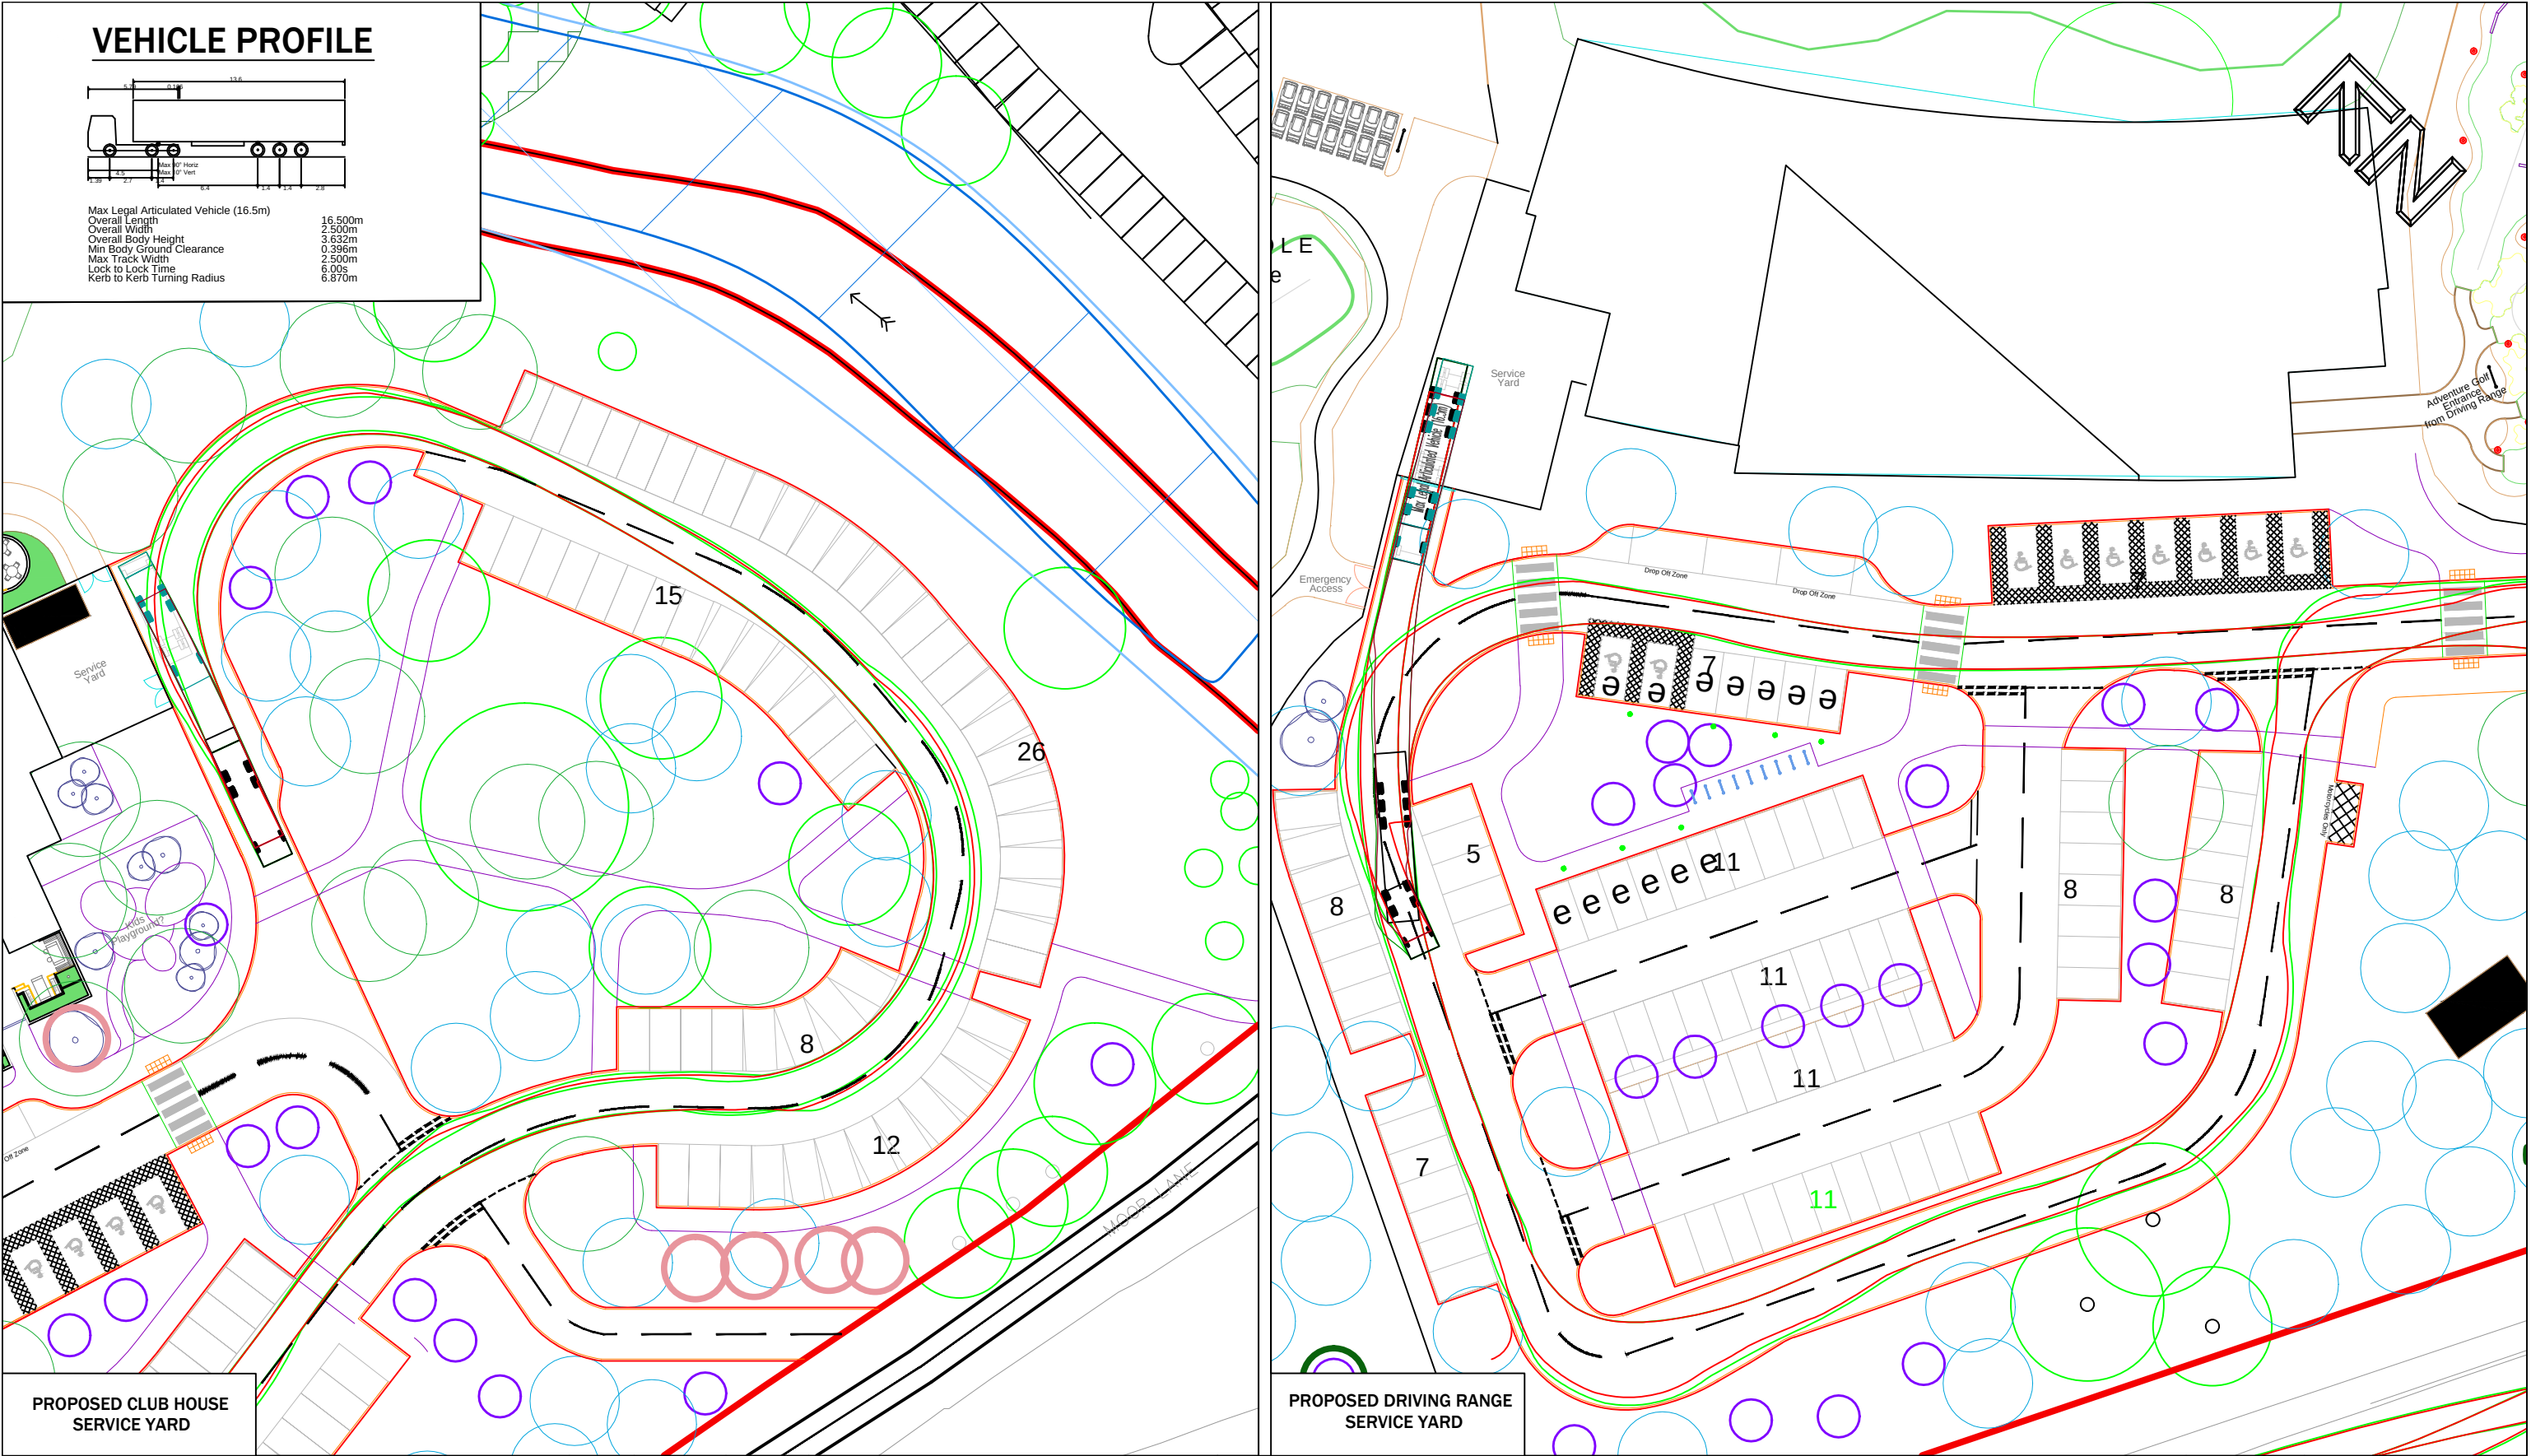

 9 Hurricane Court Liverpool International Business Park Estuary Boulevard Liverpool L24 8RL www.primetp.co.uk 0151 728 1860					Project	KIRBY VALLEY GOLF CLUB, KNOWSLEY	Drawn by CM	Issue date 05 JUN 2023
	A	11.10.23	CM	UPDATE TO SITE LAYOUT				Scale(s) 1:500 @ A3
	Rev	Date	By	Revision notes				
	DISCLAIMER				Title	SWEPT PATH ANALYSIS - PROPOSED SERVICE YARDS	Drawing No P22068-004A	
	• PROPOSALS ARE PRELIMINARY ONLY, NOT FOR CONSTRUCTION PURPOSES • PROPOSALS WILL BE SUBJECT TO UTILITY AND DRAINAGE INVESTIGATIONS • PROPOSALS WILL BE SUBJECT TO EXTENT OF ADOPTED HIGHWAY • DO NOT SCALE THIS DRAWING. DIMENSIONS ARE FOR REPRESENTATIONAL AND INFORMATIONAL PURPOSES ONLY AND SUBJECT TO DETAILED DESIGN • THIS DRAWING MUST ONLY BE USED FOR THE PURPOSE FOR WHICH IT HAS BEEN SUPPLIED						Status INFORMATION	