


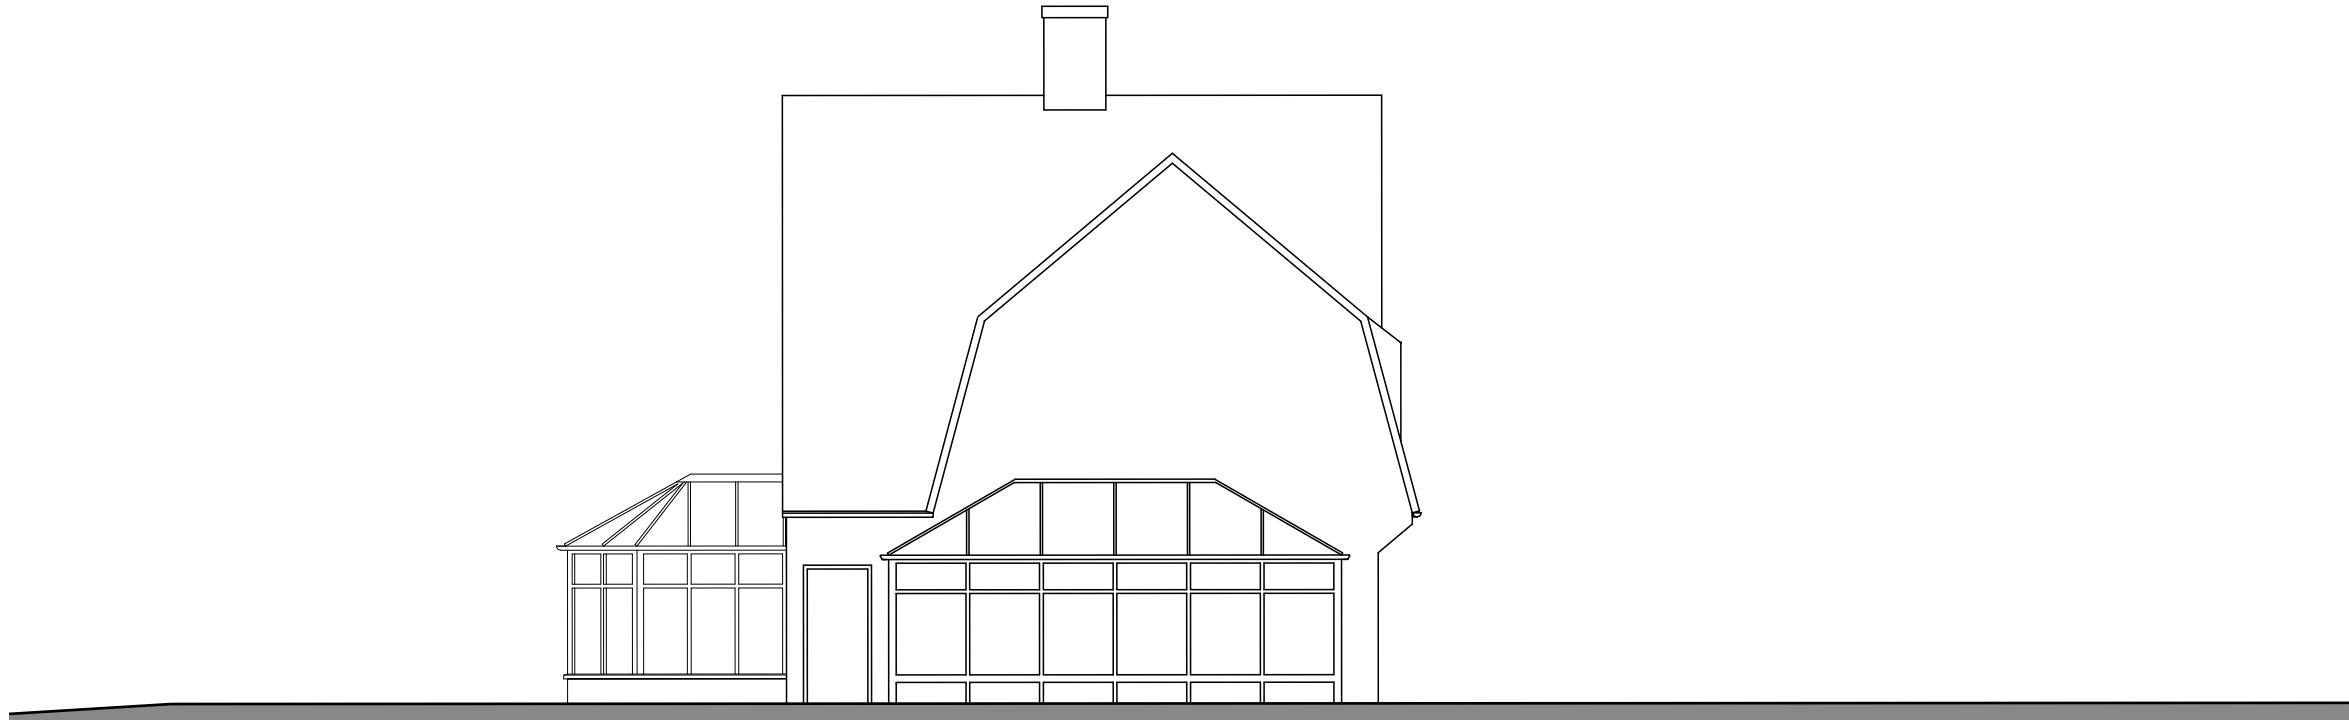


Elevation C



Elevation D

Drawing Title: Existing Elevations C and D
Date: 05.06.2022
Drawing no: 1305-201
Scale: 1:100 @ A3
Drawn: HB

revision: A
revision notes: A 10/06/2022 Planning

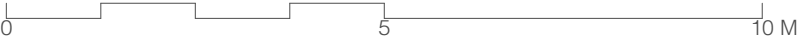

DK-Architects

26 Old Haymarket
Liverpool
L1 6ER
0151 231 1209 T
mail@dk-architects.com E
www.dk-architects.com W