


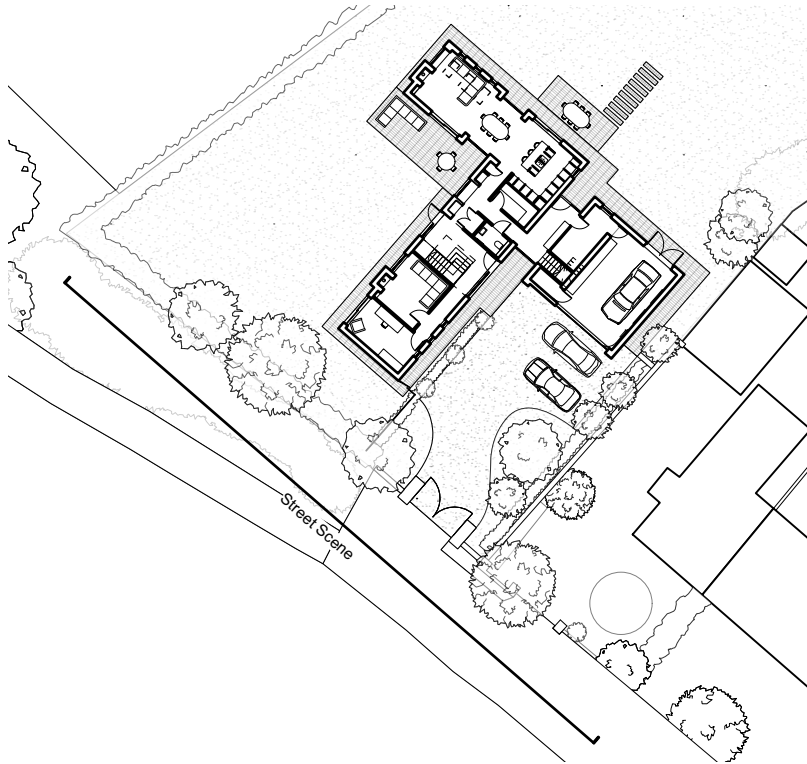

Drawing Title: Proposed Street Scene
Date: 05.05.2022
Drawing no: 1305-212
Scale: 1:100 @ A3
Drawn: HB

revision: A
revision notes: A 10/06/2022 Planning

0 5 10 M

DK-Architects
26 Old Haymarket
Liverpool
L1 6ER
0151 231 1209 T
mail@dk-architects.com E
www.dk-architects.com W