


REV	DESCRIPTION	DATE	DRAWN
*	..	00-00-00	..

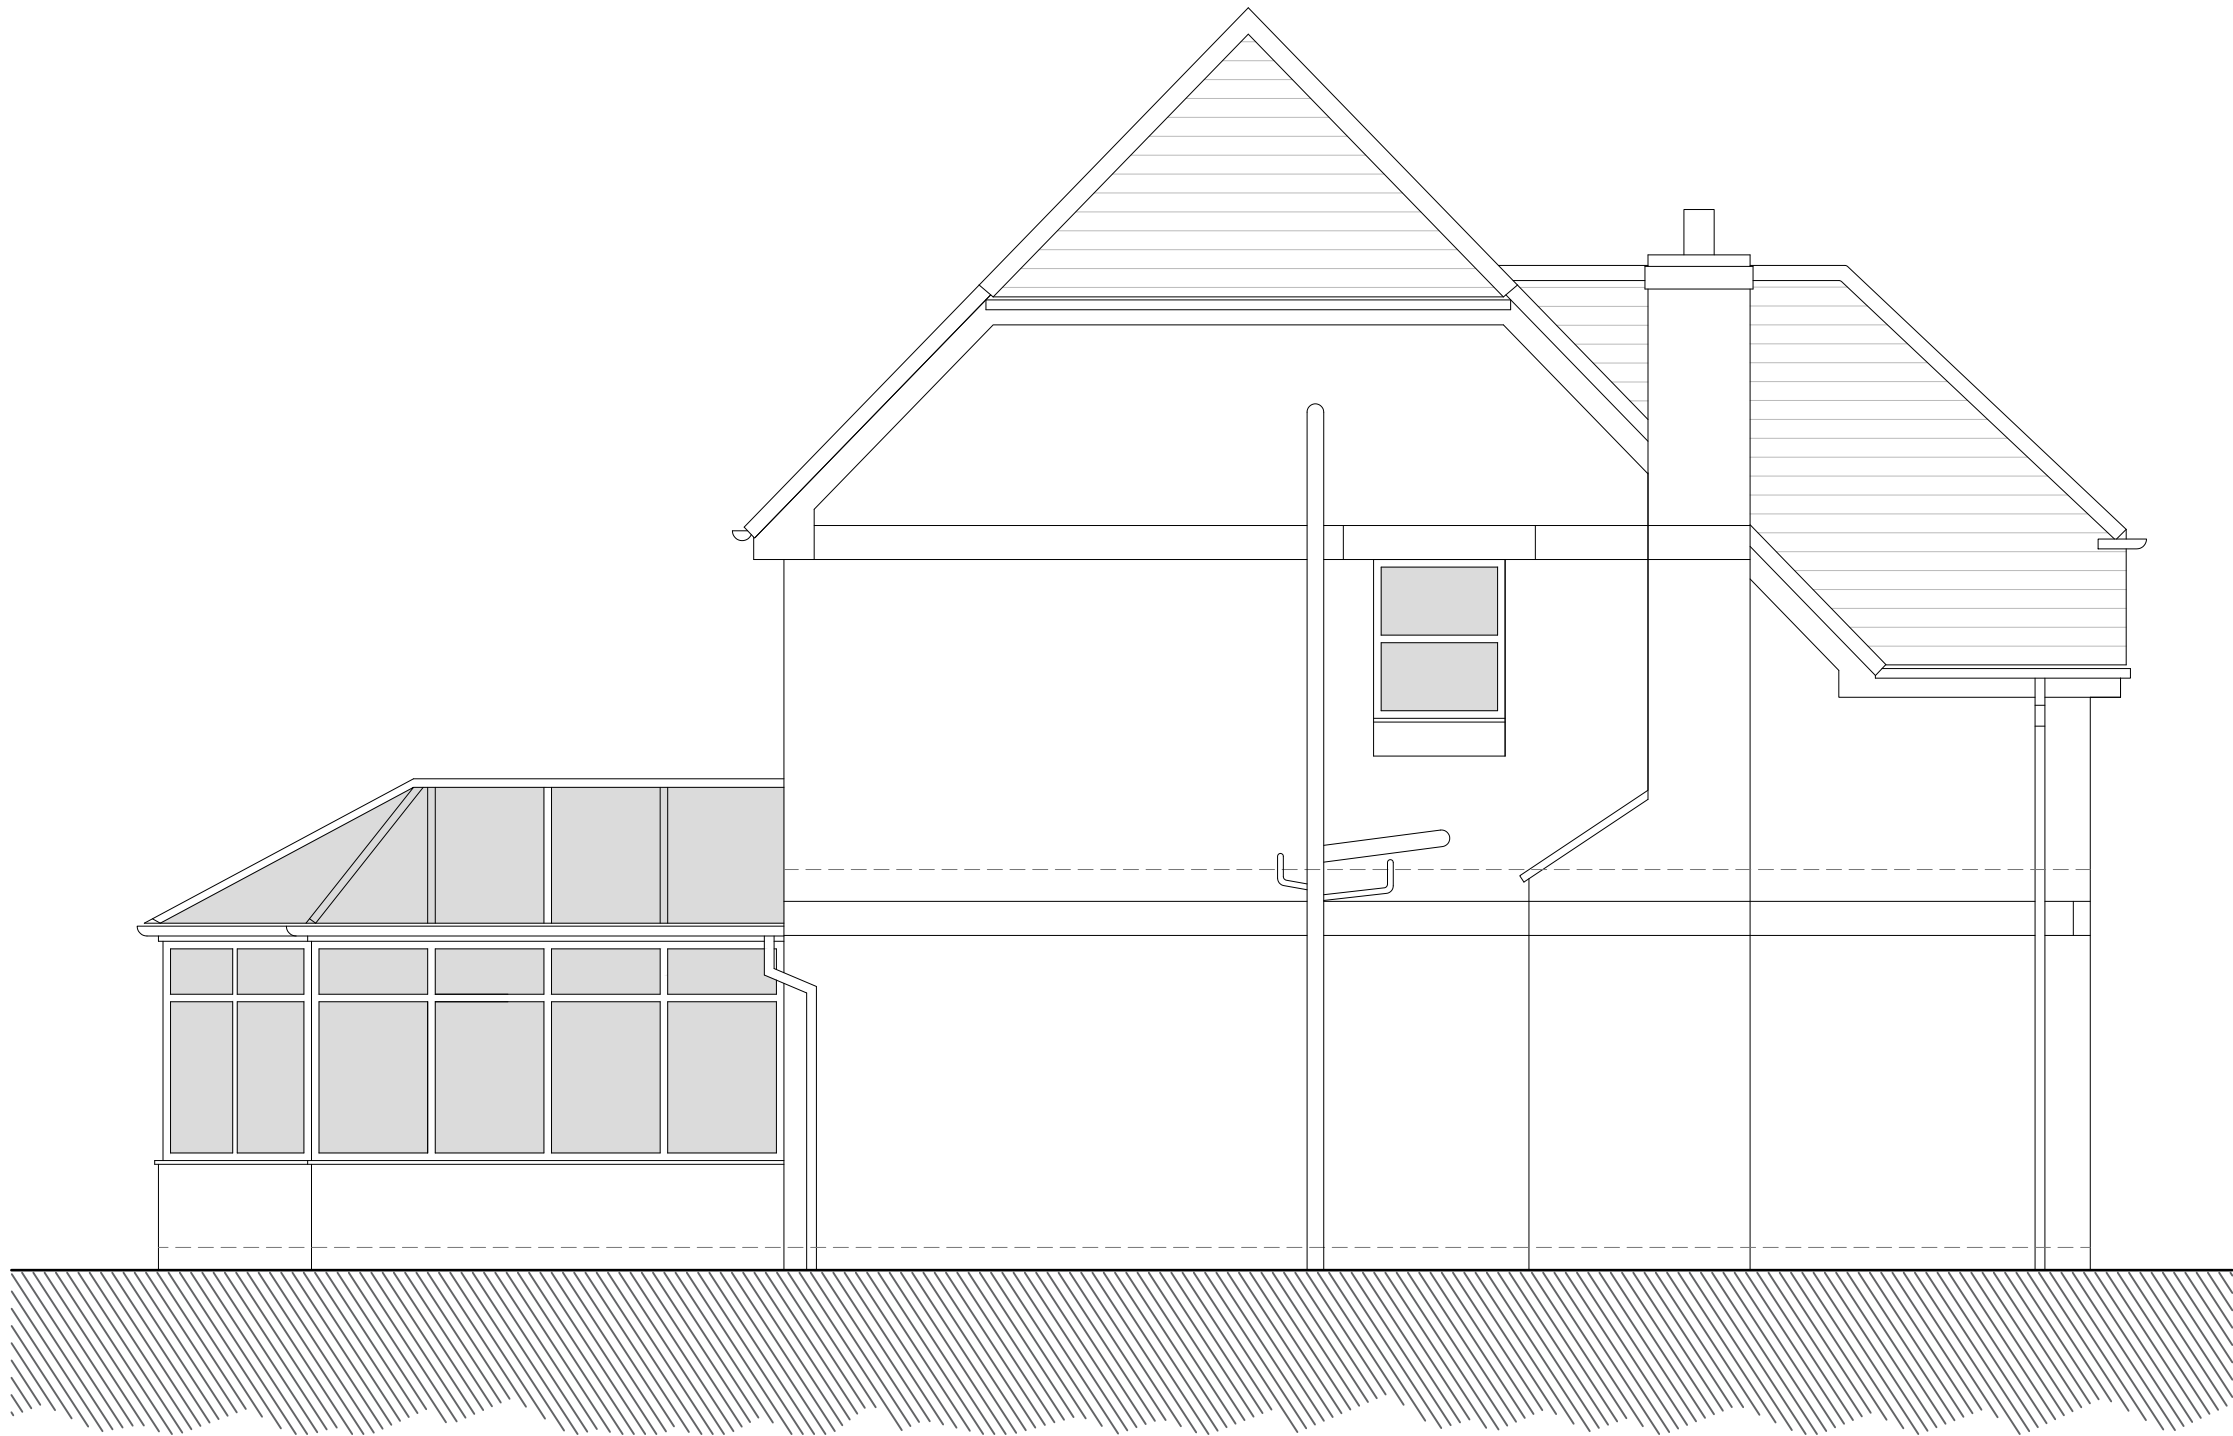

SCALE BAR 1:50



7 WOODPECKER DRIVE

CHRIS POWNELL

EXISTING SIDE ELEVATION (S)

Group D Architects Ltd
4 St Paul's Sq
Liverpool
L3 9SJ
T: 0151 542 5027

DWG: 22015 (S) 203
DATE: 12.08.22
SCALE: 1:50 @ A2 DRAWN: KB