

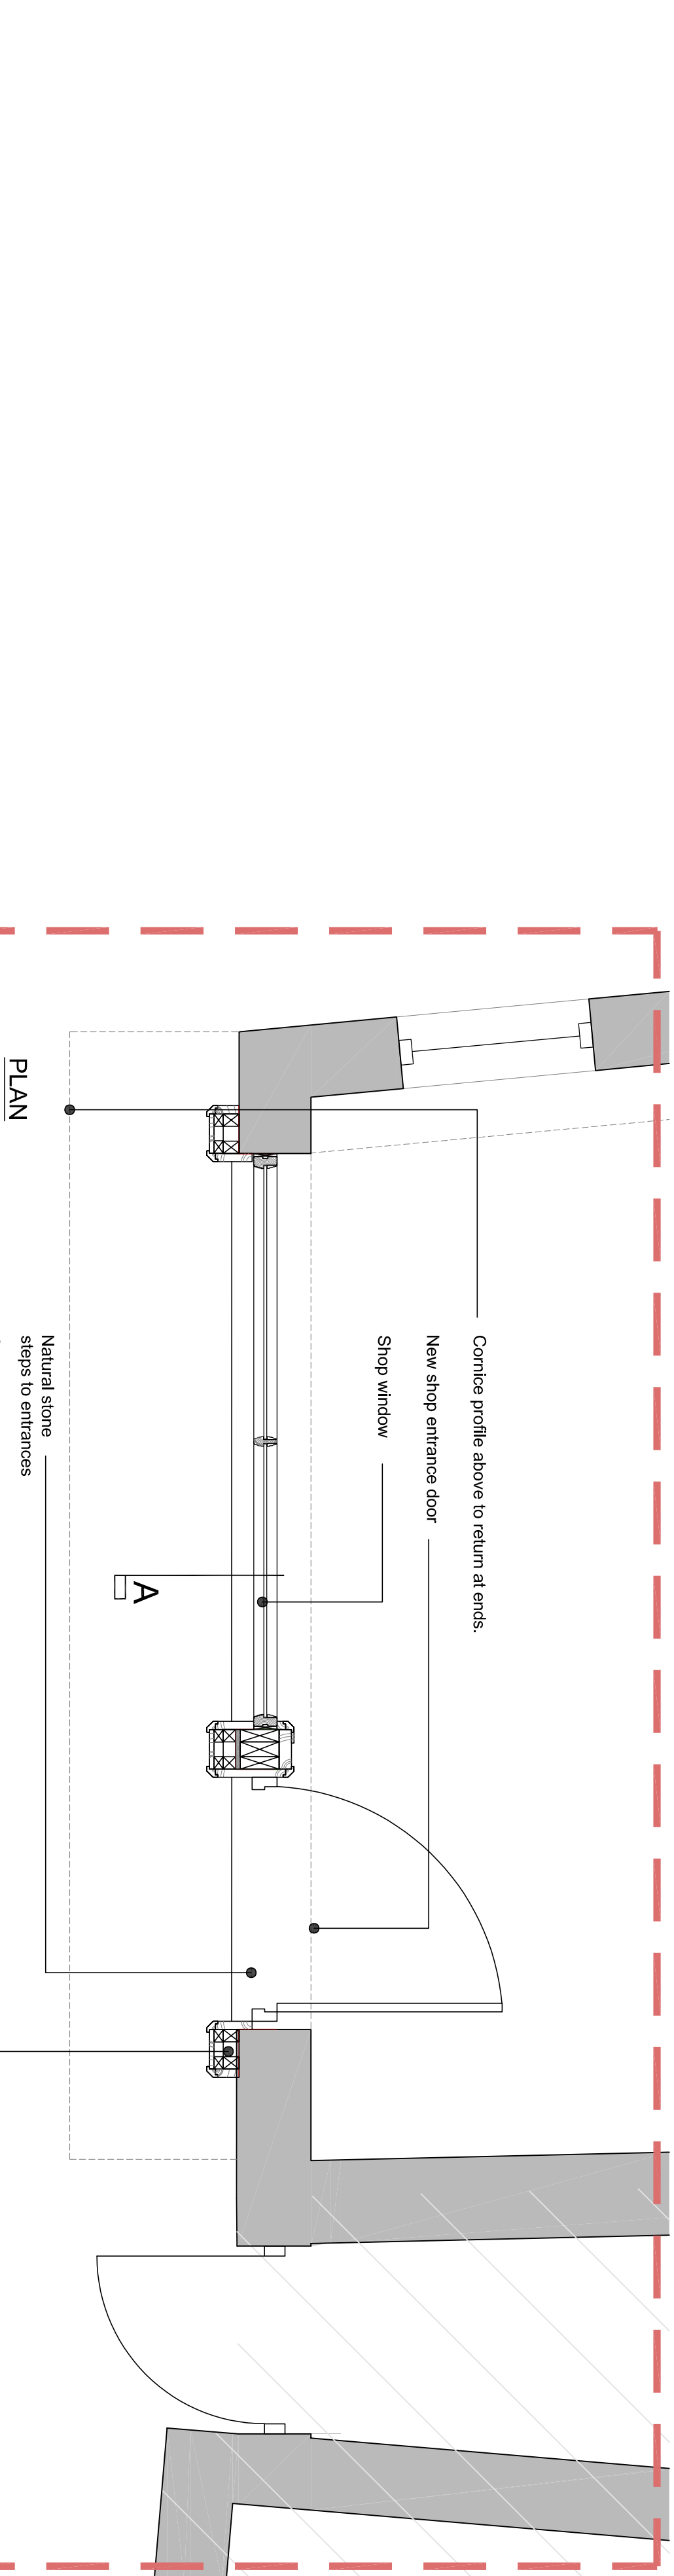
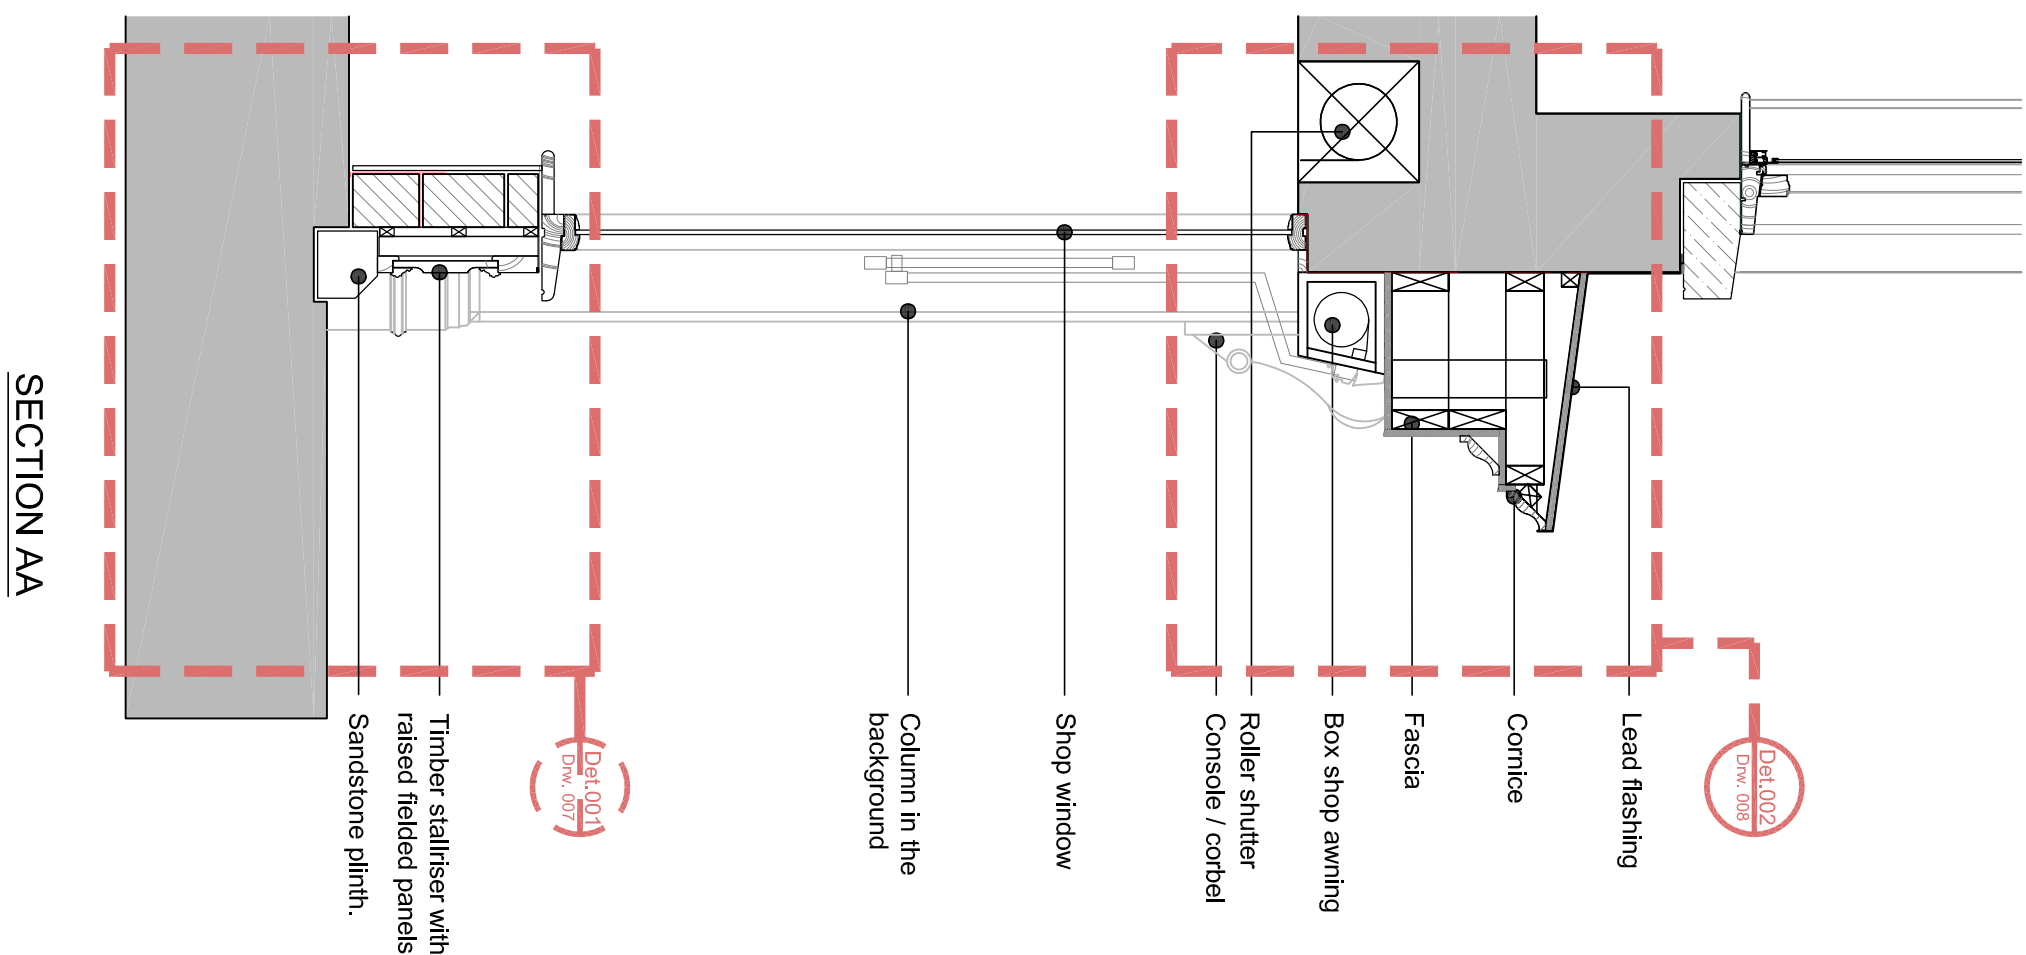


KEY

Existing structures

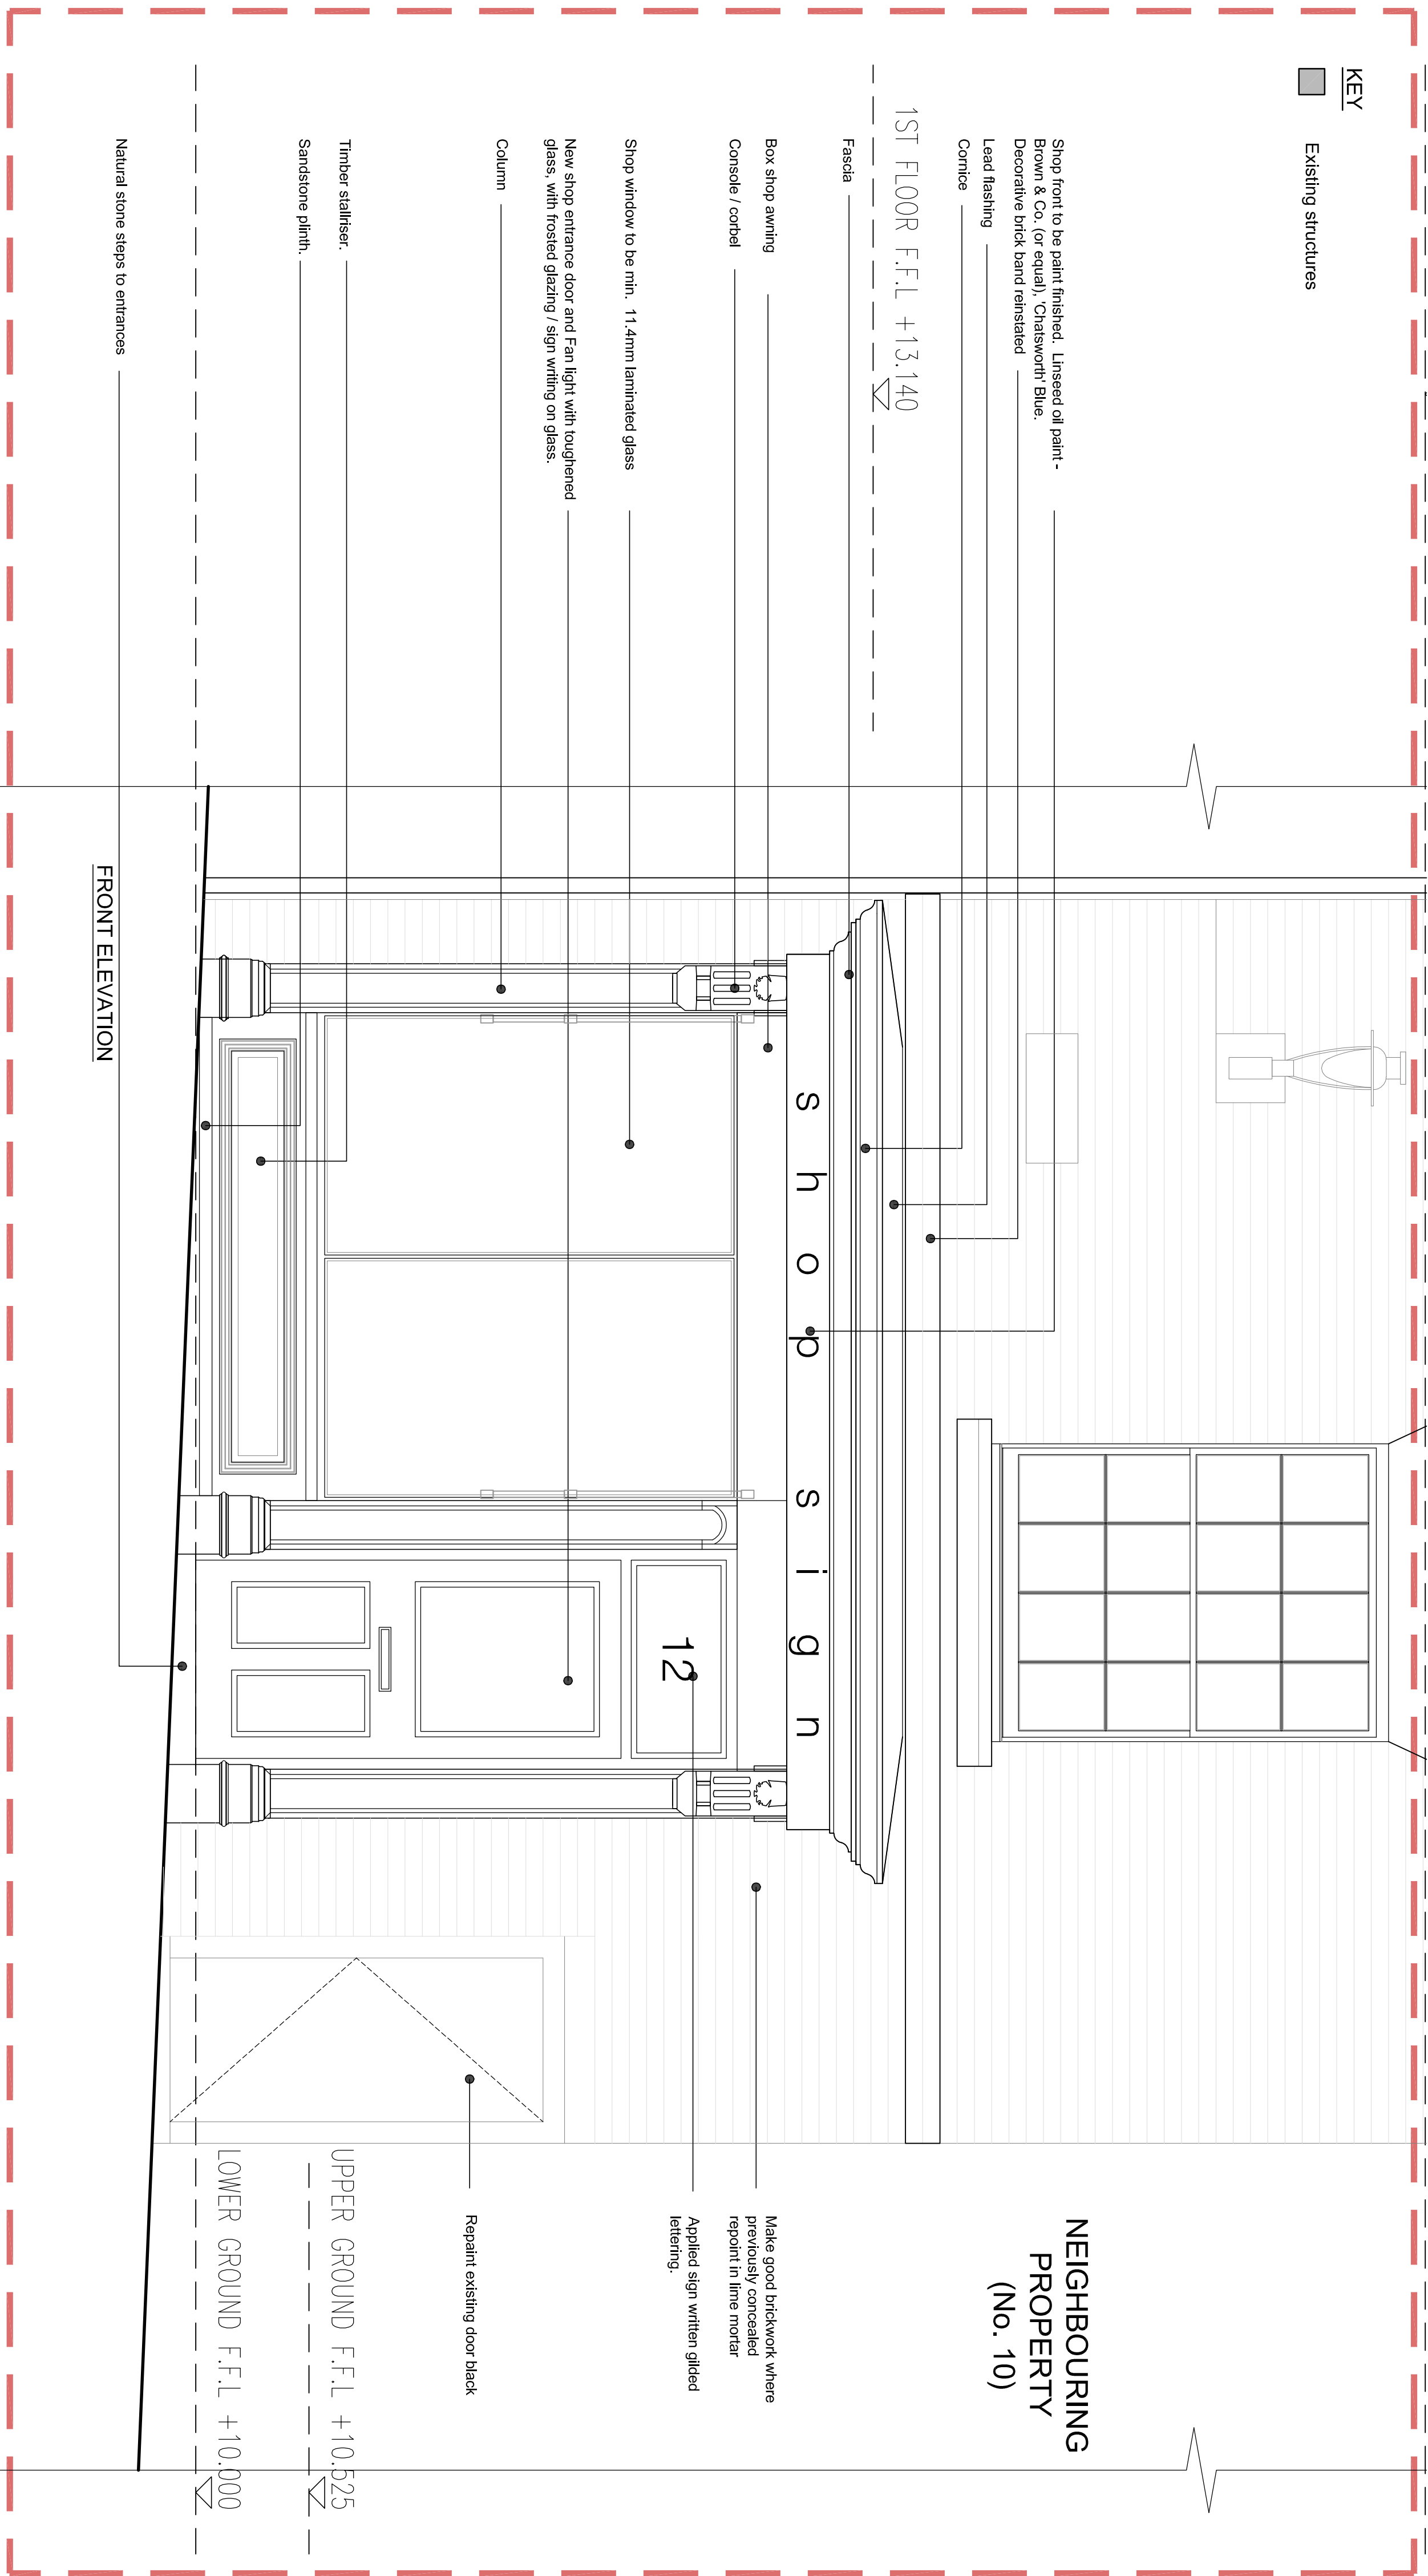

REVISIONS				
No.	Description	Date	By	CHK
A	Updated in line with Planning department comments.	28-03-22	TOC / AW	
B	Updated in line with Grant Officers comments.	13-09-22	TOC / AW	

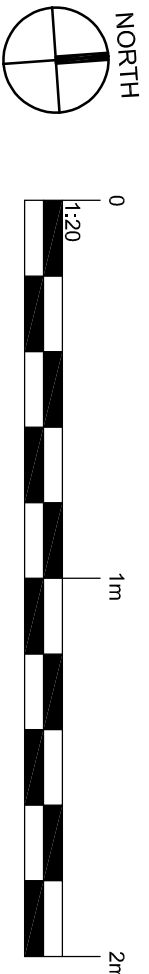

Cass Associates	architectural planning consultancy	Scale: 1:500 12 Church Street Liverpool L3 4JQ 0151 206 1010 E: info@cassassociates.co.uk W: www.cassassociates.co.uk	drawing title SHOP FRONT PLAN & ELEVATION: AS PROPOSED	
	client KAIWEN TIAN & YIHAN GUO	scale @ A1 1:20	date 11.02.2022	1621-005
	project 12 CHURCH STREET, PRESCOT, L34 3LA	dm TOC	chk'd RR	B