
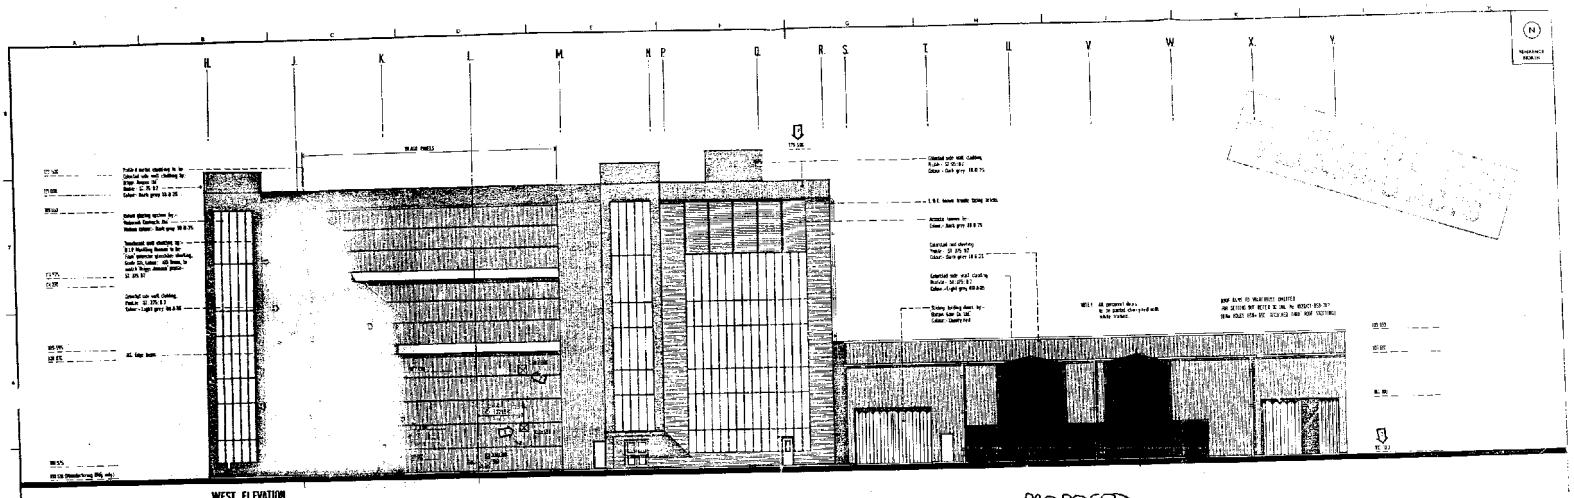


WEST ELEVATION.

PROPOSED
2x 100,000 LITRE
STORAGE TANKS
(7.3M HIGH)

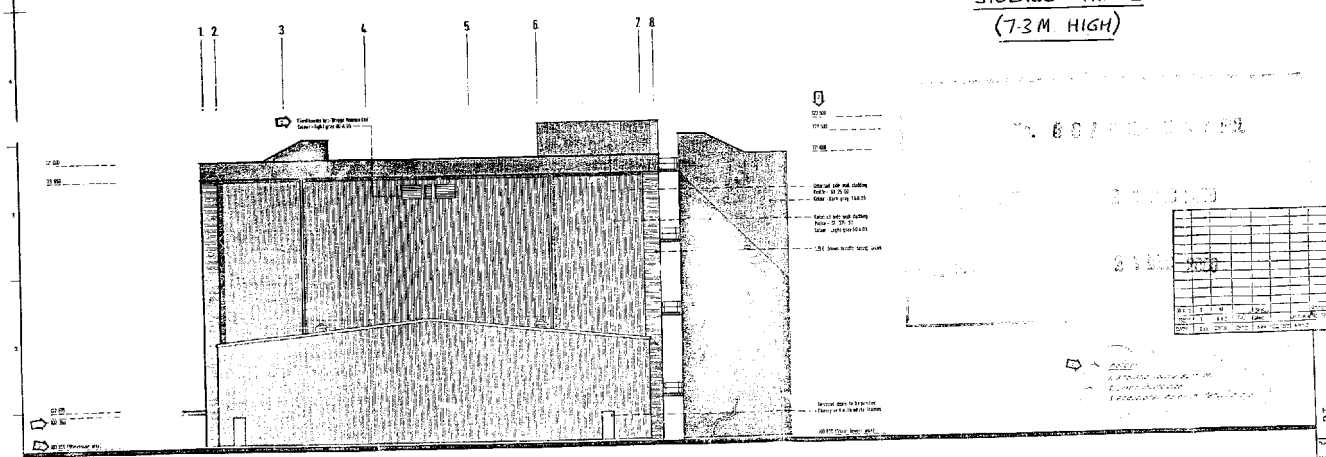

SOUTH ELEVATION.

Design Department
Engineering Division
Kodak Limited.
Kirkby, England.

S.C.D.

S.C.D. Facilities.
South & West Elevations.

HUMPHREYS & GLASGOW, LTD.