
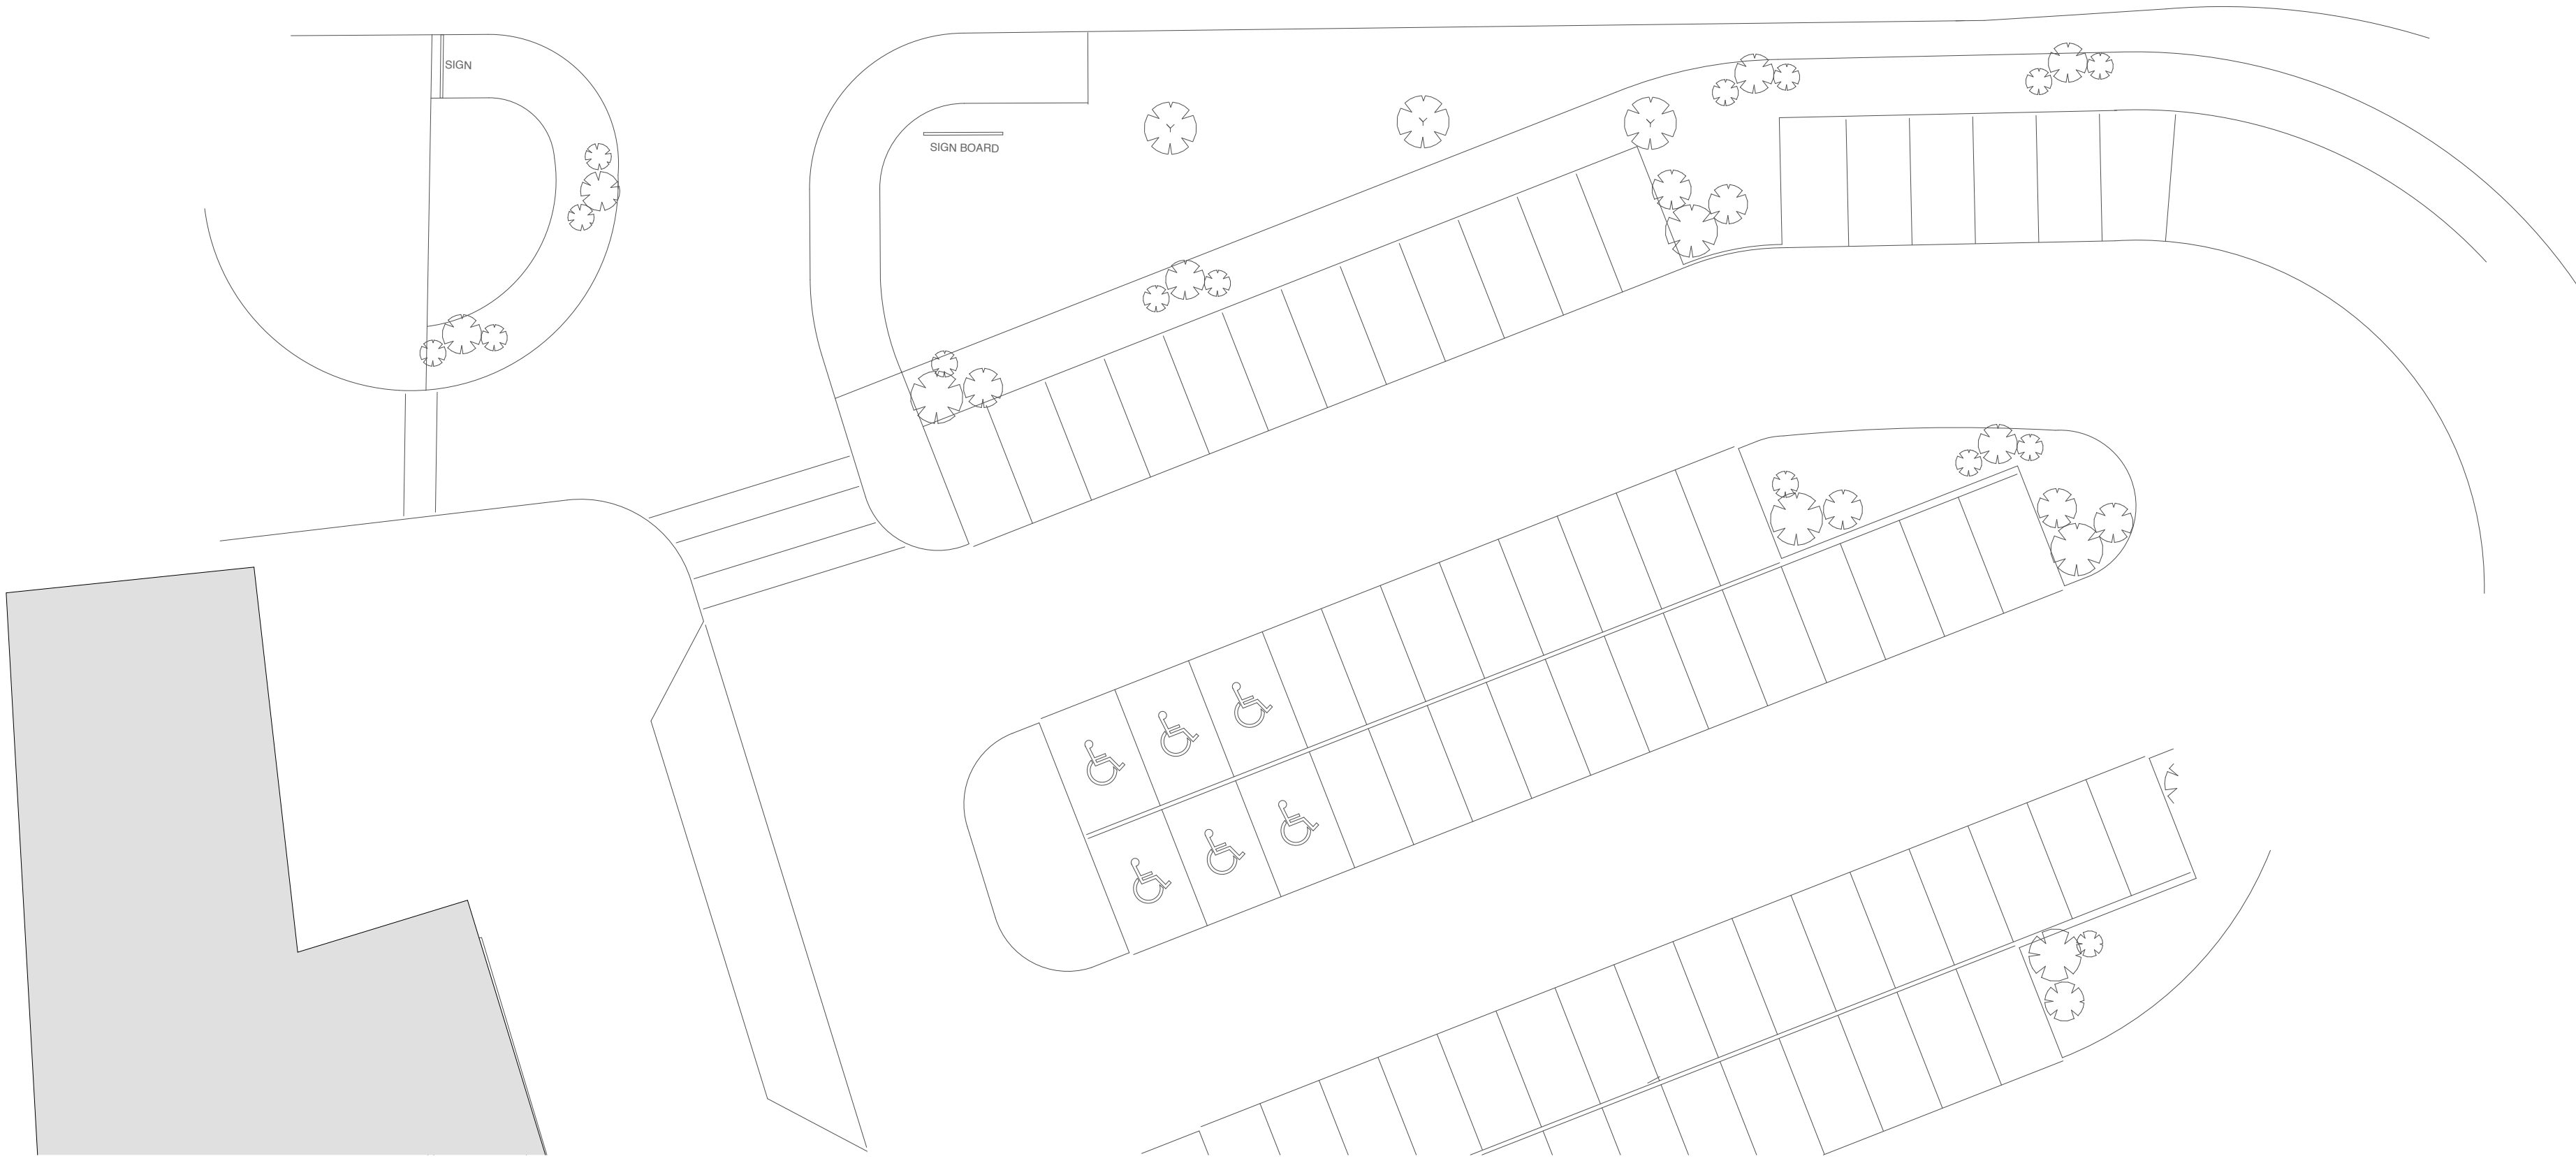
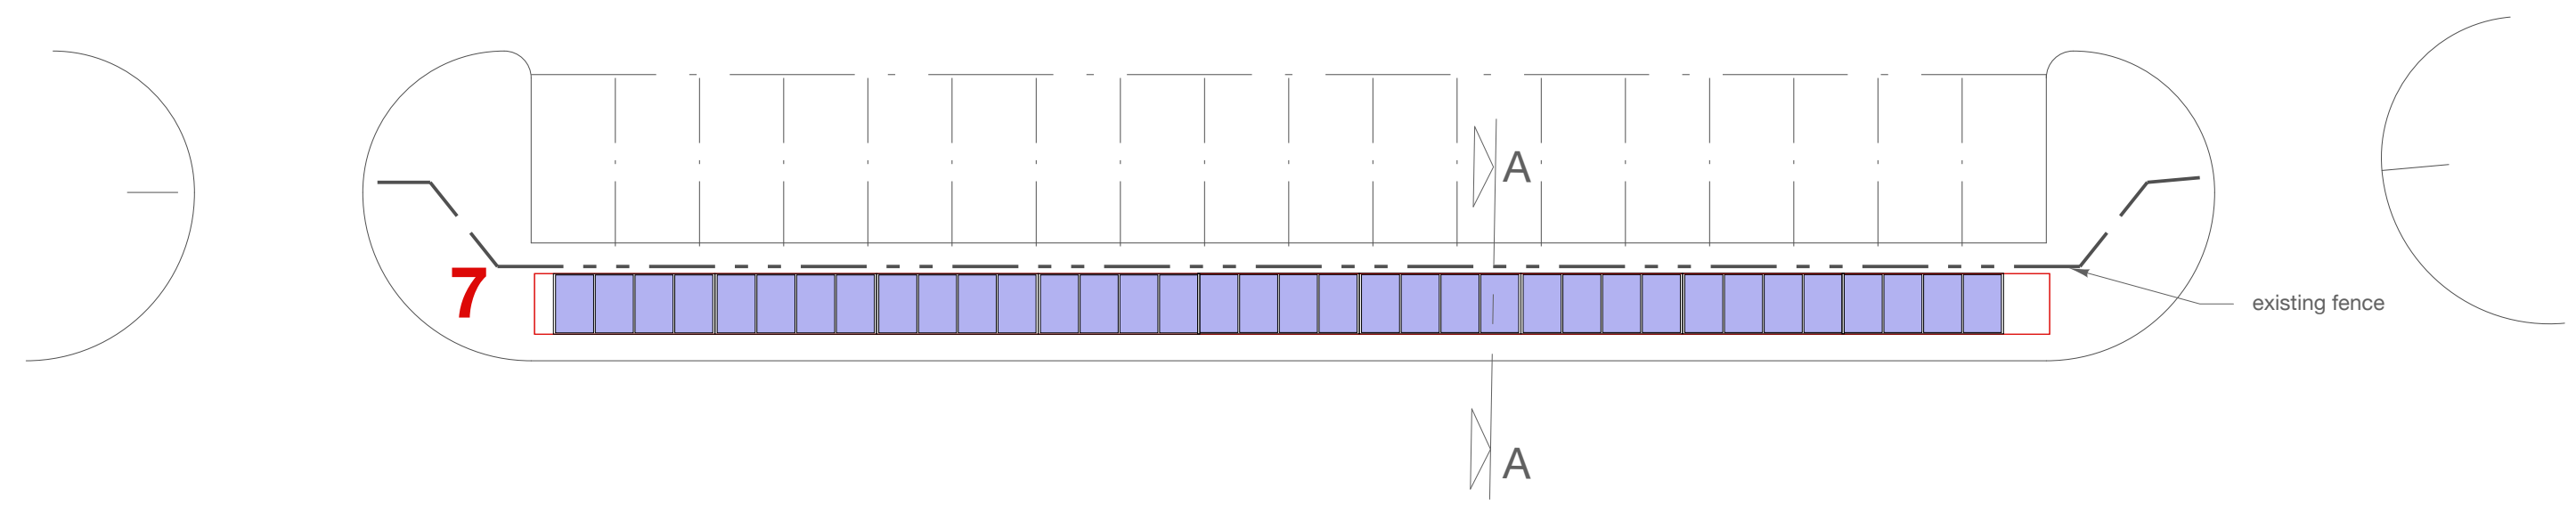


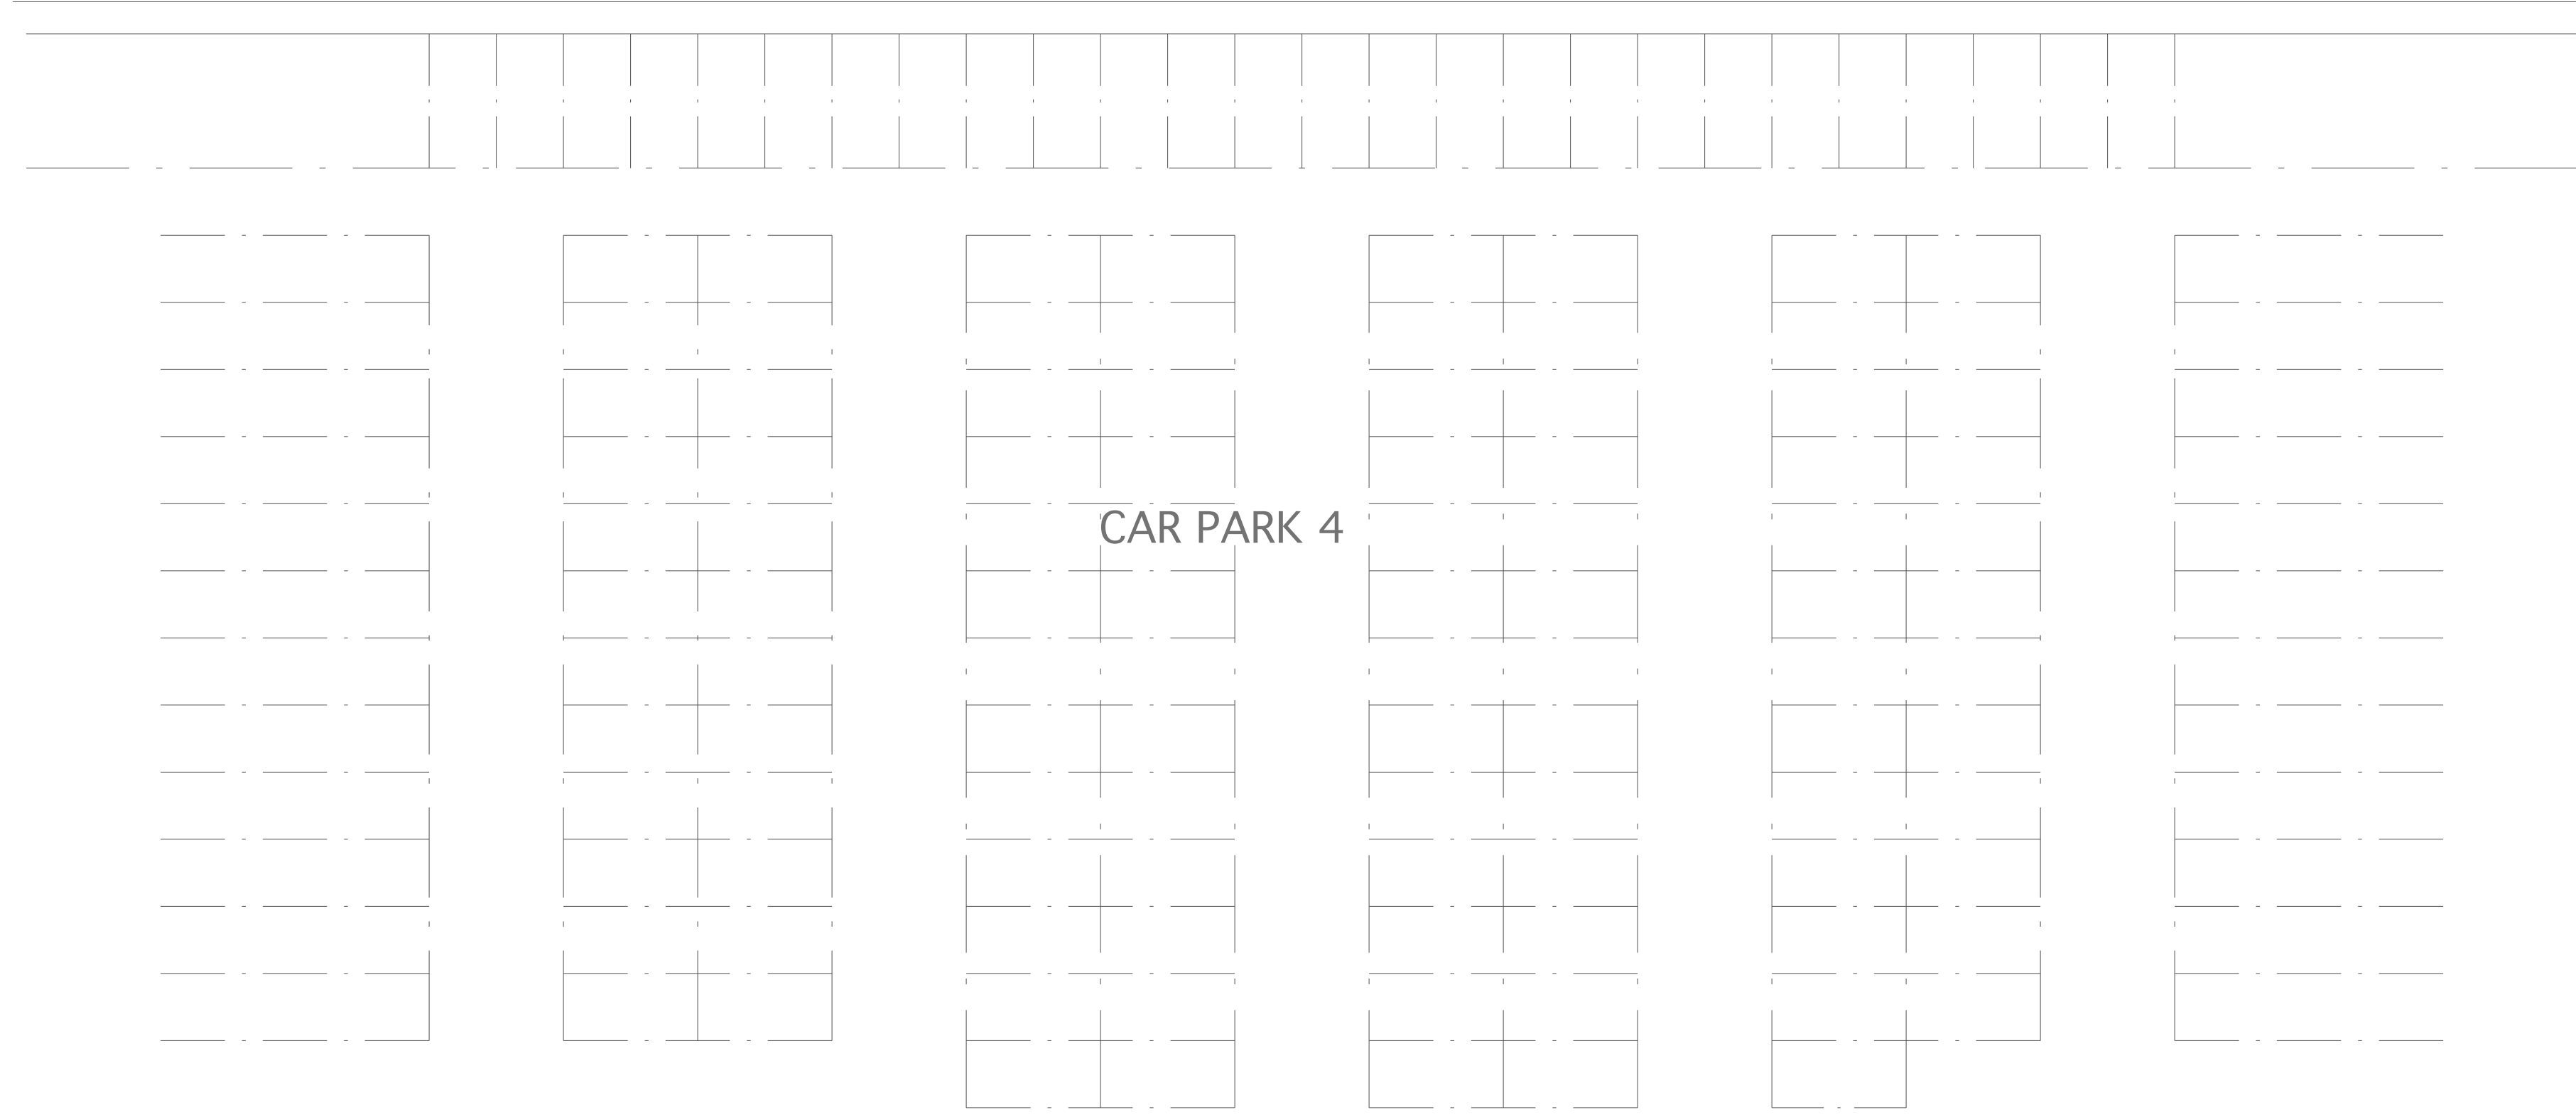

JLR2.208.241017
SOUTH FOOTPATH SOLAR PV
SITE PLAN 7
1:200 (@ A1)

**ON-SITE
ENERGY**
1 Old Hall Street, Liverpool, L3 9GH