



EXISTING REAR VIEW

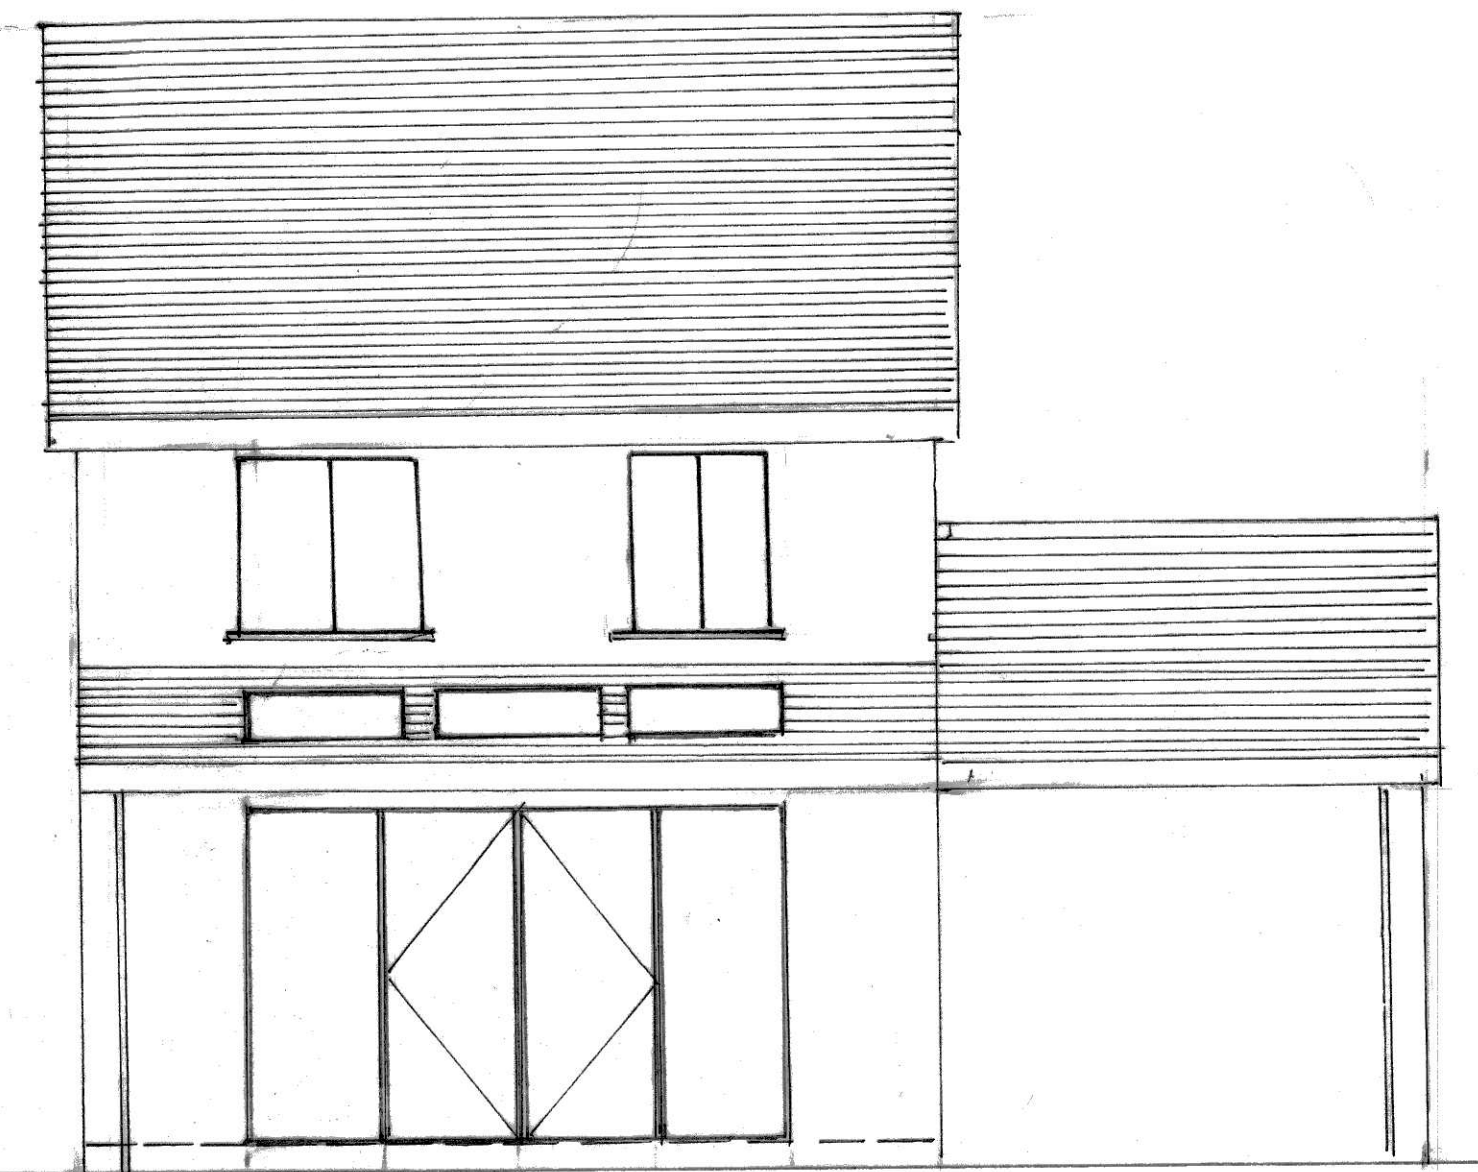


EXISTING SIDE VIEW

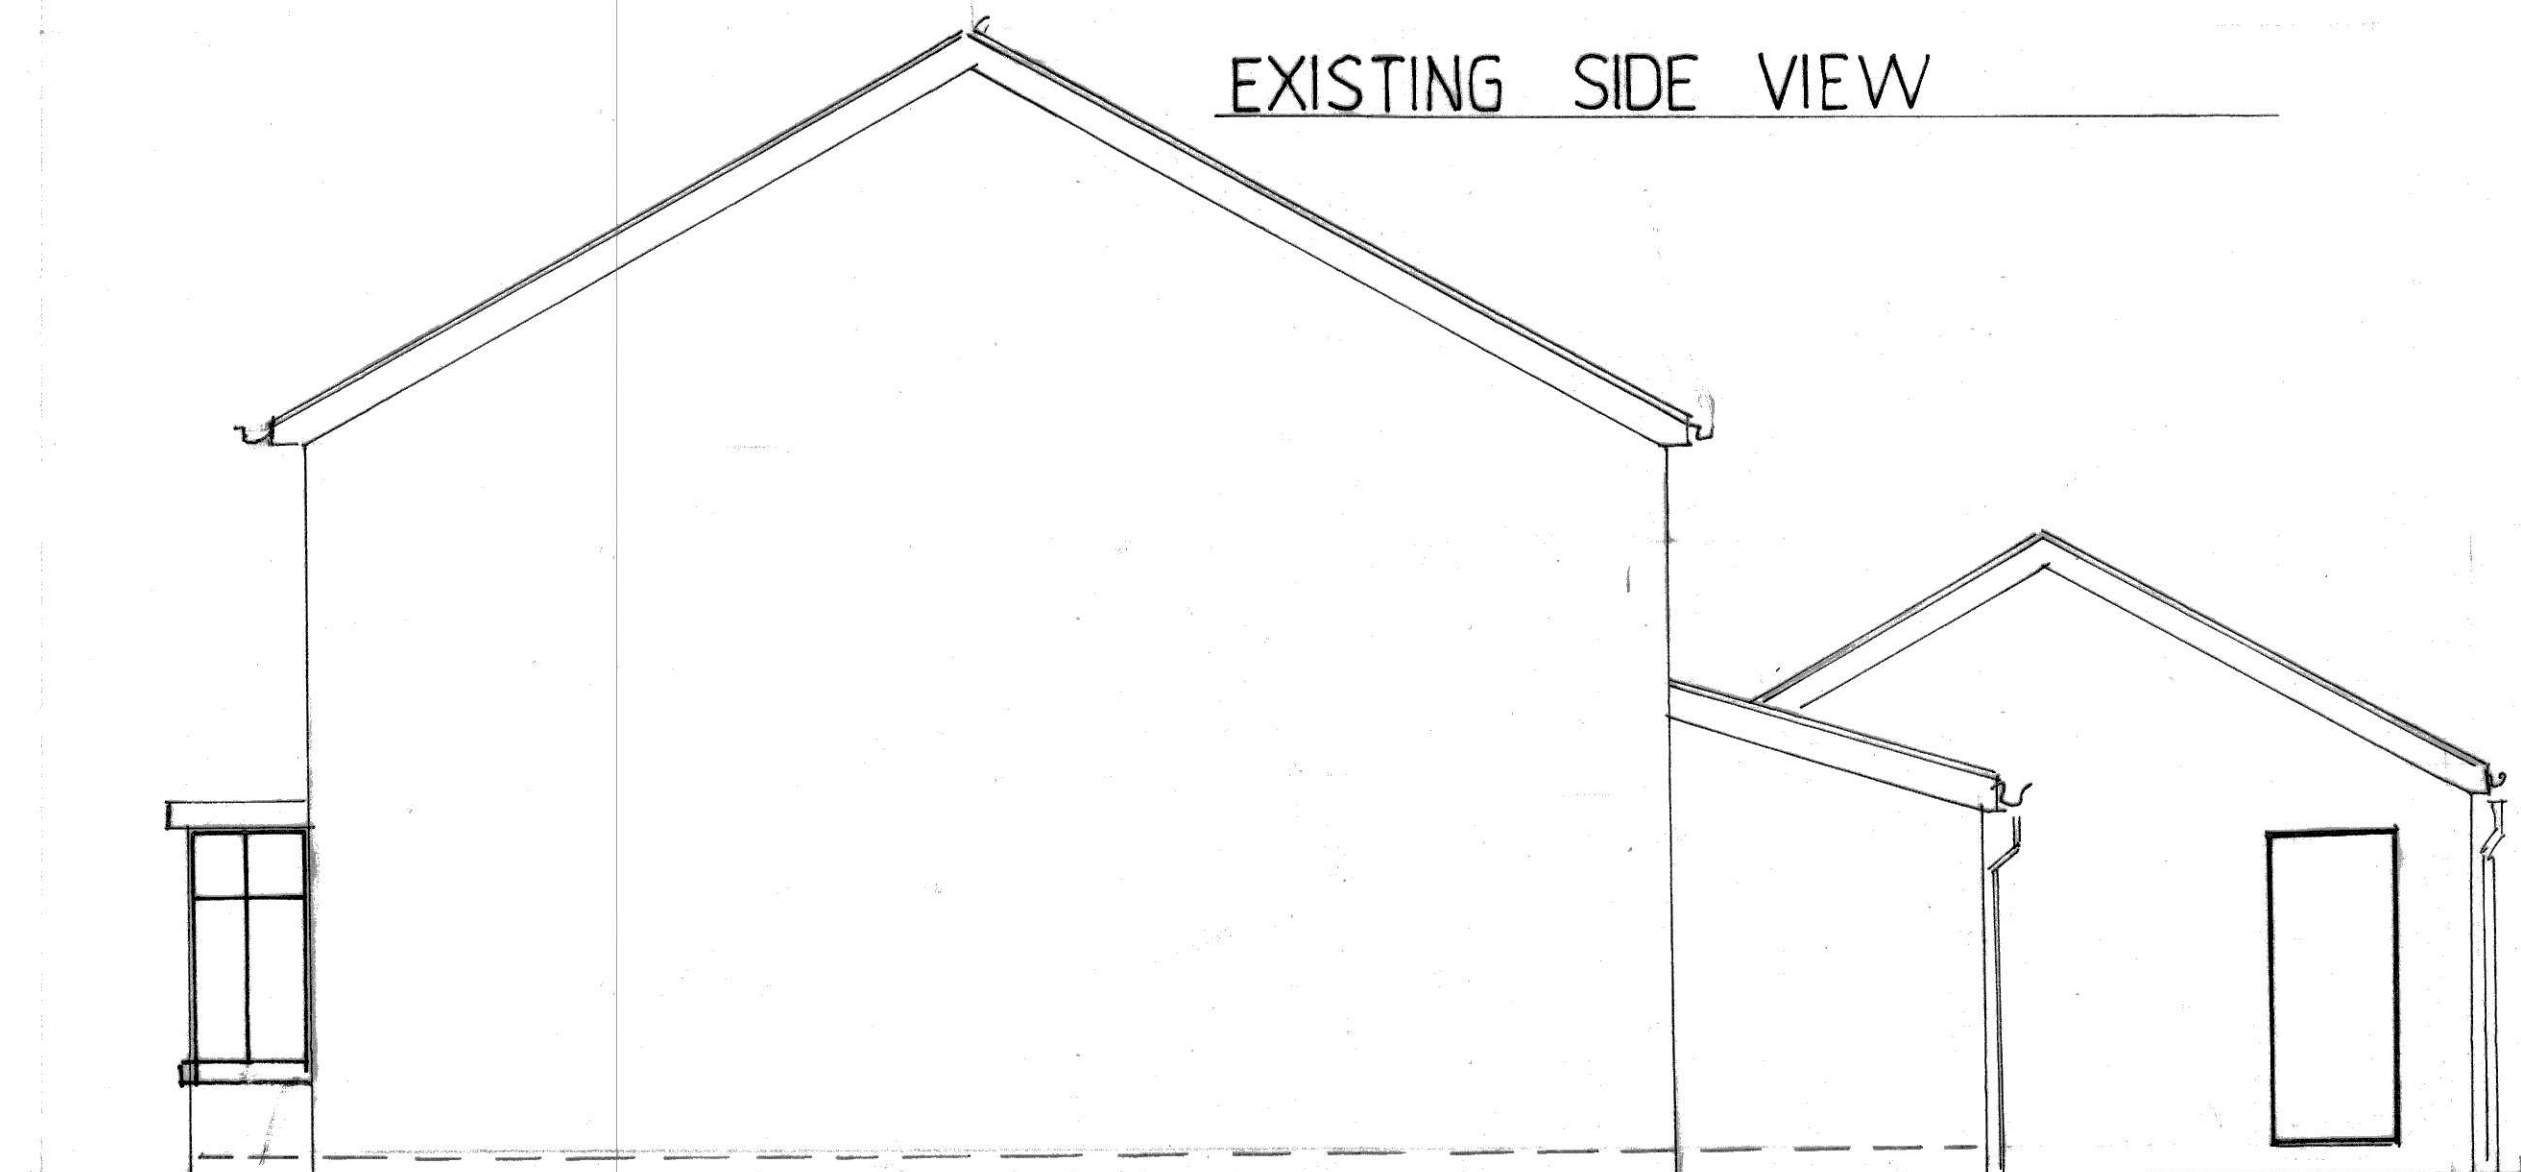


PLAN NO 2 NOV. 2022

PROPOSED SIDE VIEW

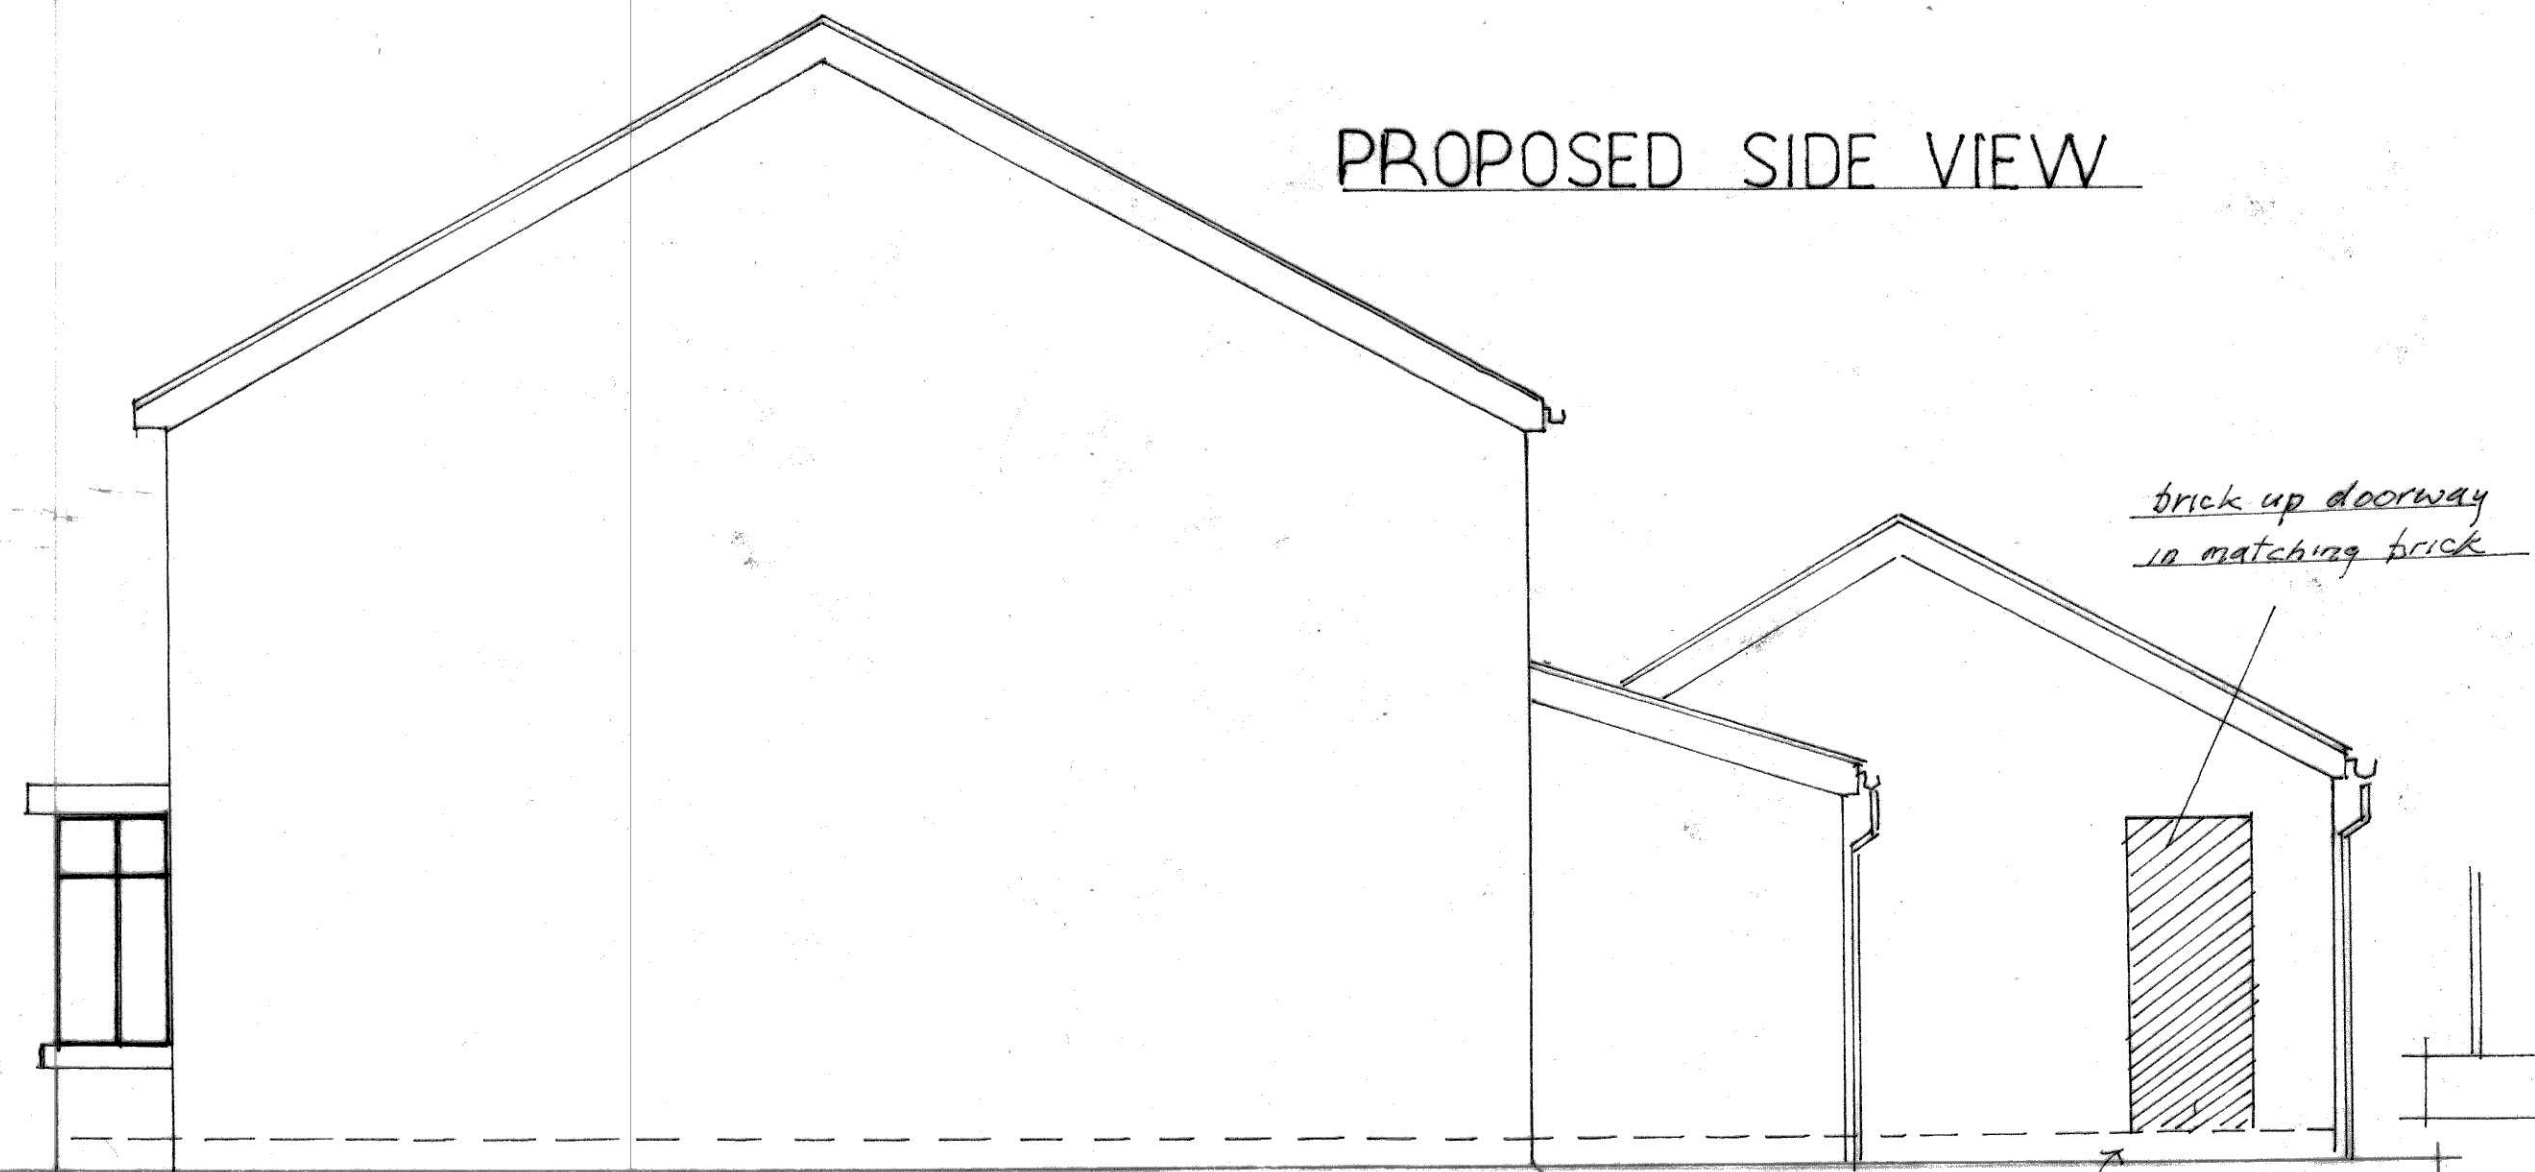

PROPOSED REAR VIEW

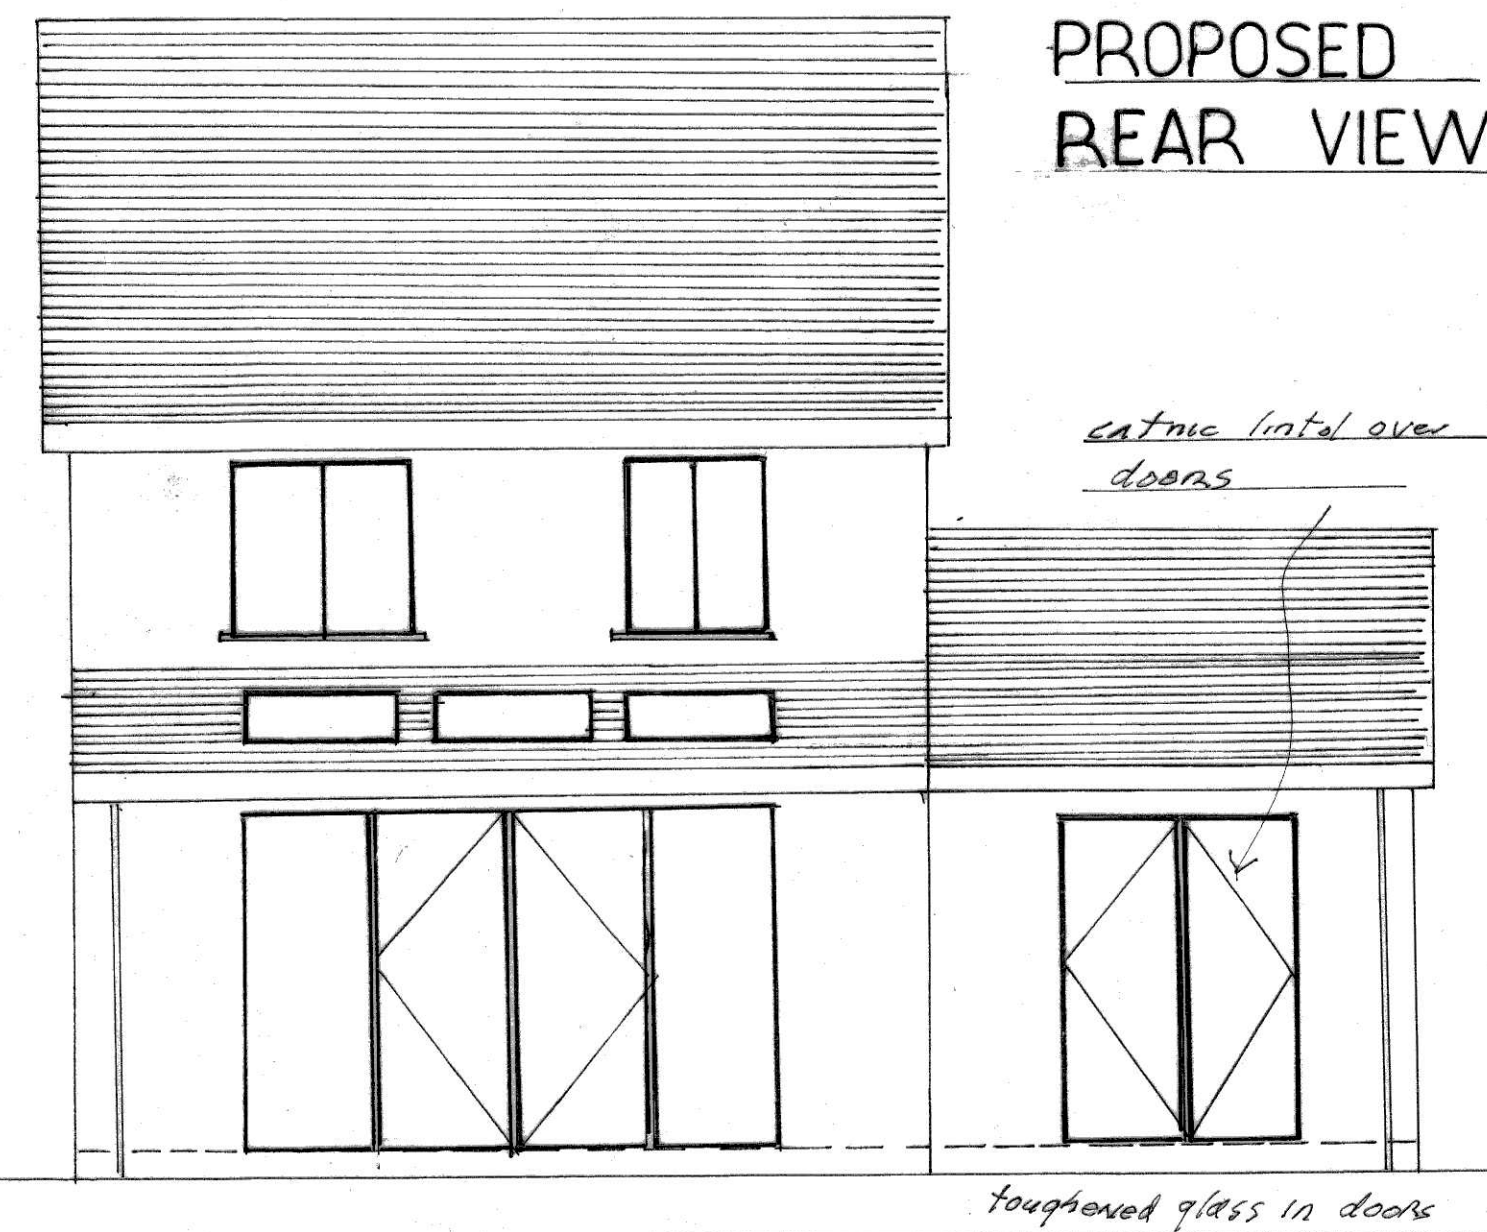

SCALE BAR SCALE 1:50

