



EXISTING
GROUND FLOOR

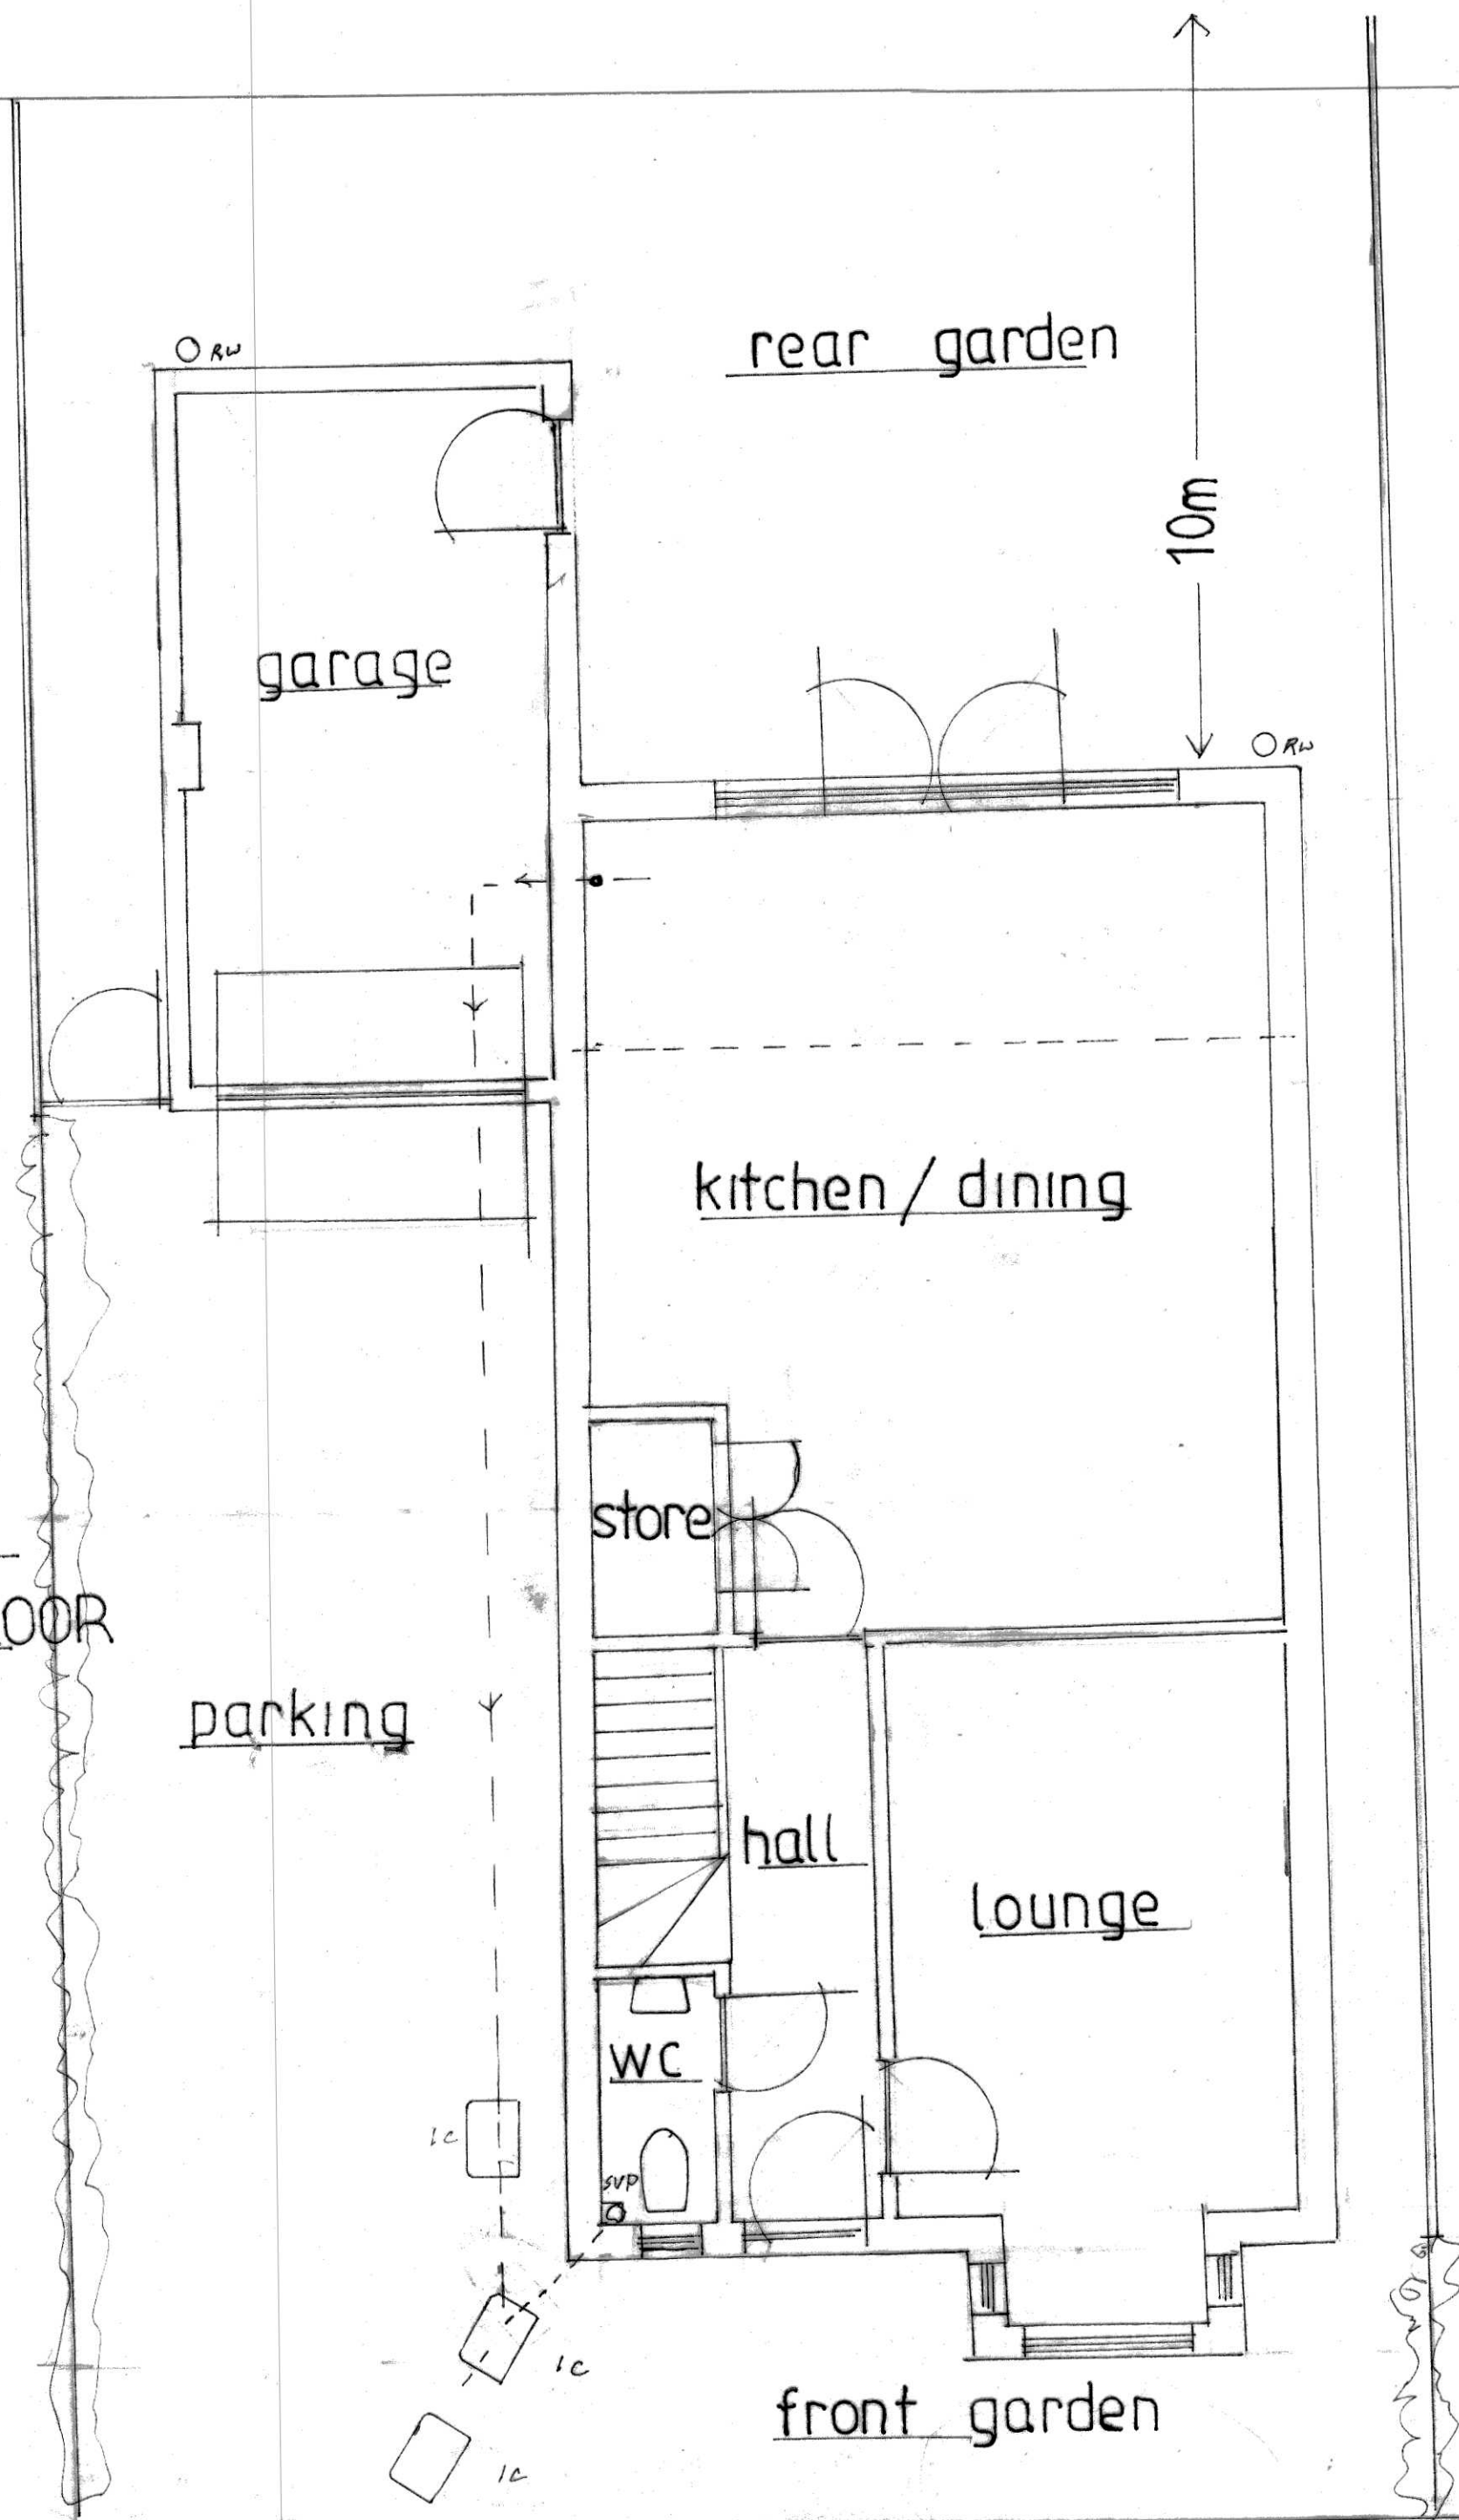

PROPOSED
GROUND
FLOOR

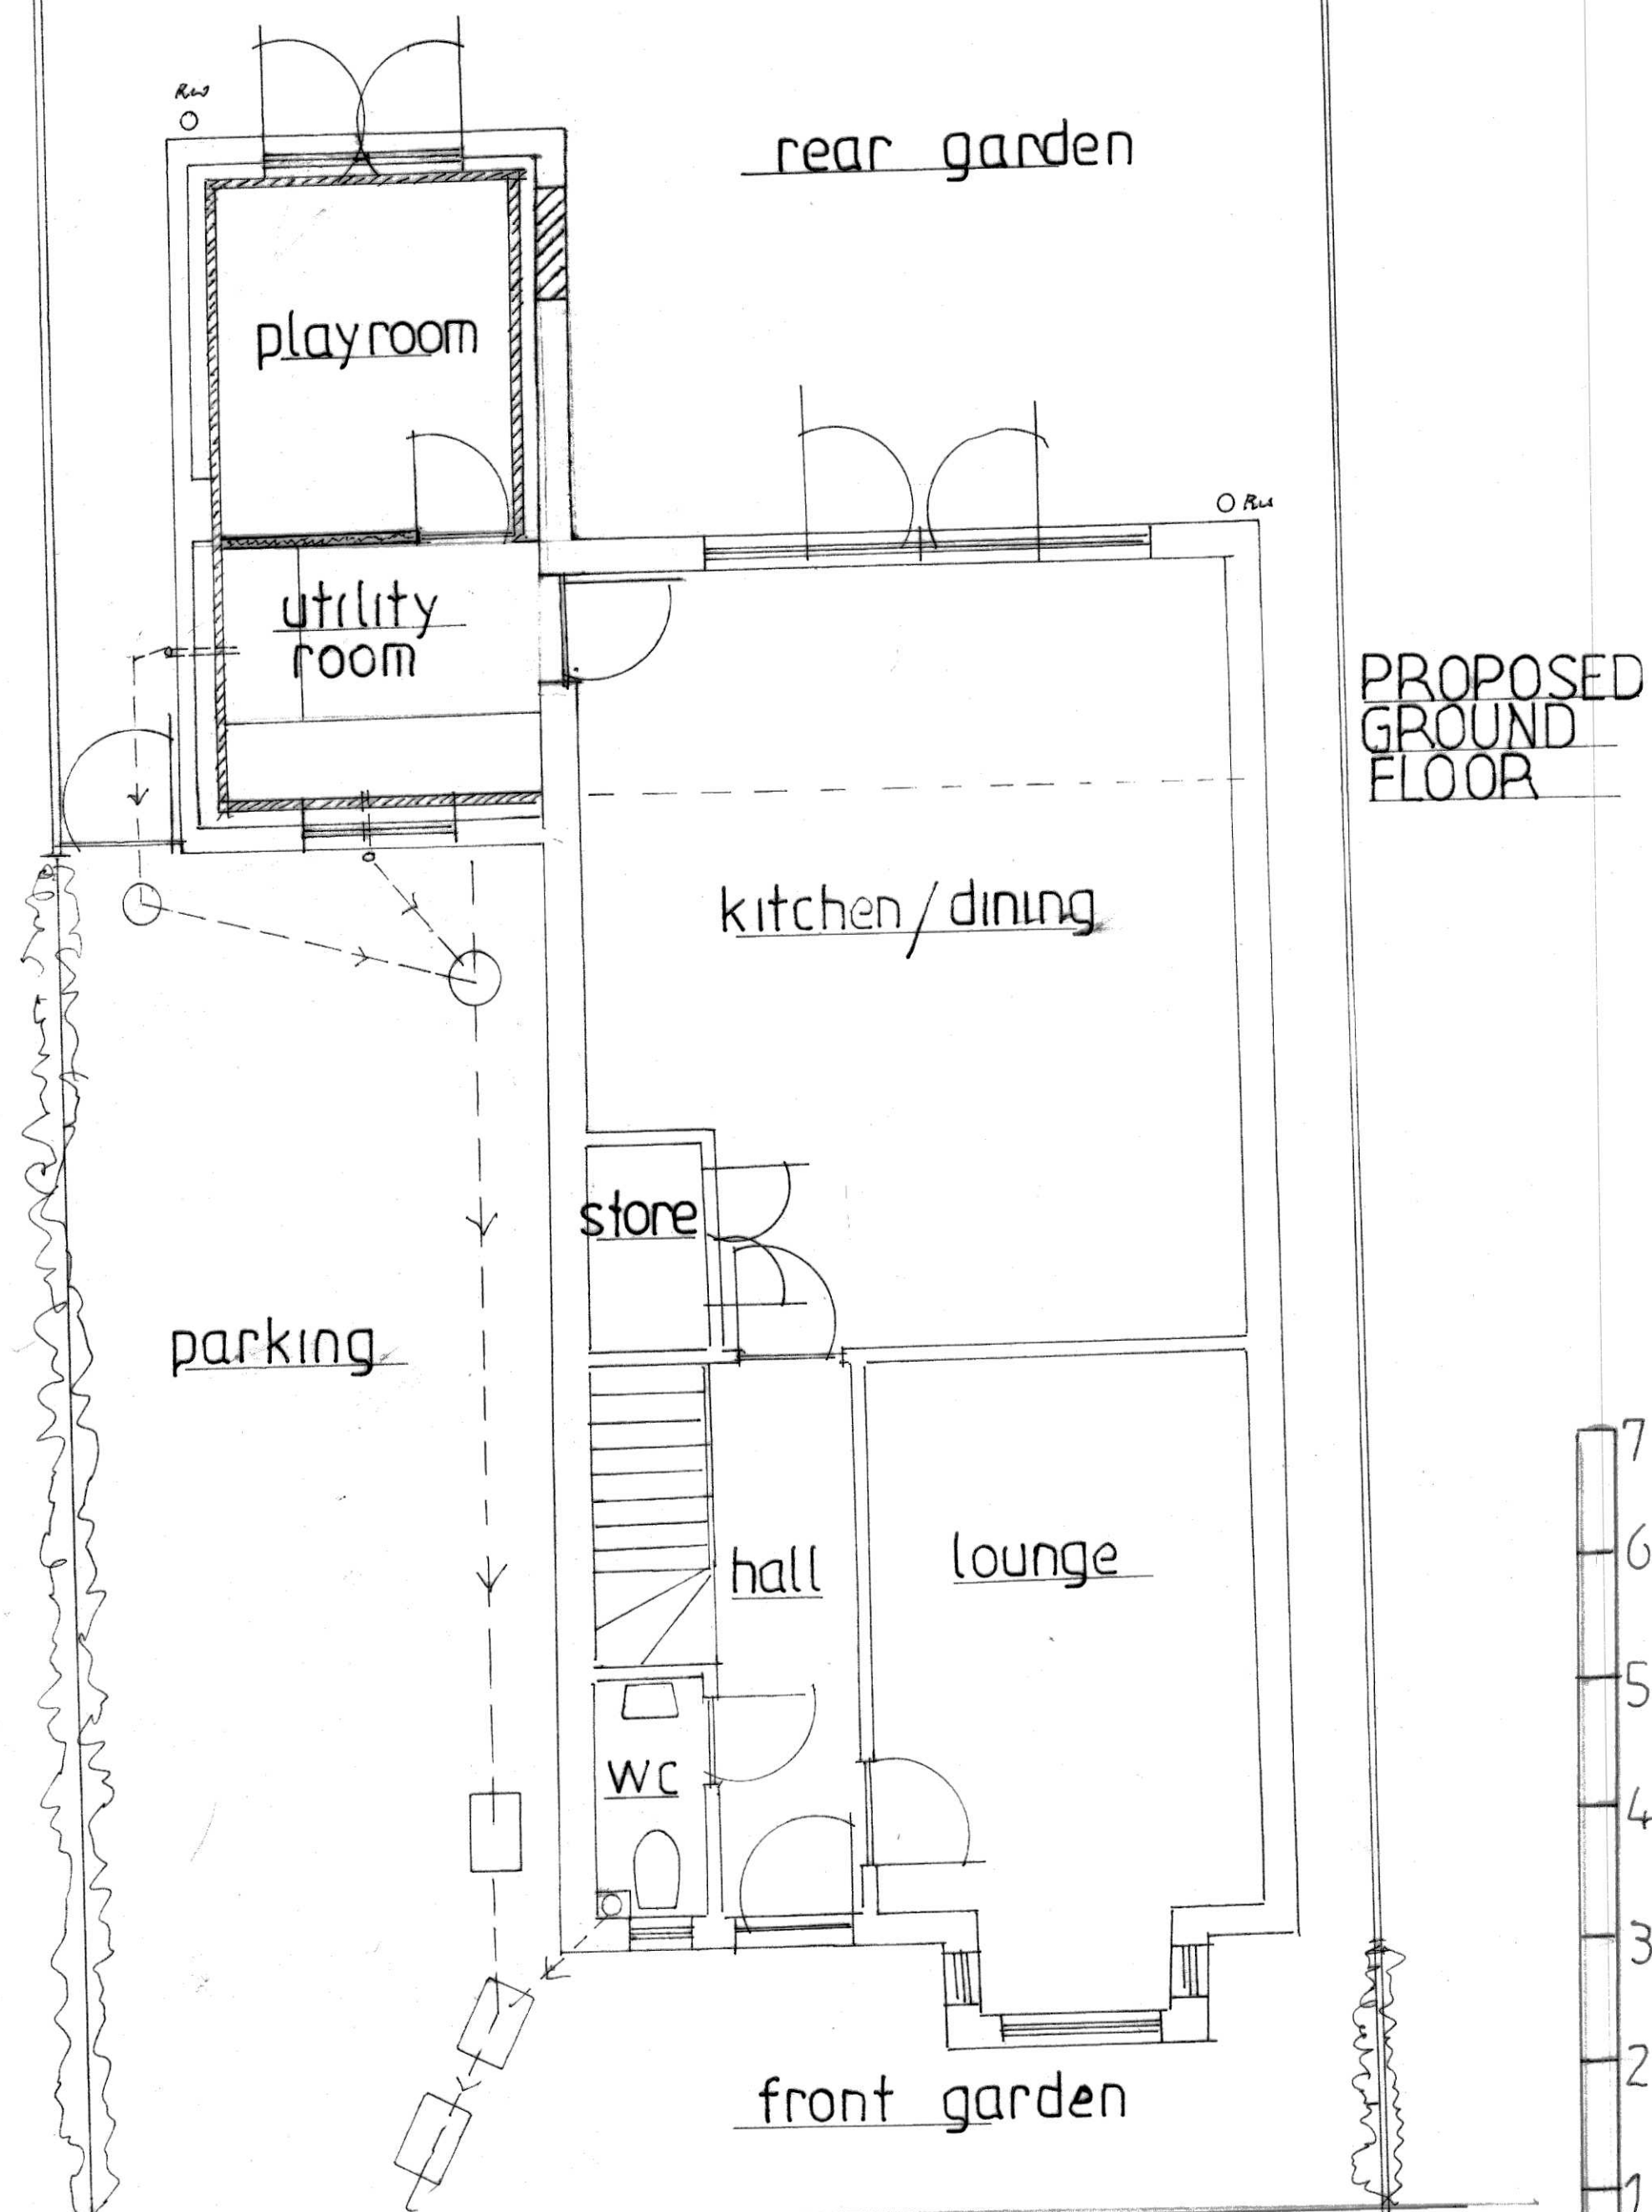

35 LIGHT OAKS DRIVE HALEWOOD L26 6BJ PLAN NO 1 NOV. 2022

