


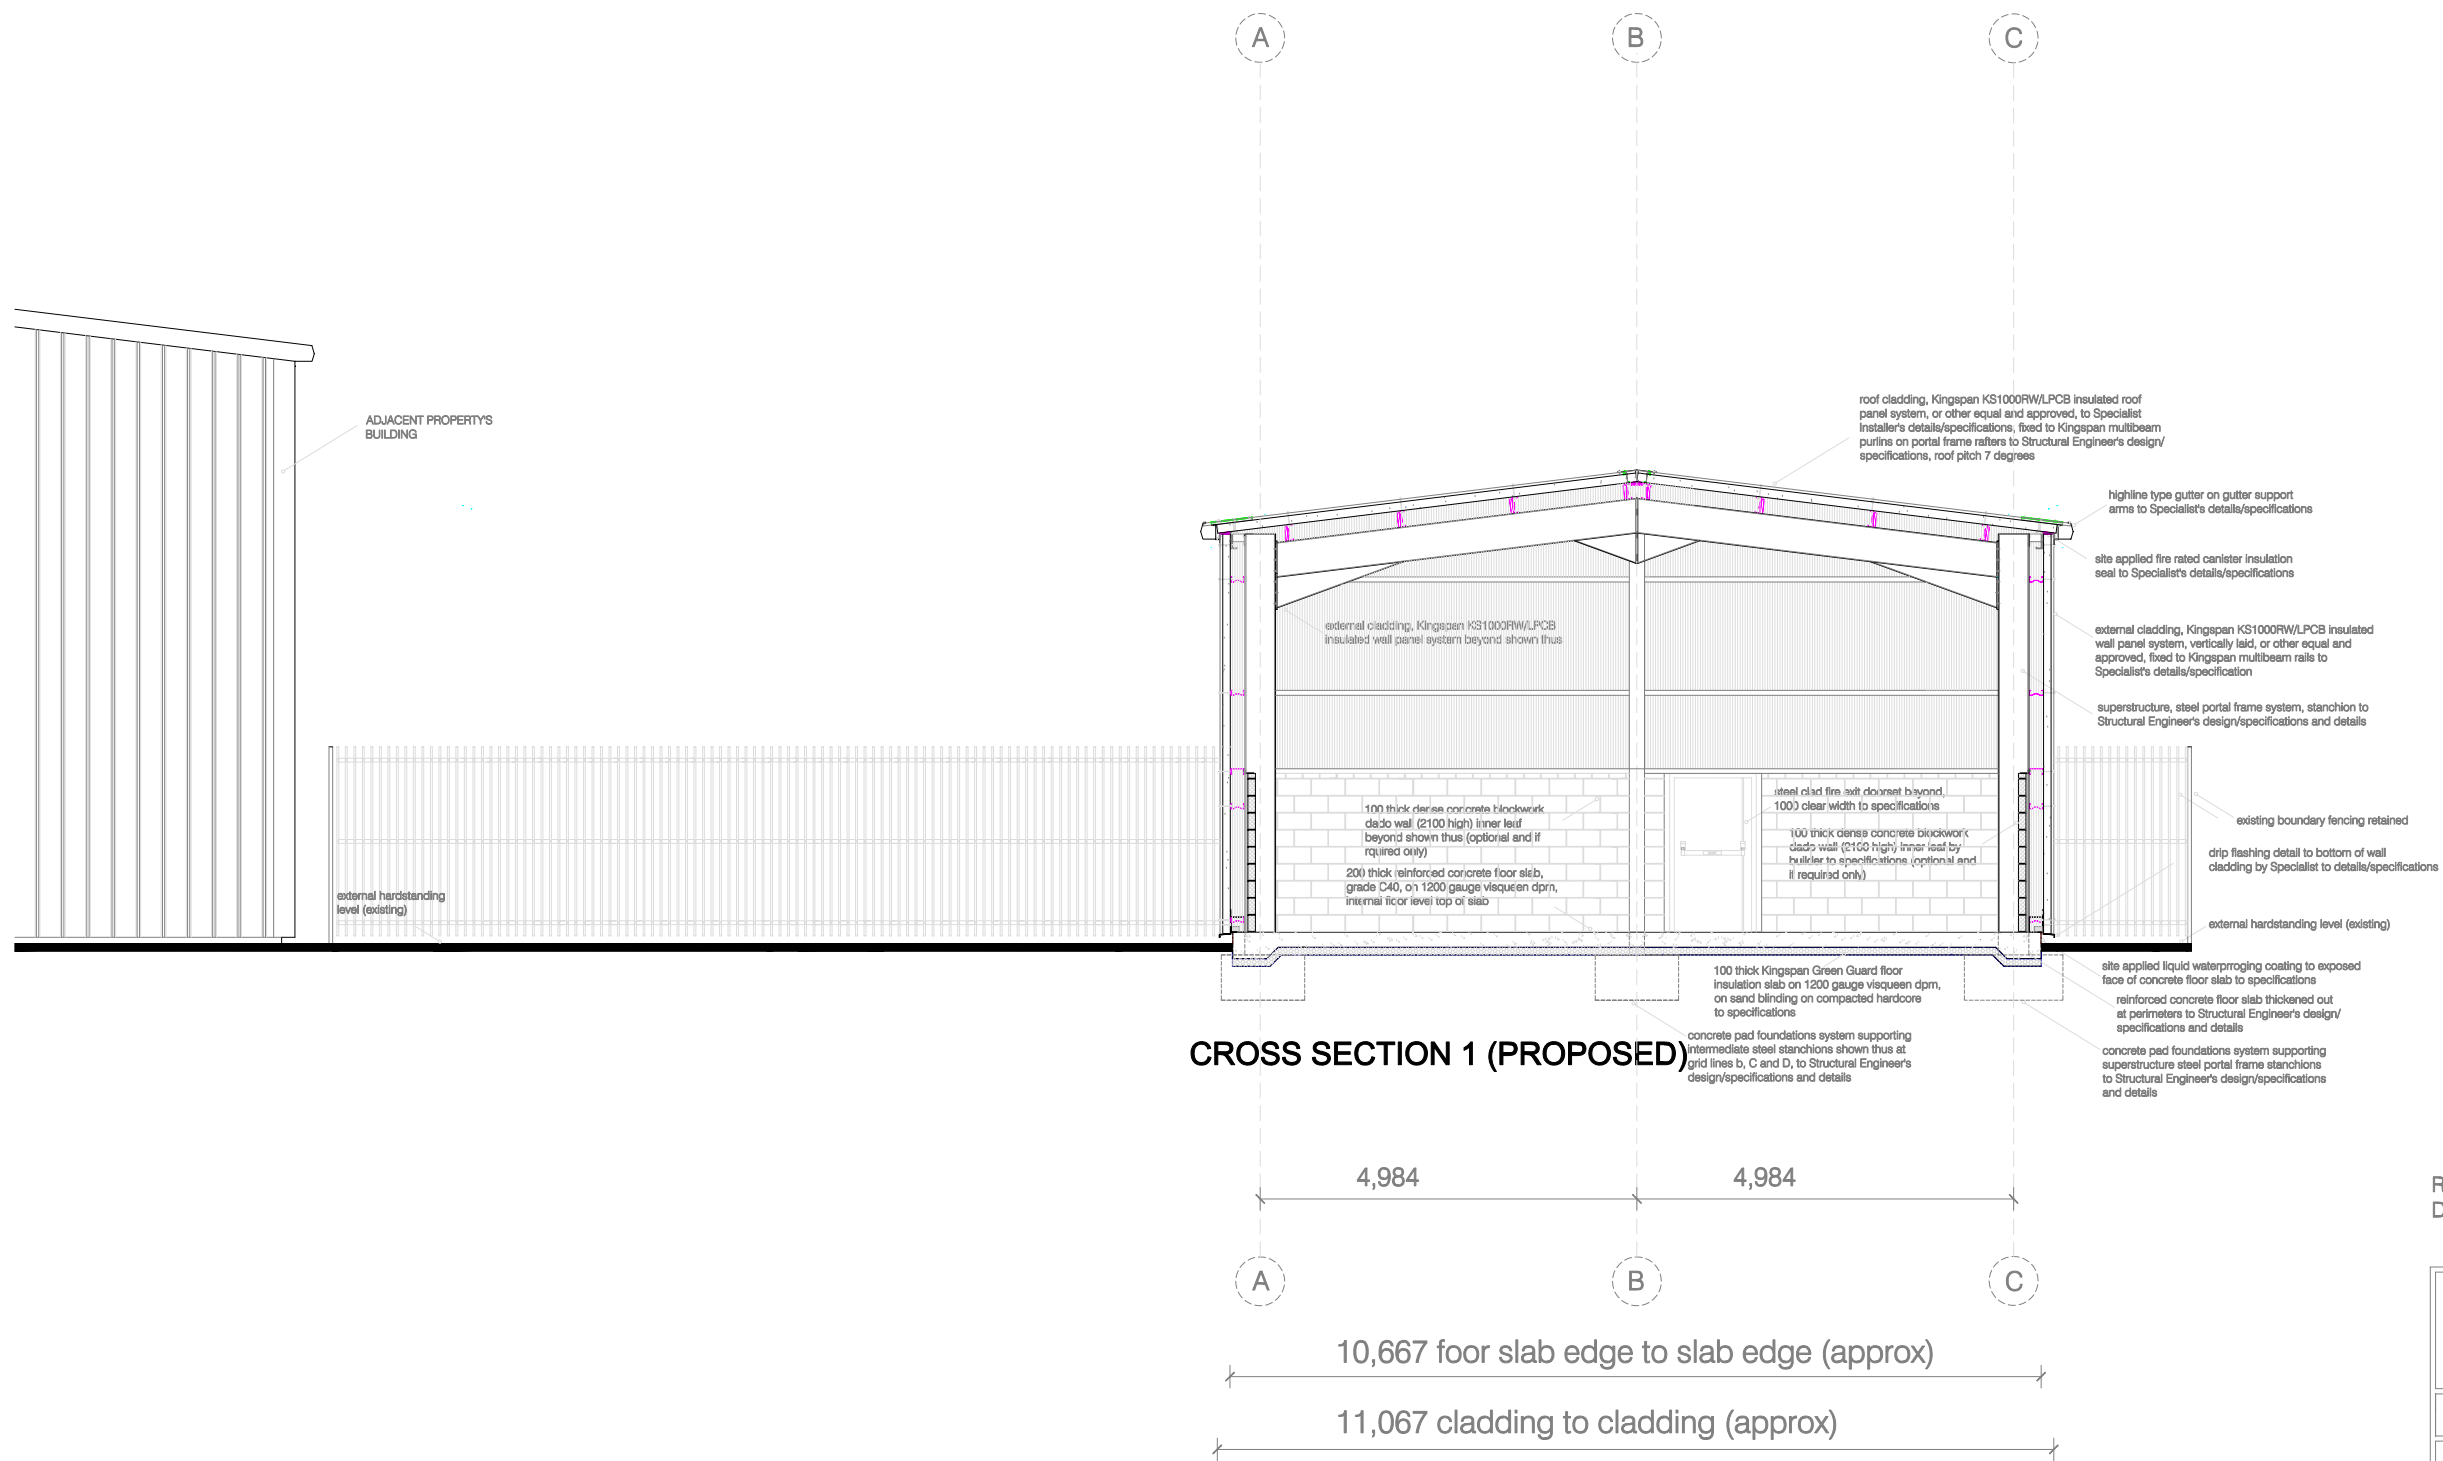

Rev A 04/11/2022
Development reduced from 2 to 1 unit

T2D (Team2Design) Architectural and Structural Design Consultancy email: team2design@btinternet.com tel: 07930 607827 (mobile)		
client Mrs/Mr Ashleigh/Warren SWEENEY/RUGG		
project Proposed new single storey industrial building to provide 2 nos. units (Use Class B2) premises at WLR GROUP, former KT Pallets and Cases Yardley Road, Knowsley Industrial Park Kirkby, KNOWSLEY L33 7SS		
drawing title CROSS SECTION AS PROPOSED		
scale 1:100 @ A3	date Feb 2022	drawg no WLR/YR/03A

