




Asset Reference	Asset Description:	Asset Status:	Access Description:	Asset Reference	Asset Description:	Asset Status:	Access Description:
A1-2	Antenna	Proposed	Rigger Access Only	MCAB1	Mk5B Link/AC	Proposed	Unrestricted Access
B1-2	Antenna	Proposed	Rigger Access Only	CAB1-3	Cabinet	Proposed	Unrestricted Access
C1-2	Antenna	Proposed	Rigger Access Only	RRU1-24	RRU	Proposed	Rigger Access Only
GPS 1	GPS Node	Proposed	Rigger Access Only	TD1	Dish	Proposed	Rigger Access Only
GPS 2	GPS Node	Proposed	Rigger Access Only	TD2	Dish	Proposed	Rigger Access Only
LAD1	Ladder	Proposed	Rigger Access Only	TD3	Dish	Proposed	Rigger Access Only
				TD4	Dish	Proposed	Rigger Access Only

NOTES:
1. ALL DIMENSIONS IN MM UNLESS OTHERWISE NOTED.

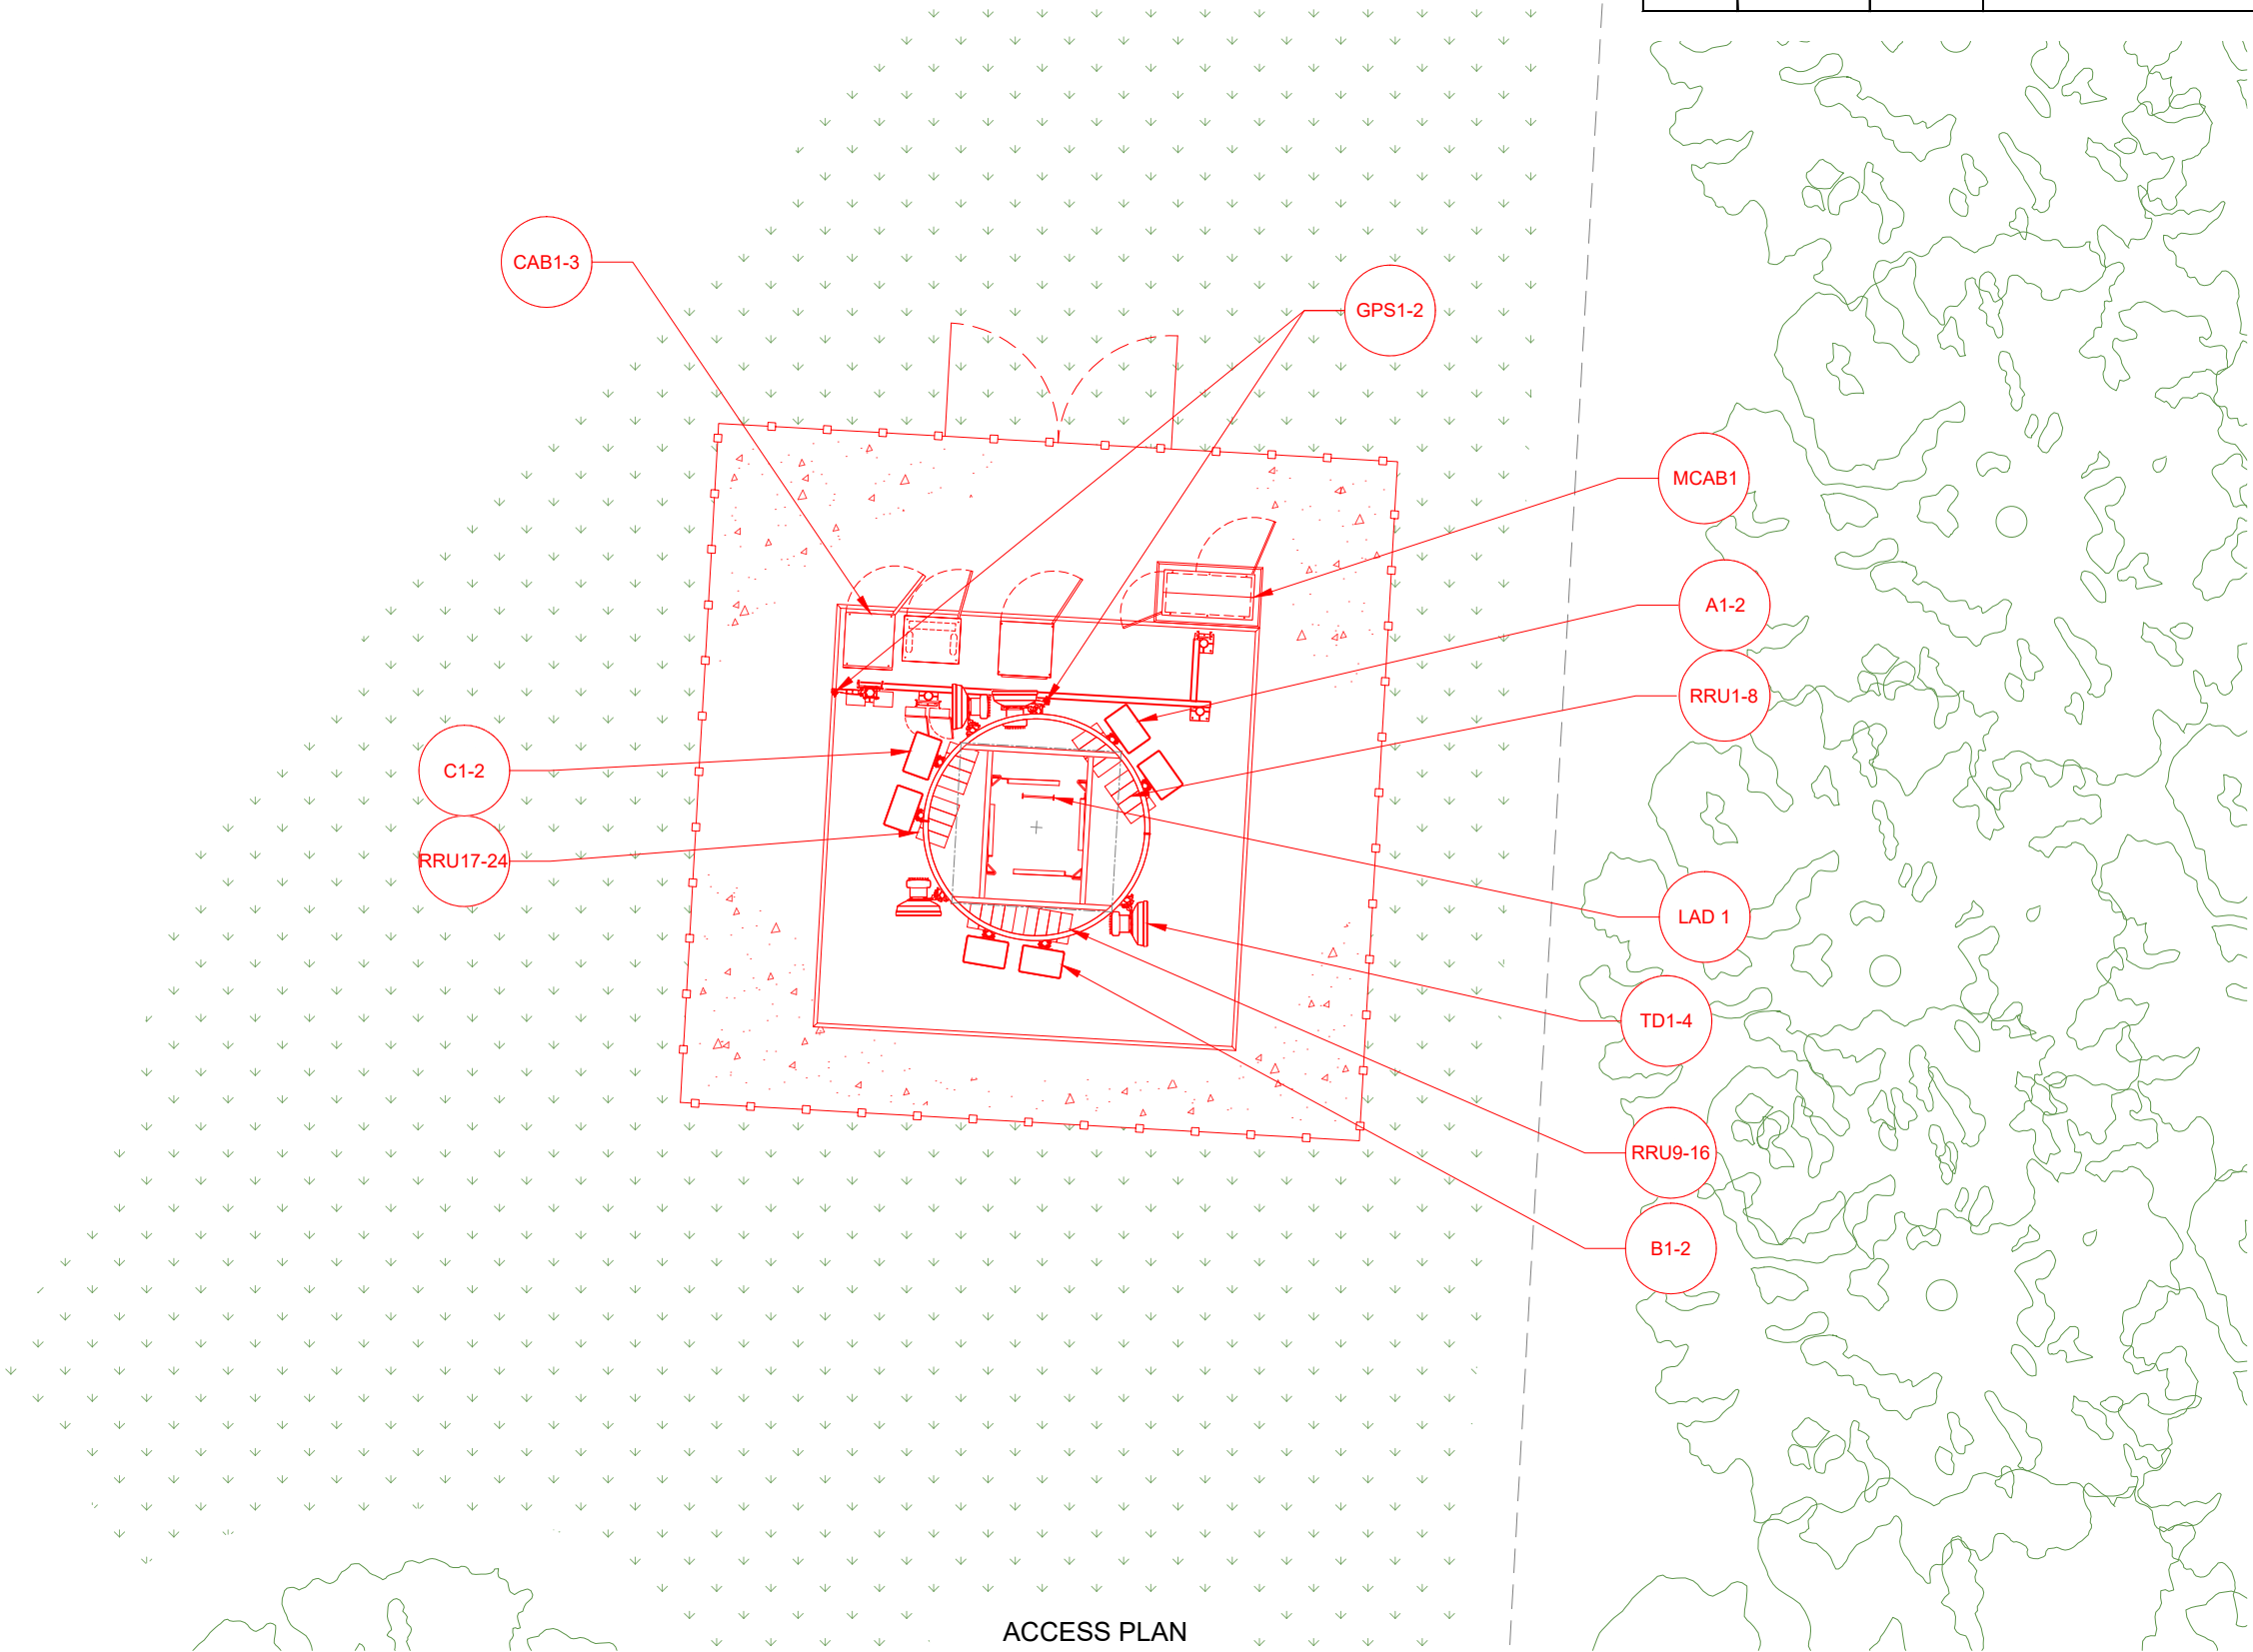

ACCESS PLAN
1:100
0 2m 4

Master: M001	Project: NTQ	Purpose of Issue: Planning	Issue: A
Date: 02.04.2026	Revision / Upgrade Description: First Issue		
Drawn: J.Rossi	Checked: G.Jennings		
Approved: G.Jennings			
	Hutchison 3G UK Limited Green Park, 450 Longwater Avenue Reading, RG30 3UR Tel: 01628 765 000 Fax: 01628 765 001 H3G Base Station Information line: 0845 6043000 Available 8am-8pm Monday to Friday		Everything Everywhere One Braham Street London E1 8EE Tel: 020 7358 0000
 Mobile Broadband Network Limited Sixth Floor, Thames Tower, Station Road, Reading, RG1 1LX			
Design Consultant:			
 WHP Telecoms Castlevue House, Calder Island Way, Wakefield WF2 7AW Tel: 01925 424 100 e-mail: info@whptelecoms.com			
Site Name: THINGWALL HALL			
Site ID: 30003731			
Address: THOMAS LANE BROADGREEN LIVERPOOL L14 7NY			
Title: 003 ACCESS PLAN			
Project: NTQ (R)			
Purpose of Issue: GENERAL ARRANGEMENT			
EE Cell ID: 10101218	MBNL Cell ID: LPL541	H3G Cell ID: L2198	
File name: LPL541_10101218_L2198_MBNL_NTQ_GAD_A (1)			