


FOX WOOD GARDEN VILLAGE

PHASE 3

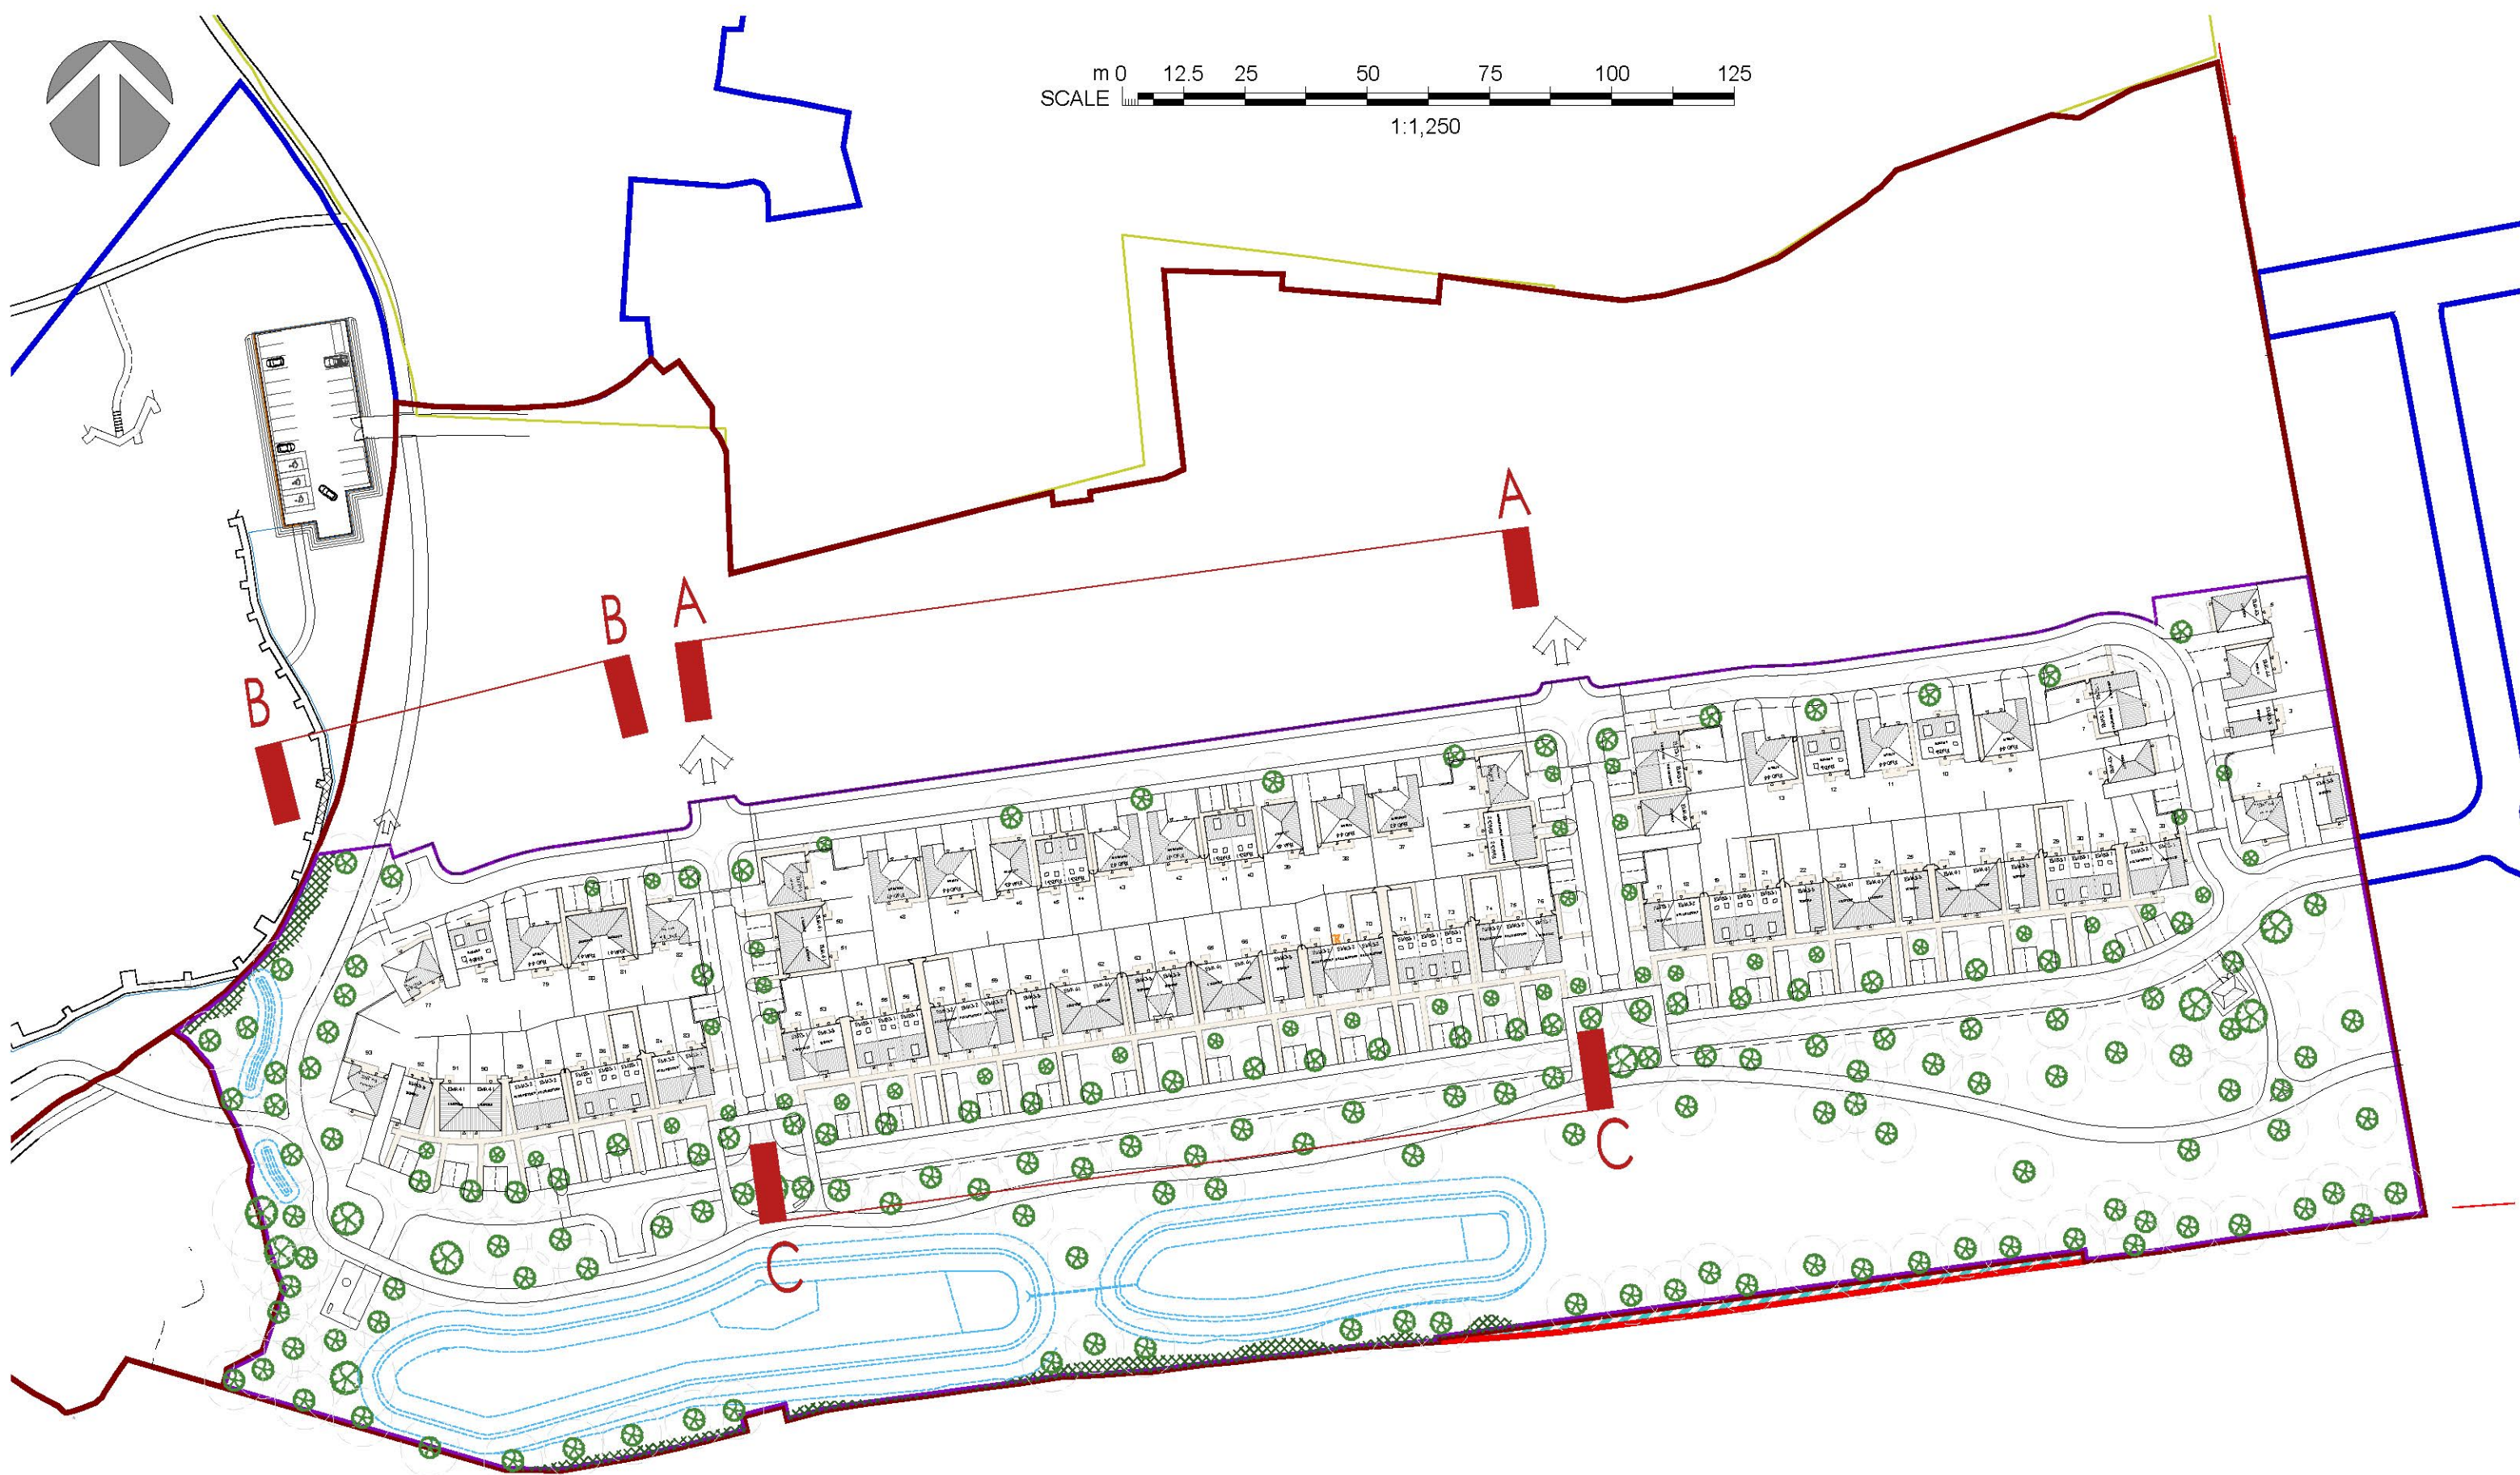

STREET SCENE LOCATIONS

Rev	Description	Date	Initial
Revisions			

Taylor Wimpey North West
Washington House, Birchwood Park,
Warrington, Cheshire WA3 6GR
Tel 01925 849 500 Fax 01925 849 501
www.taylorwimpey.com

Fox Wood Garden Village
Phase 3
Indicative Street scenes

PRELIMINARY

DRAWING STATUS			
DATE	BY	CHECKED	BY
1:200, 1:1250 @ A1	Feb 26	GTD	

DRAWING NUMBER			
DATE	BY	CHECKED	BY
1474	SS	01	-