


100mm

50mm

10mm

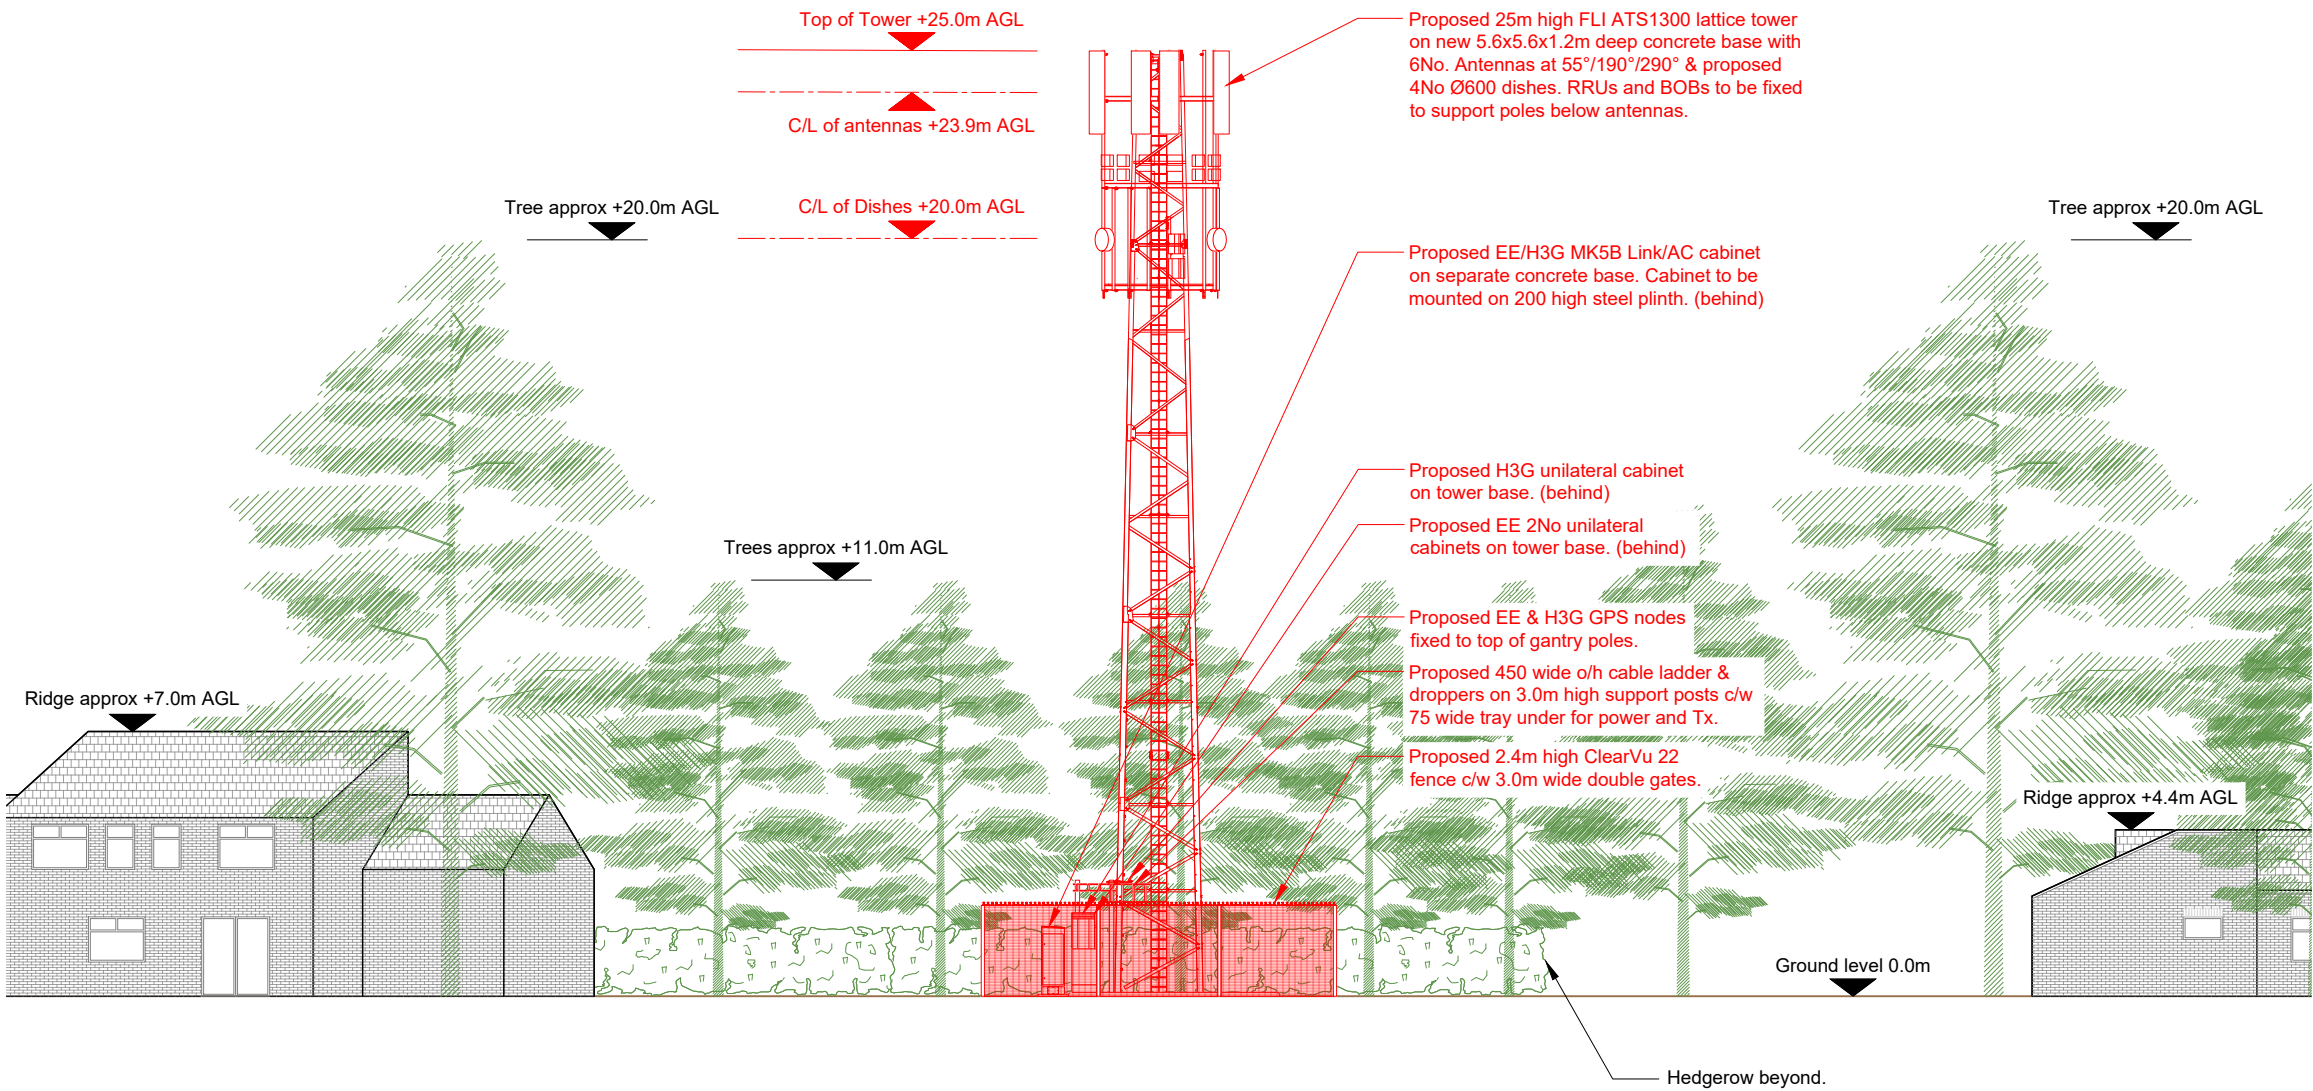

PROPOSED SITE ELEVATION A



- NOTES:
- ALL DIMENSIONS IN MM UNLESS OTHERWISE NOTED.

|         |            |                                 |         |                   |            |           |            |
|---------|------------|---------------------------------|---------|-------------------|------------|-----------|------------|
| Master: | M001       | Project:                        | NTQ     | Purpose of Issue: | Planning   | Issue:    | A          |
| Date:   | 02.04.2026 | Drawn:                          | J.Rossi | Checked:          | G.Jennings | Approved: | G.Jennings |
|         |            | Revision / Upgrade Description: |         | First Issue       |            |           |            |



Hutchison 3G UK Limited  
Green Park, 450 Longwater Avenue  
Reading, RG30 3UR  
Tel: 01628 765 000  
Fax: 01628 765 001  
  
H3G Base Station Information line:  
0845 6043000  
Available 8am-8pm Monday to Friday



Everything Everywhere  
One Braham Street  
London  
E1 8EE  
  
Tel: 020 7358 0000



Mobile Broadband Network Limited  
Sixth Floor, Thames Tower, Station Road, Reading, RG1 1LX

Design Consultant:



**WHP Telecoms**  
Castlevue House,  
Calder Island Way, Wakefield  
WF2 7AW  
  
Tel: 01925 424 100  
e-mail: info@whptelecoms.com

Site Name: **THINGWALL HALL**

Site ID: **30003731**

Address: **THOMAS LANE  
BROADGREEN  
LIVERPOOL  
L14 7NY**

Title: **250 PROPOSED SITE ELEVATION**

Project: **NTQ (R)**

Purpose of Issue: **GENERAL ARRANGEMENT**

|                 |               |              |
|-----------------|---------------|--------------|
| EE Cell ID:     | MBNL Cell ID: | H3G Cell ID: |
| <b>10101218</b> | <b>LPL541</b> | <b>L2198</b> |

File name: **LPL541\_10101218\_L2198\_MBNL\_NTQ\_GAD\_A (1)**