



FOX WOOD GARDEN VILLAGE PHASE 3

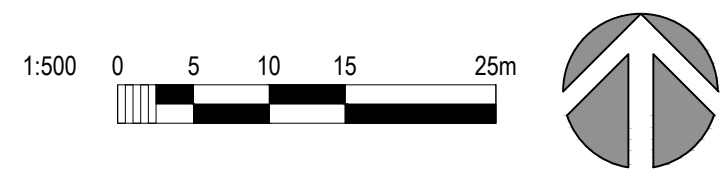

- MATERIALS LEGEND**
- Site Boundary
 - Boundary of detailed application area (Phase 3B)
 - Main Facing Brick Type 1
 - Forterra Farmstead Antique (or similar)
 - Main Facing Brick Type 2
 - Forterra Woodside Mixture (or similar)
 - Main Facing Brick Type 3
 - Wienerberger Kansas Red Multi (or similar)
 - 8m Screen Wall (colour adjacent denotes brick type)
 - Roof Tile Type 1 - Russell Galloway Slate Grey with matching ridge & dry verge caps
 - Roof Tile Type 2 - Russell Galloway Peat Brown with matching ridge & dry verge caps
 - Roof Tile Type 3 - Russell Galloway Cottage Red with matching ridge & dry verge caps
 - Rendered Panels - White Colour
 - Refer to householder elevation drawings

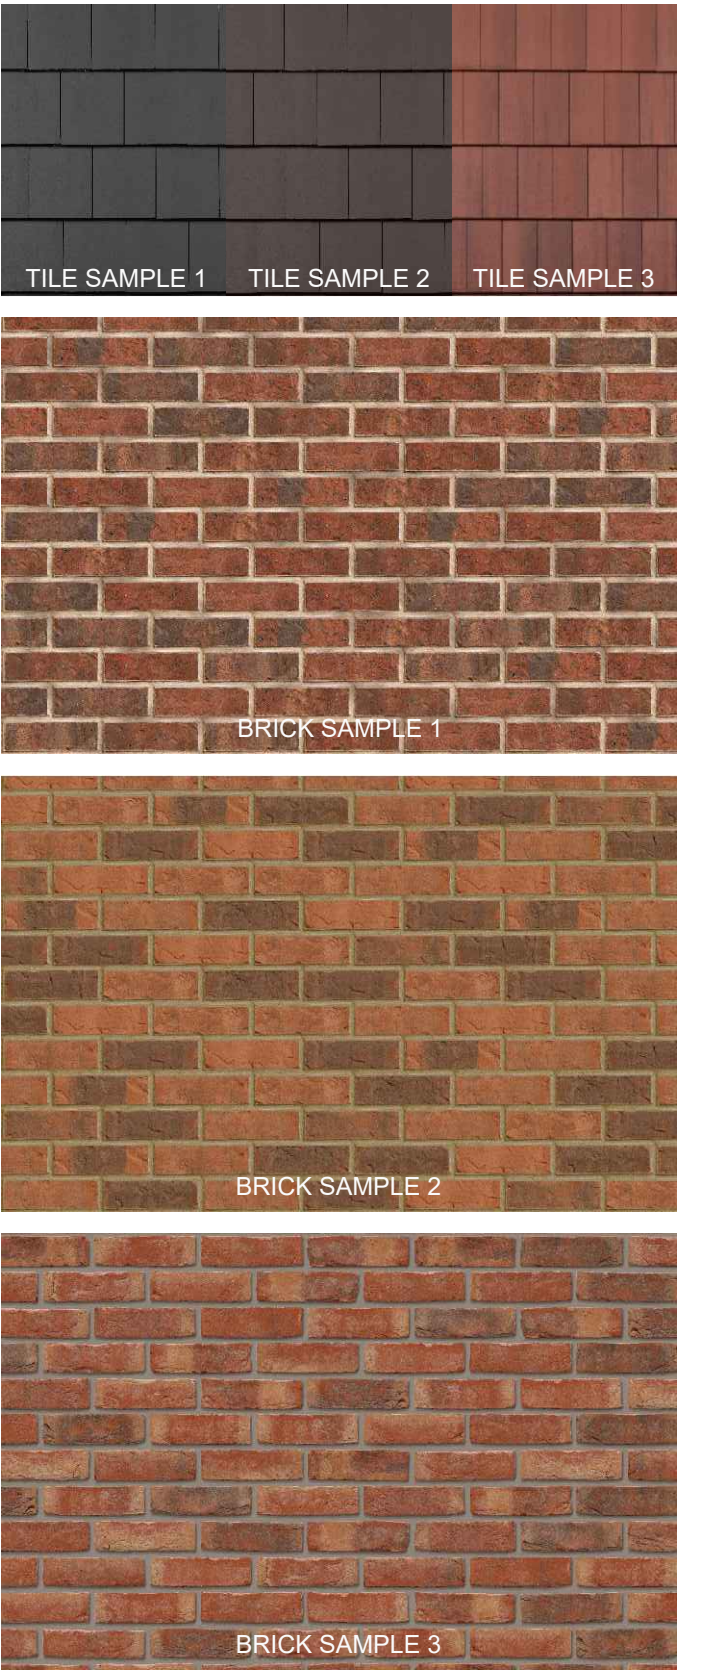

Rev	Description	Date	Initial
Revisions			
Taylor Wimpey			
Taylor Wimpey North West Washington House, Birchwood Park, Warrington, Cheshire WA3 6GR Tel 01925 840 100 Fax 01925 840 501 www.taylorwimpey.com			
Fox Wood Garden Village Phase 3			
Materials Layout			
PLANNING			
DATE SCALE 1:500 @ A0	DATE Dec 25	DRAWN GTD	CHECKED BY
DRAWING NUMBER			
1474	MT	01	-