


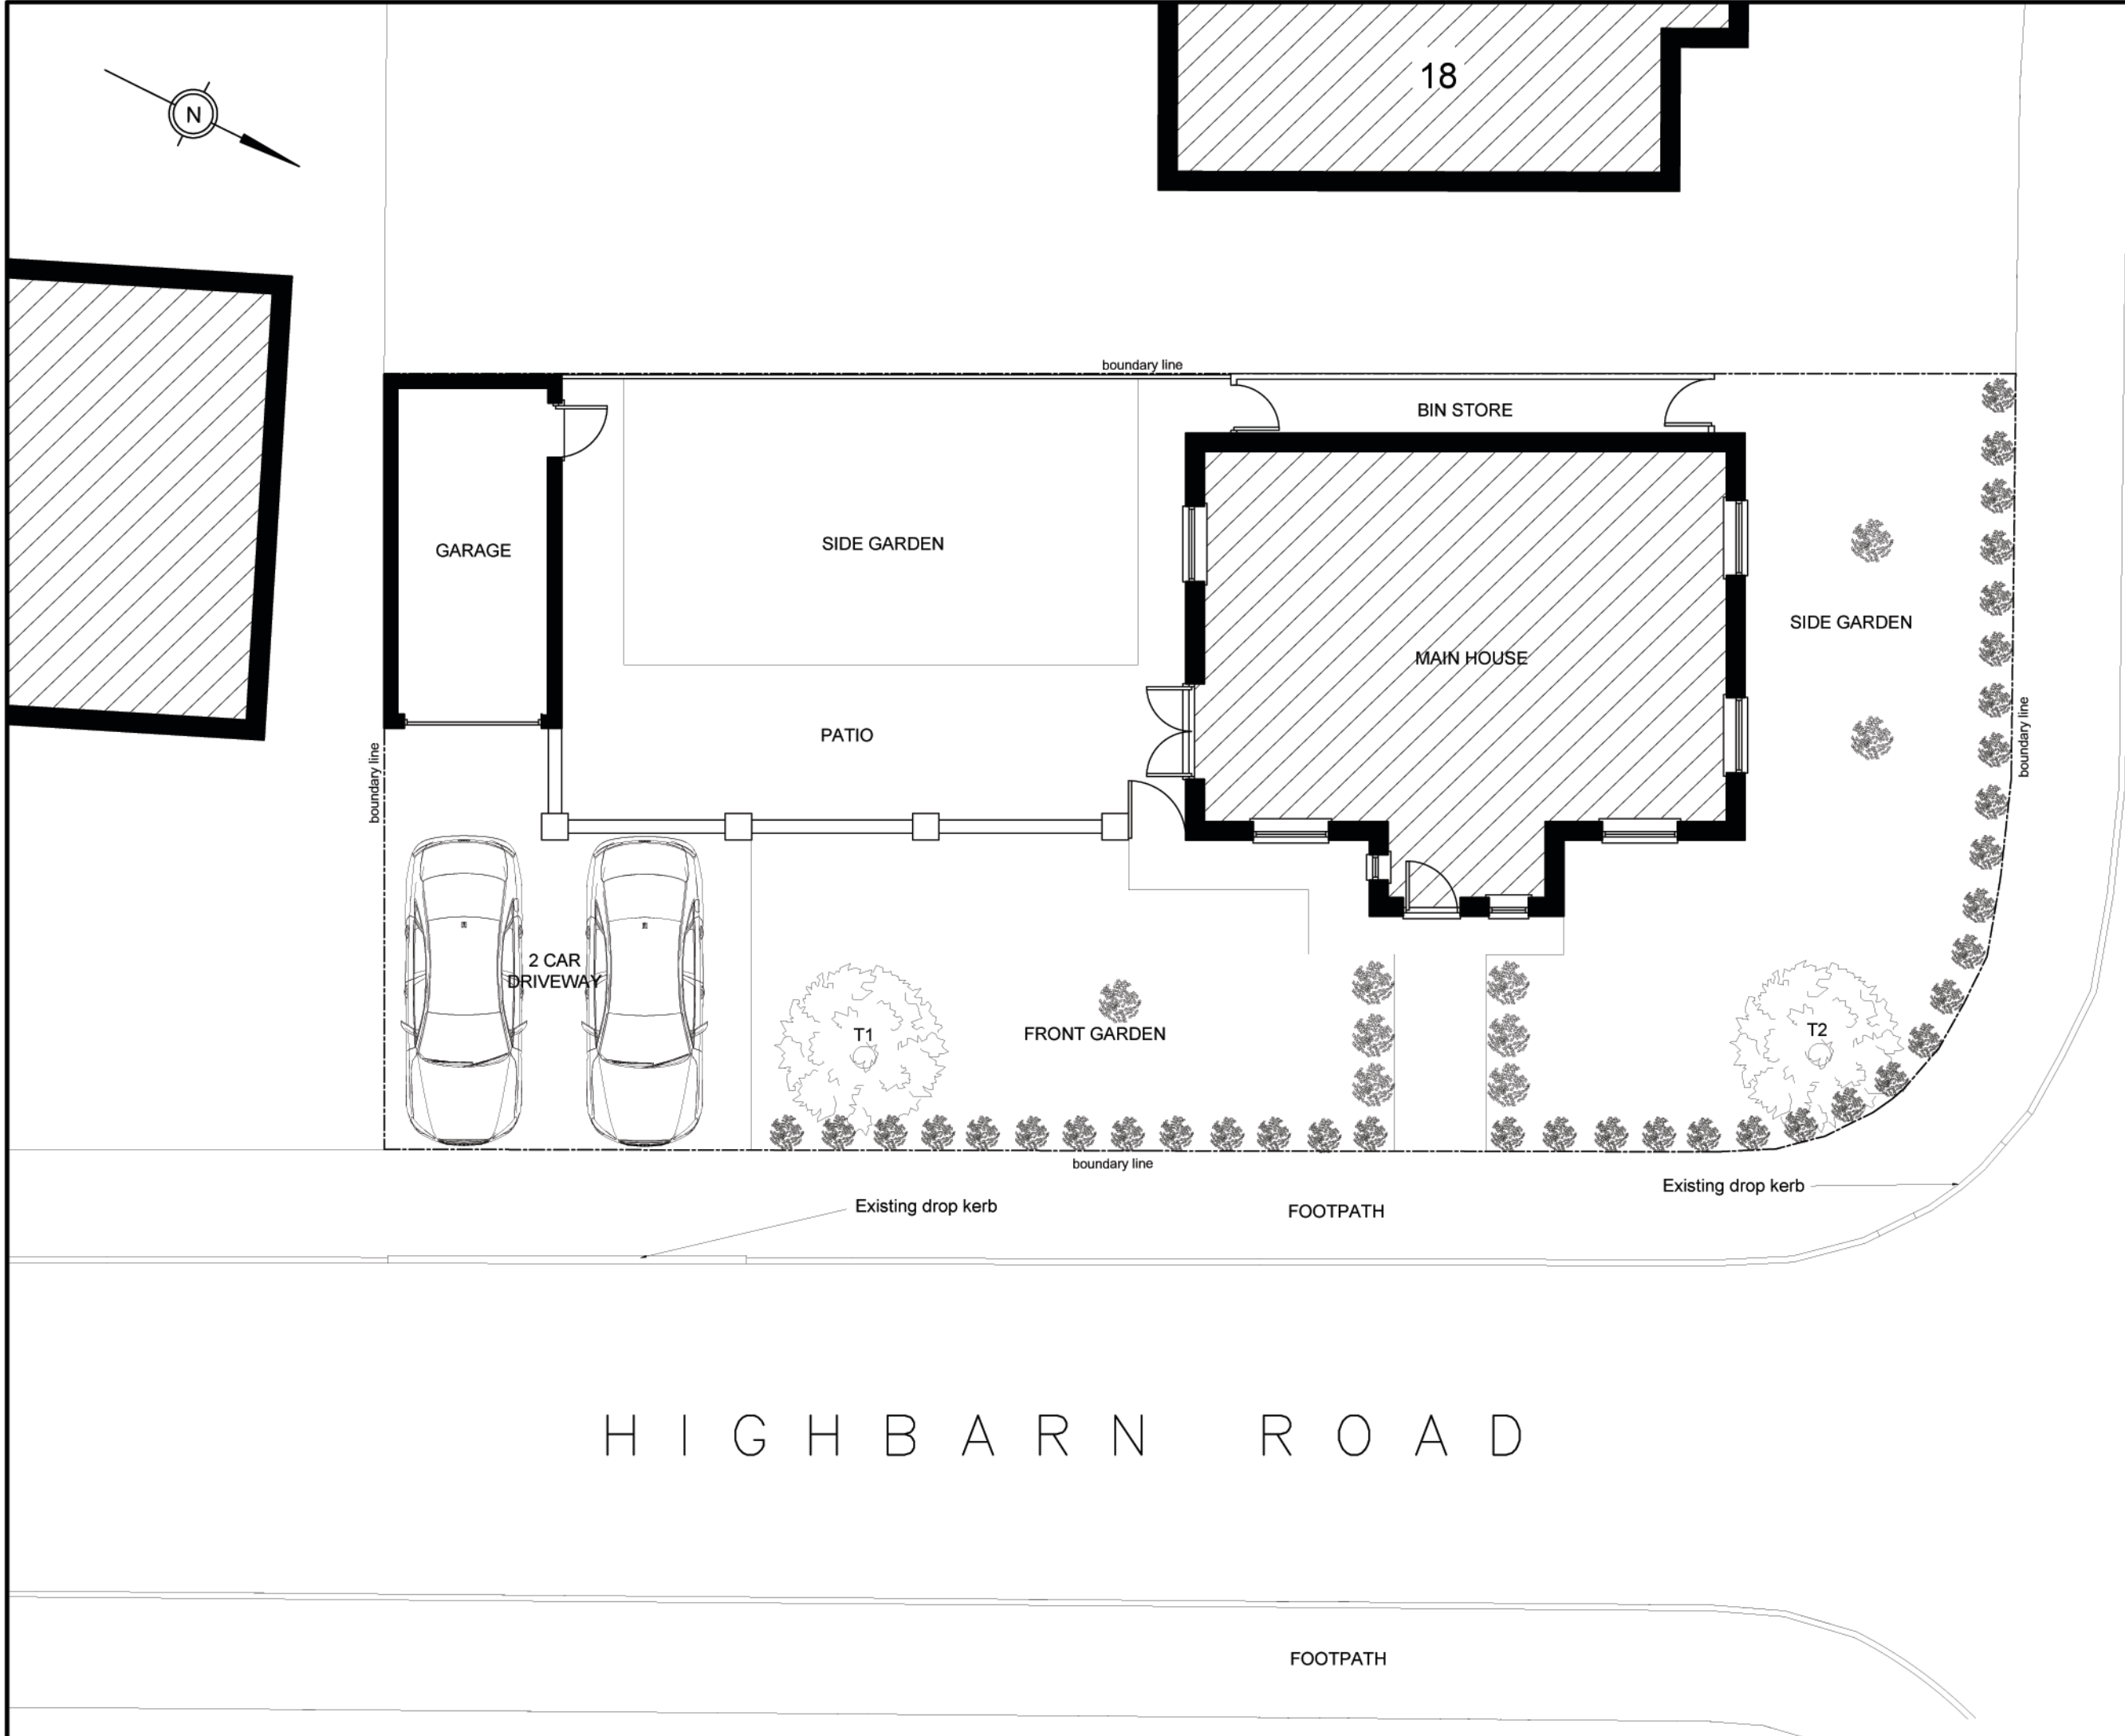


GROUND FLOOR / SITE BLOCK PLAN



STREET VIEW ELEVATION

1:100 scale bar 0 1 2 3 4 5metres

EXISTING / ORIGINAL PLANS AND ELEVATIONS

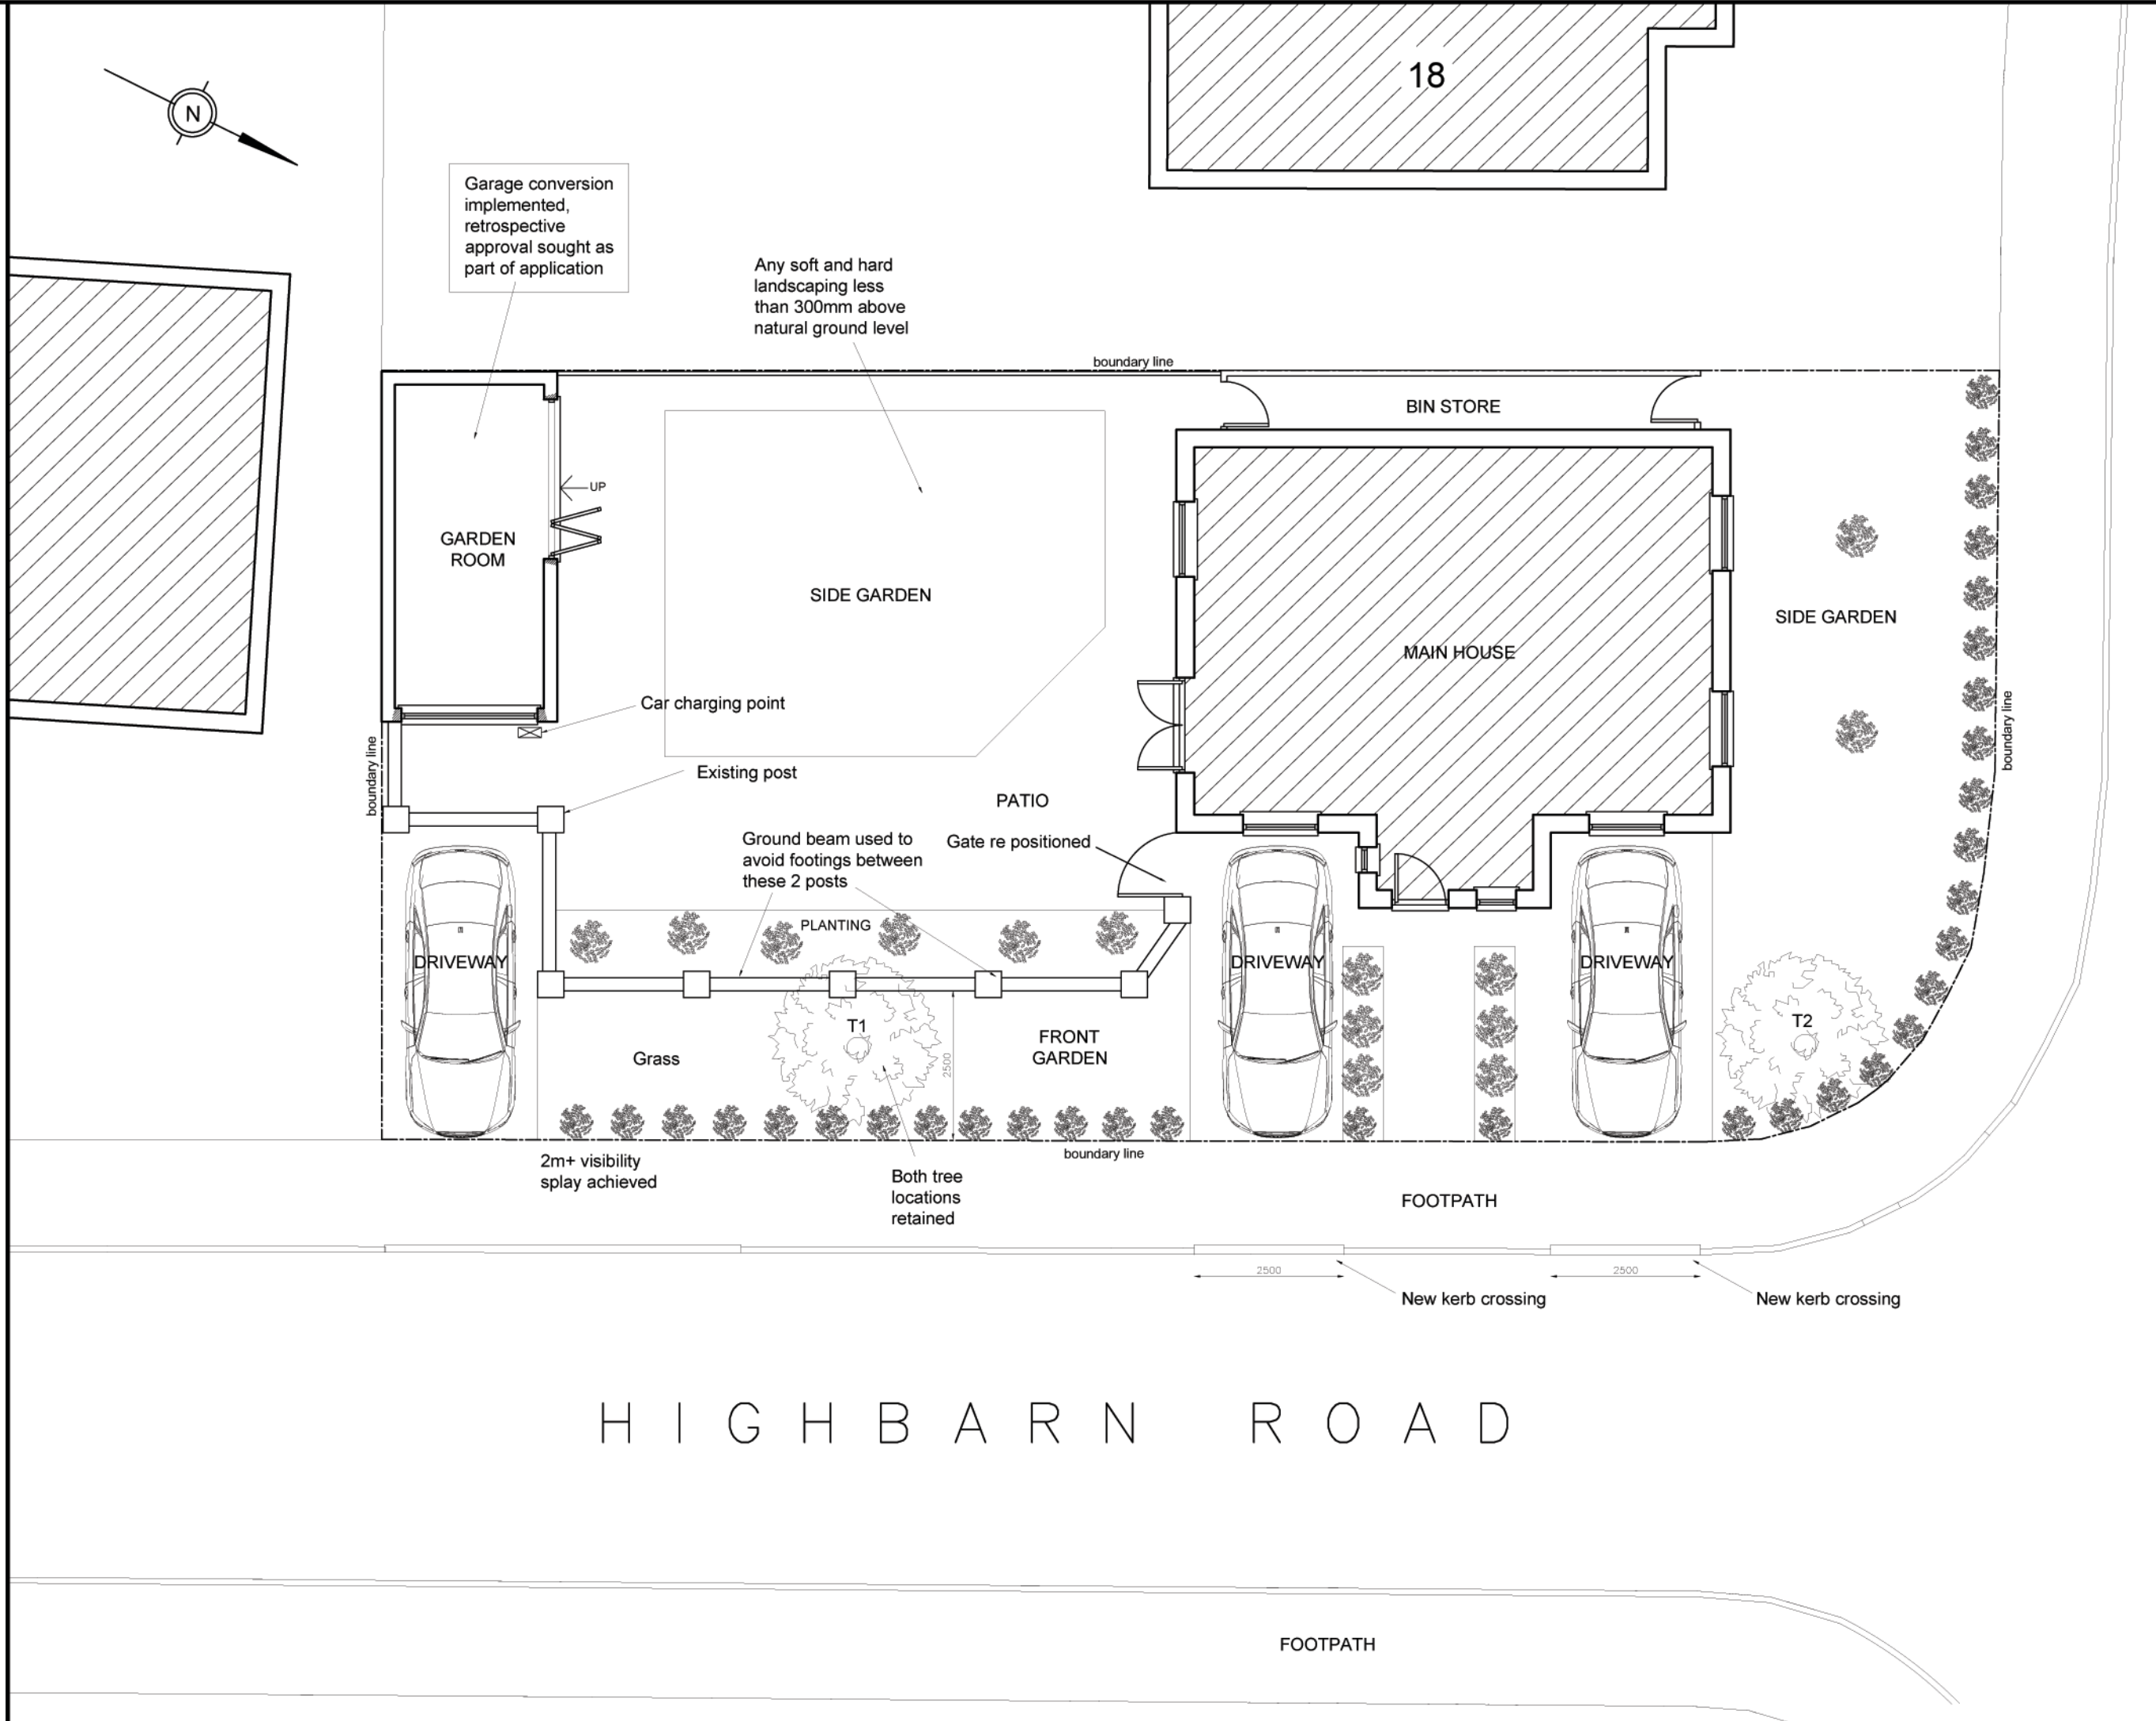

GROUND FLOOR / SITE BLOCK PLAN



STREET VIEW ELEVATION

1:100 scale bar 0 1 2 3 4 5metres

PROPOSED PLANS AND ELEVATIONS

REV D: Amendments to the driveway & wall 19/07/23
 REV C: Amendments to the driveway 12/07/23
 REV B: Amendments to the driveway and boundary wall set back 28/08/23
 REV A: Plans updated to satisfy validation letter dated 04/05/23

R J G
 Architecture LTD
 For All Your Architectural Design Requirements

Tel : 07632 341 664
 e-mail: rjg@rjgarchitecture.com

Project: 7 Highbarn Road Liverpool

Dwg Title: Existing & Proposed Plans & Elevations

Dwg No: 01702/SK/01 Rev: D

Drawn by: C.S. Scale: A4 Date: May '23

1. Figure dimensions to be followed in preference to words.
 2. All dimensions to be stated as p.p.s.
 3. The drawing remains the copyright of the architect and may not be copied without prior consent.