



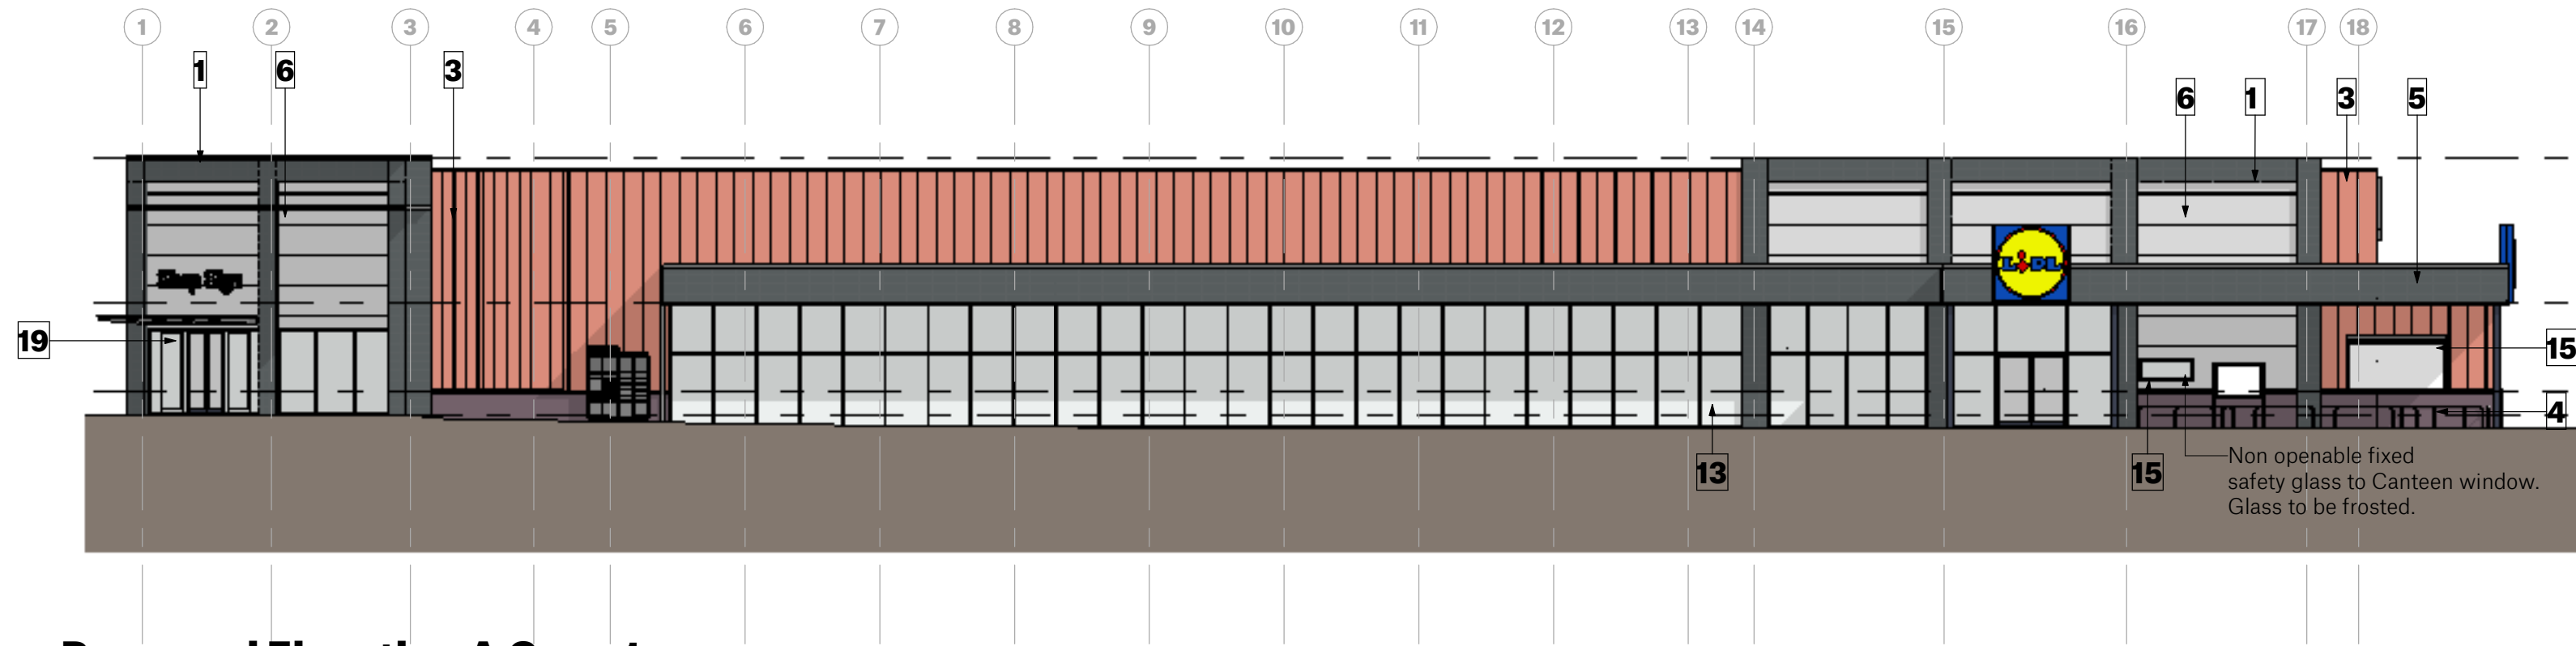

Proposed Elevation A Copy 1


Materials Key:

- [1] Charcoal colour cladding
- [2] Insulated metal cladding panels - colour: Grey (RAL 9006).
- [3] Vertical Standing Seam cladding, Copper Metallic Colour
- [4] Brick plinth to match existing units
- [5] Canopy Charcoal colour
- [6] RAL 7035 (Oyster) between feature charcoal facade.
- [7] Bay Loading Shutter door - Colour: RAL 7024 (Dark Grey)
- [8] PPC Steel Door - RAL 7024 (Dark Grey).
- [9] Roof Parapet Coping- RAL 7024.
- [11] Metal composite insulated roof panels - colour: Grey (RAL 9006).
- [12] Galvanised metal drivers steps, staircase and balusters with handrails.
- [13] Glazing.
- [14] RWP
- [15] Generic Signage
- [16] Roof access ladder.
- [17] Stainless Steel Bollards.
- [18] Ramped access to Delivery Bay doors.
- [19] Glazed Canopy.
- [20] Roof Access Ladder.
- [21] 1.8m High Timber Fence
- [22] Exit with push bar

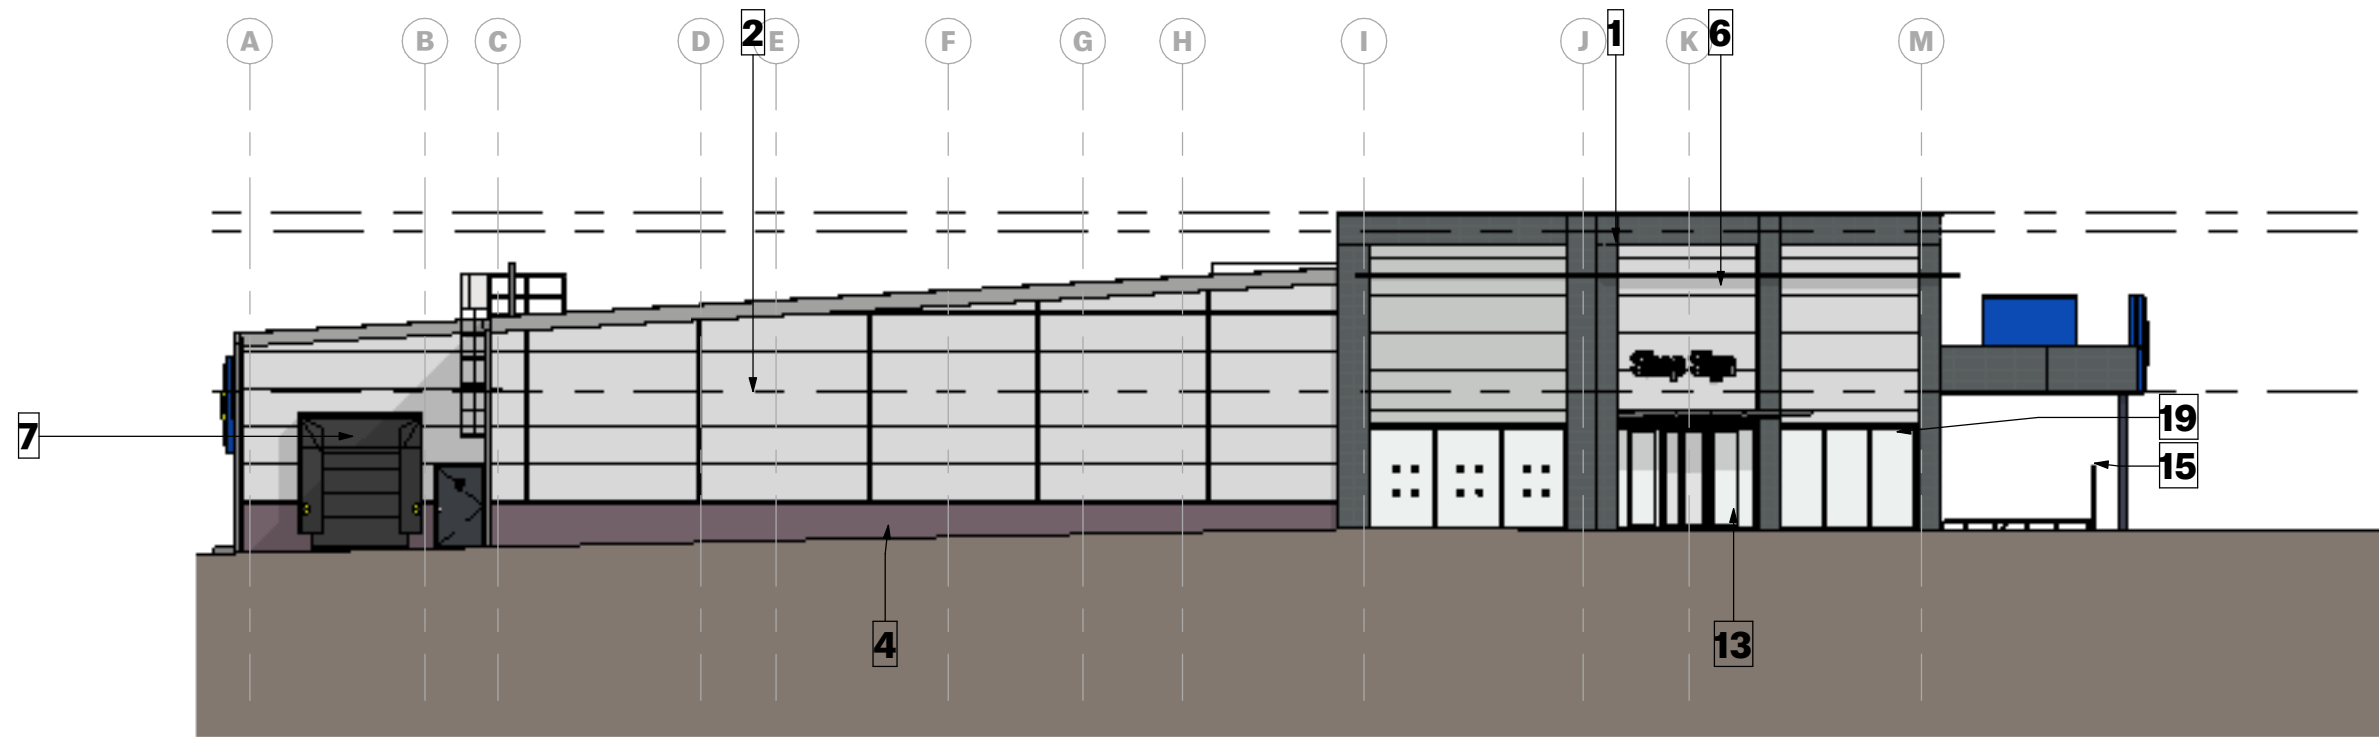


Proposed Elevation B Copy 1

1: 200

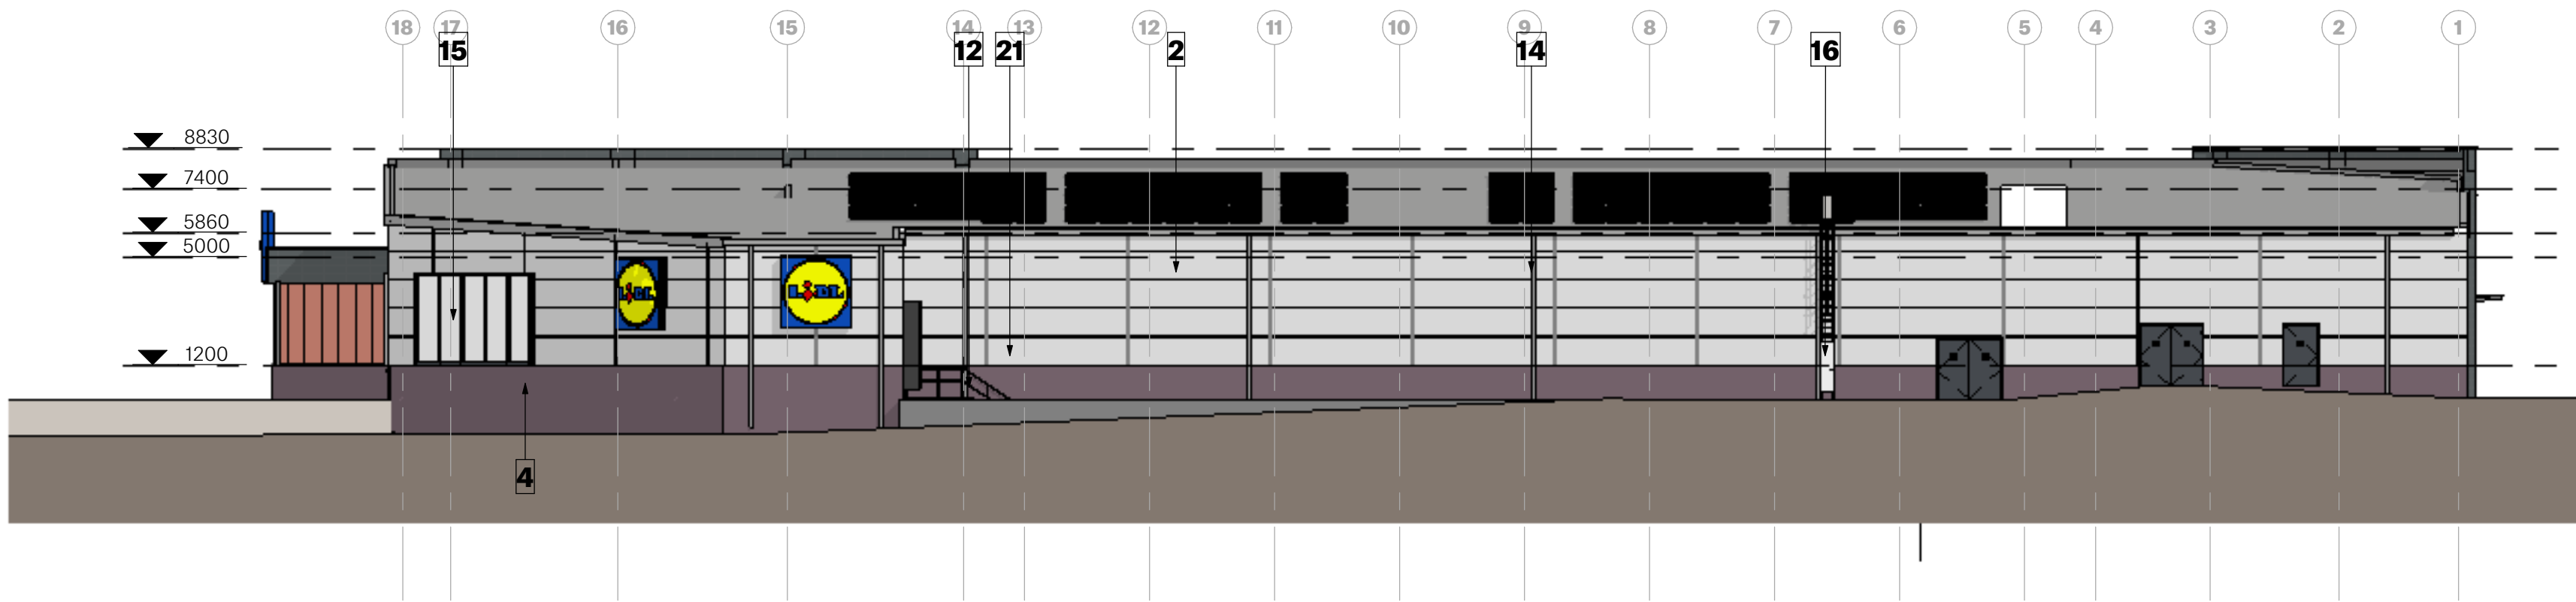



Proposed Elevation C Copy 1

1: 200

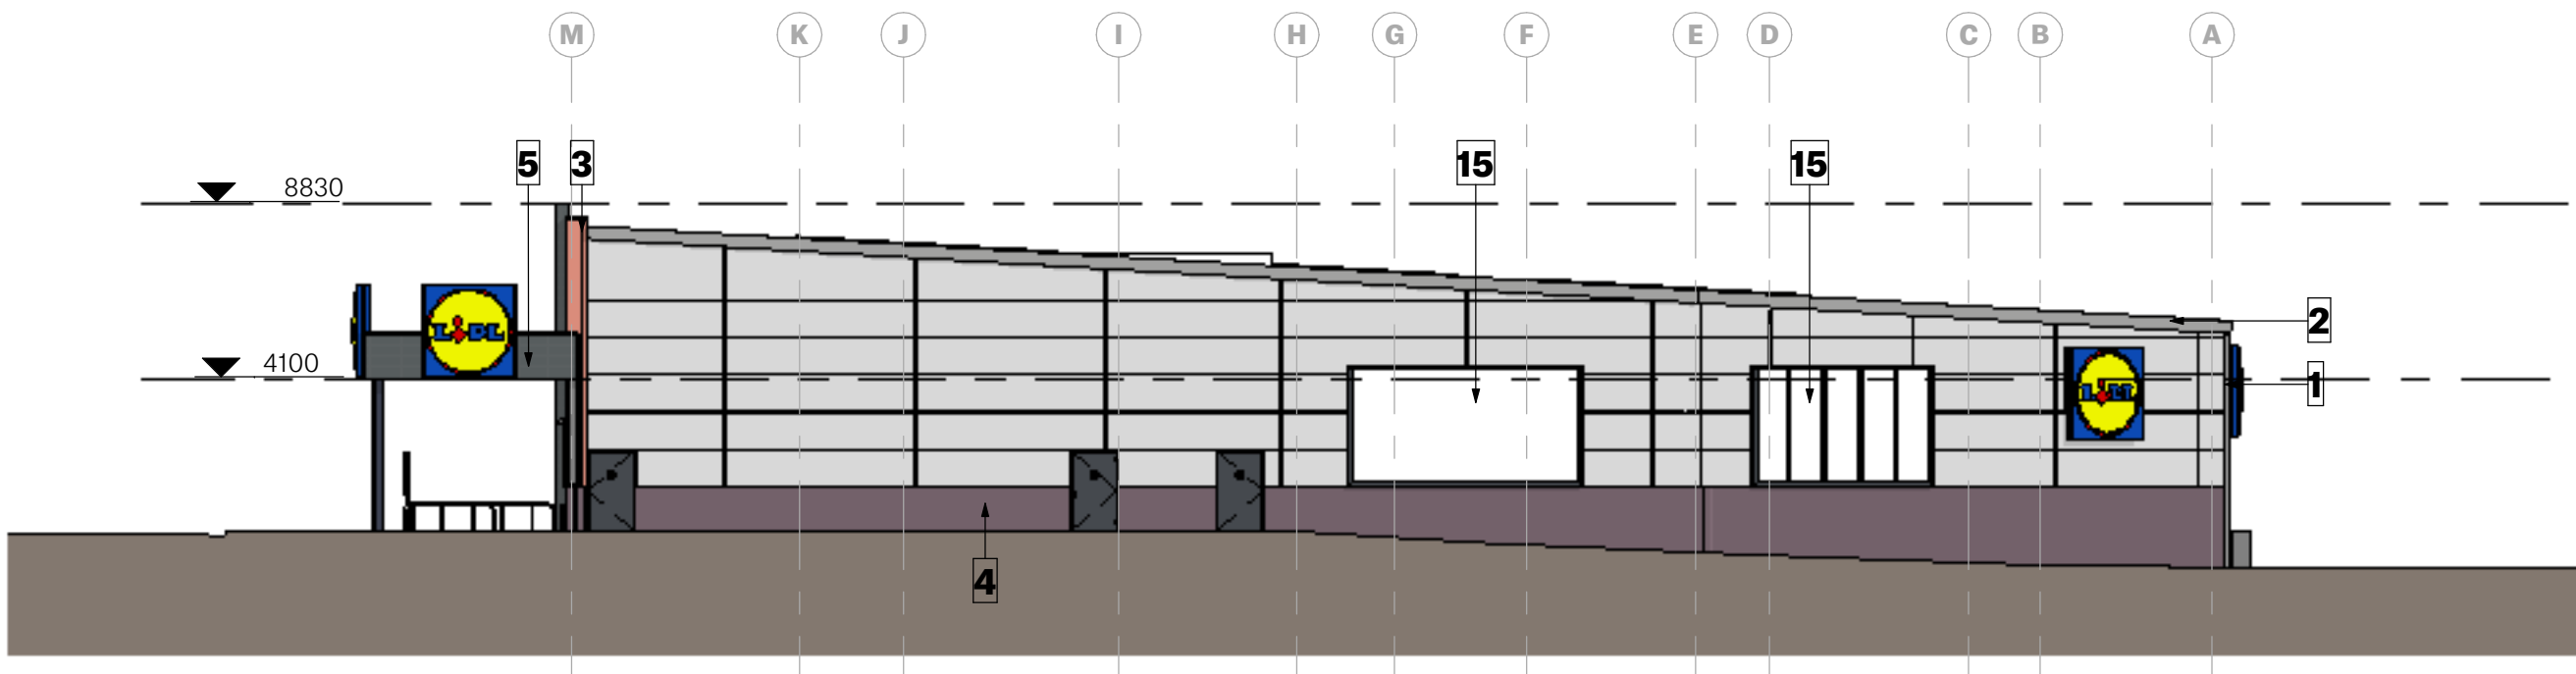

Proposed Elevation D Copy 2

1: 200

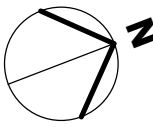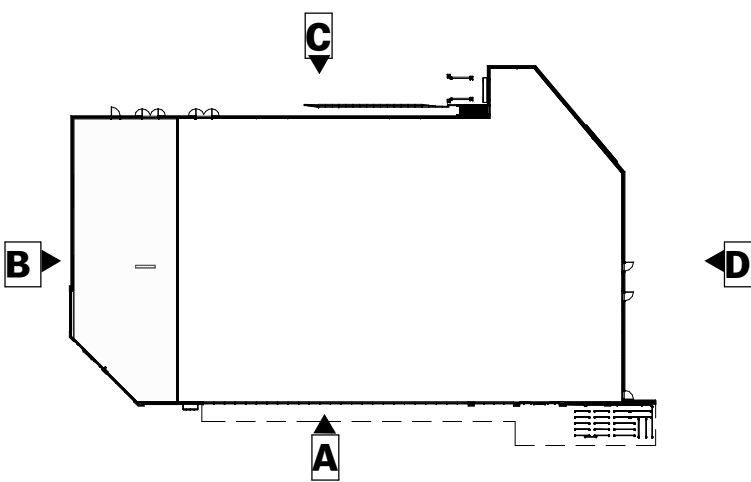

Store Specification
Bespoke
Drawing Purpose
PLANNING
This drawing has been prepared for the sole purpose of forming part of a planning application, and should not be used for any other purpose.



SPACE

Spaceworks, Benton Park Road, Newcastle upon Tyne, NE7 7LX
T: +44 (0)844 800 6660
www.spacearchitects.co.uk

Project				
Lidl Kirkby				
Drawing Title				
Proposed Elevations Planning				
Project No.	Drawing No.	Status	Rev.	Scale at A1
08984	XX-XX-DR-A-02002	S3	P02	As indicated
File Reference: 08984-SPACE-XX-XX-DR-A-02002-S3-P02				

This drawing is Copyright. Check all dimensions on site. Inform architect of any discrepancies. Work to agreed dimensions only. Do not scale.

5m 20m