



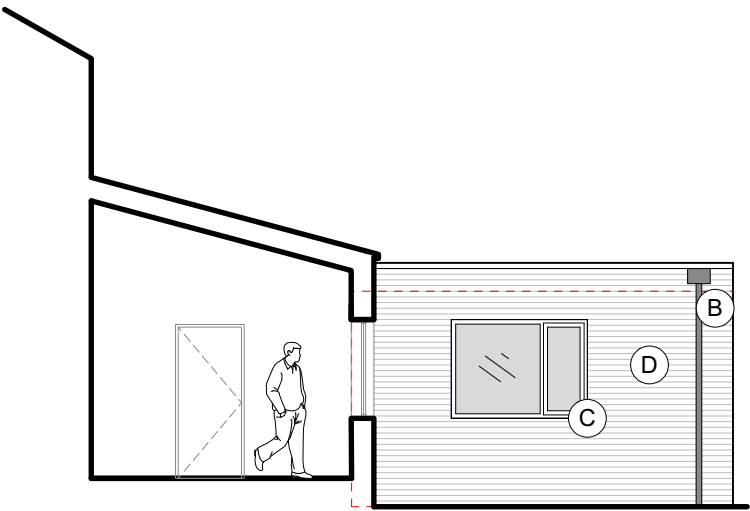

PROPOSED SIDE ELEVATION (SOUTH-WEST ASPECT)
& PARTIAL SECTION Scale 1:100

MATERIAL KEY:


- (A) SLATE ROOF TILES
- (B) BLACK UPVC RAINWATER GOODS
- (C) WHITE UPVC DOORS AND WINDOWS
- (D) RED FACING BRICKWORK
- (E) BLACK FACING BRICKWORK
- (F) PAINTED RENDER
- (G) FLOWER BOX
- (H) PAINTED SHOP FRONT SURROUND
- (I) BLACK TILES
- (J) BLACK PAINTED STEEL STAIRCASE
- (K) HANGING TILES TO DORMER TO MATCH COLOUR OF ROOF TILES

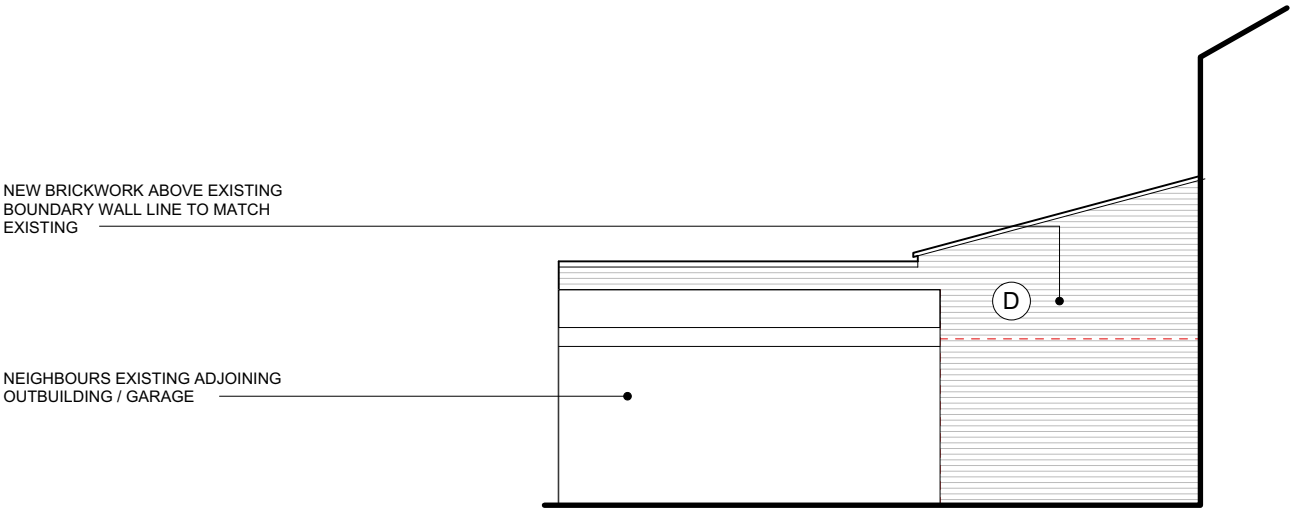

PROPOSED SIDE ELEVATION (NORTH-EAST ASPECT)
Scale 1:100

DRAWING KEY:

- EXISTING WALLS/ STRUCTURE
- PROPOSED WALLS/ STRUCTURE
- DEMOLISHED WALLS/ STRUCTURE (SUBJECT TO S.ENGINEERS DESIGN)

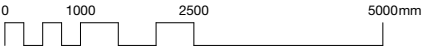

General Notes Copyright © Benjamin Thornton Architects. 2025 Benjamin Thornton Architects is a limited company registered in England and Wales with a registration number 15220823 This drawing is not to be reproduced, copied or given to a third party without express permission. Do not scale drawings EXCEPT FOR PLANNING PURPOSES. Dimensions govern. All dimensions shall be verified on site before proceeding with the work. All dimensions given in millimetres unless stated otherwise. All drawings to be read in conjunction with other consultants drawings and specifications. Benjamin Thornton Architects are to be formally notified of any discrepancies.	Revision	Date	Drawn	Audited	Details of revision	Project	Drawing No.	Date	83 Marshside Road, Southport Merseyside, PR9 9TA info@bt-arch.com	
						'CREATE A CAKE', 94 PAGE MOSS LANE, HUYTON, LIVERPOOL L14 0LX	011_306	24 03 2025		
						Description PROPOSED EXTENSION OF CAKE SHOP AND PARTIAL CHANGE OF USE TO DOMESTIC USE (C3)	Description PLANNING	Drawn SS		
						Drawing Title PROPOSED SIDE ELEVATIONS	Scale 1:100 @ A3	Audited BT	RIBA  architects	