

General Notes

All site dimensions shall be verified by the Contractor on site prior to commencing any works.

Do not scale from this drawing.

Only work to written dimensions.


This drawing is the property of Fletcher-Rae (UK) Limited (t/a Fletcher-Rae) and copyright is reserved by them. The drawing is not to be copied or disclosed by or to any unauthorised persons without the prior written consent of Fletcher-Rae (UK) Limited.

Key

Planning Boundary



Ordnance Survey, (c) Crown Copyright 2018. All rights reserved. Licence number 100022432

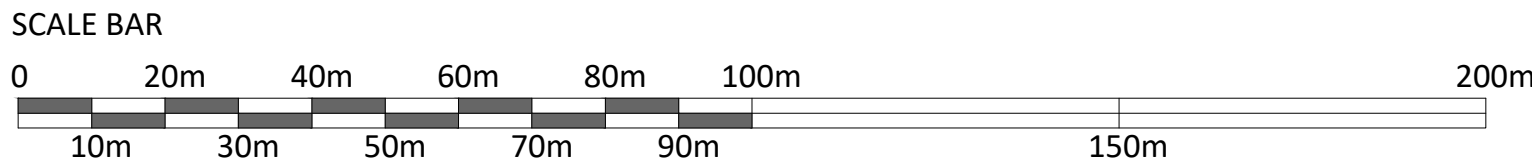

P2	Red line boundary omitted from Tindle Peg Farm	28.03.22	AT	JC
P1	First issue	25.03.22	AT	JC
Rev.	Description	Date	ISS	APP

Scale 1:1000@A1
Status S2 Information
Drawn by AT
Checked by JC
Date 22.03.2022
Client:

Caddick Developments

Project:
Knowsley Lane, Knowsley

Sheet Name:
Site Location Plan

Project No. Orig. Zone Level Type Role Cls Dwg No. Rev
19011-FRA-AV-XX-DR-A-90-0001 P2

fletcher|rae
Architects | Master Planners | Designers

Hill Quays, 5 Jordan Street, Manchester, M15 4PY

t +44 (0)161 242 1140
f +44 (0)161 242 1141
w www.fletcher-rae.com
e info@fletcher-rae.com