



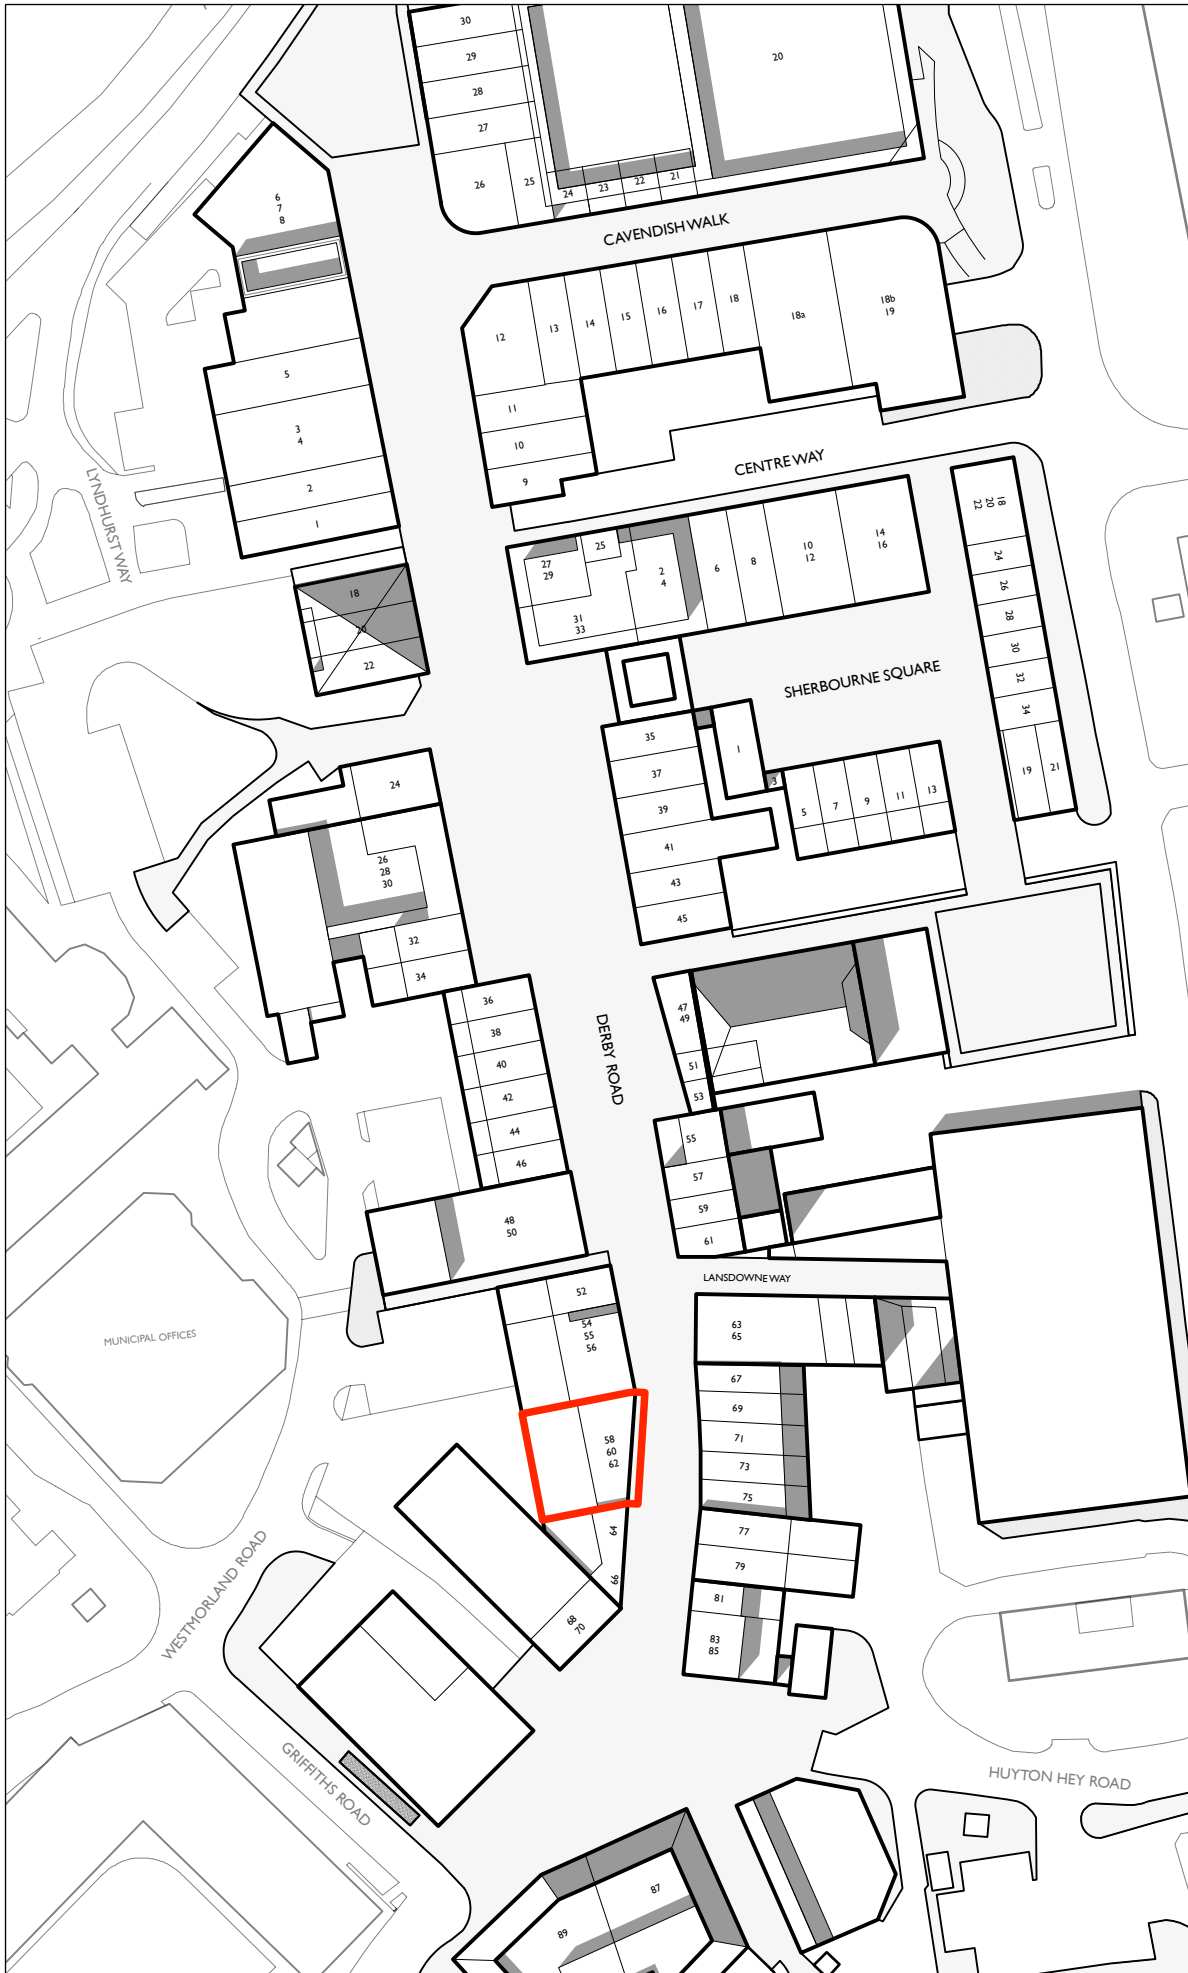

LOCATION PLAN 1:1250

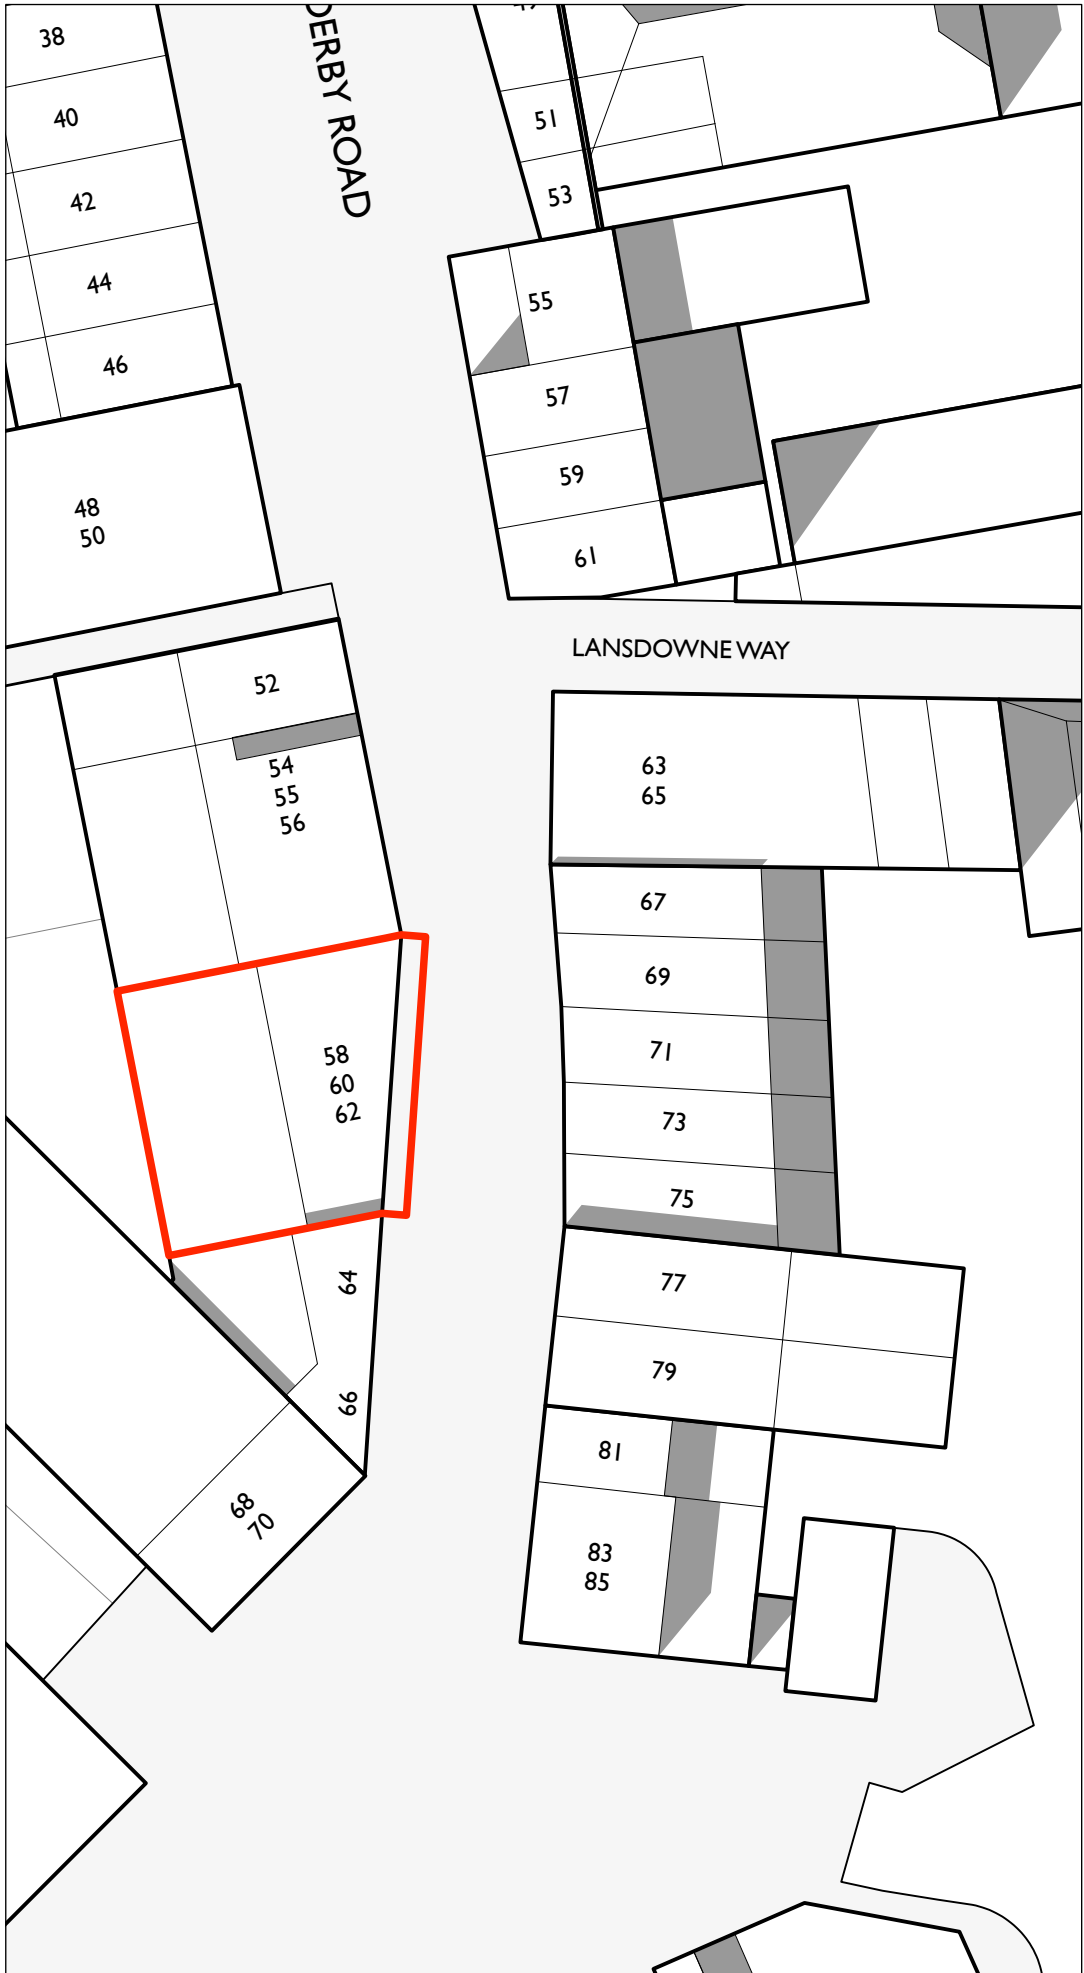

LOCATION PLAN 1:500



BRIGHTHOUSE UNIT, HUYTON No. 471

ARCHITECTURAL EMPORIUM Ltd
EMAIL: mail@architectural-emporium.co.uk
WEB: www.architectural-emporium.co.uk
ADDRESS: 13 Hope St, Liverpool, L1 9BQ
PHONE: +44 (0)151 363 0000

0 10 25 50 1:1250



- North Point

- Application Site Boundary

Rev * (First Issue): 23.06.21
Planning Issue

FOR: PLANNING
CHECKED BY: LC | DRAWN BY: MS
SCALE: 1:1250/1:1500
PAPER SIZE: A3
JOB: BRIGHTHOUSE UNIT, HUYTON - No.471

0.002_Rev
FIRST ISSUE: 23.06.21
SITE LOCATION PLAN