


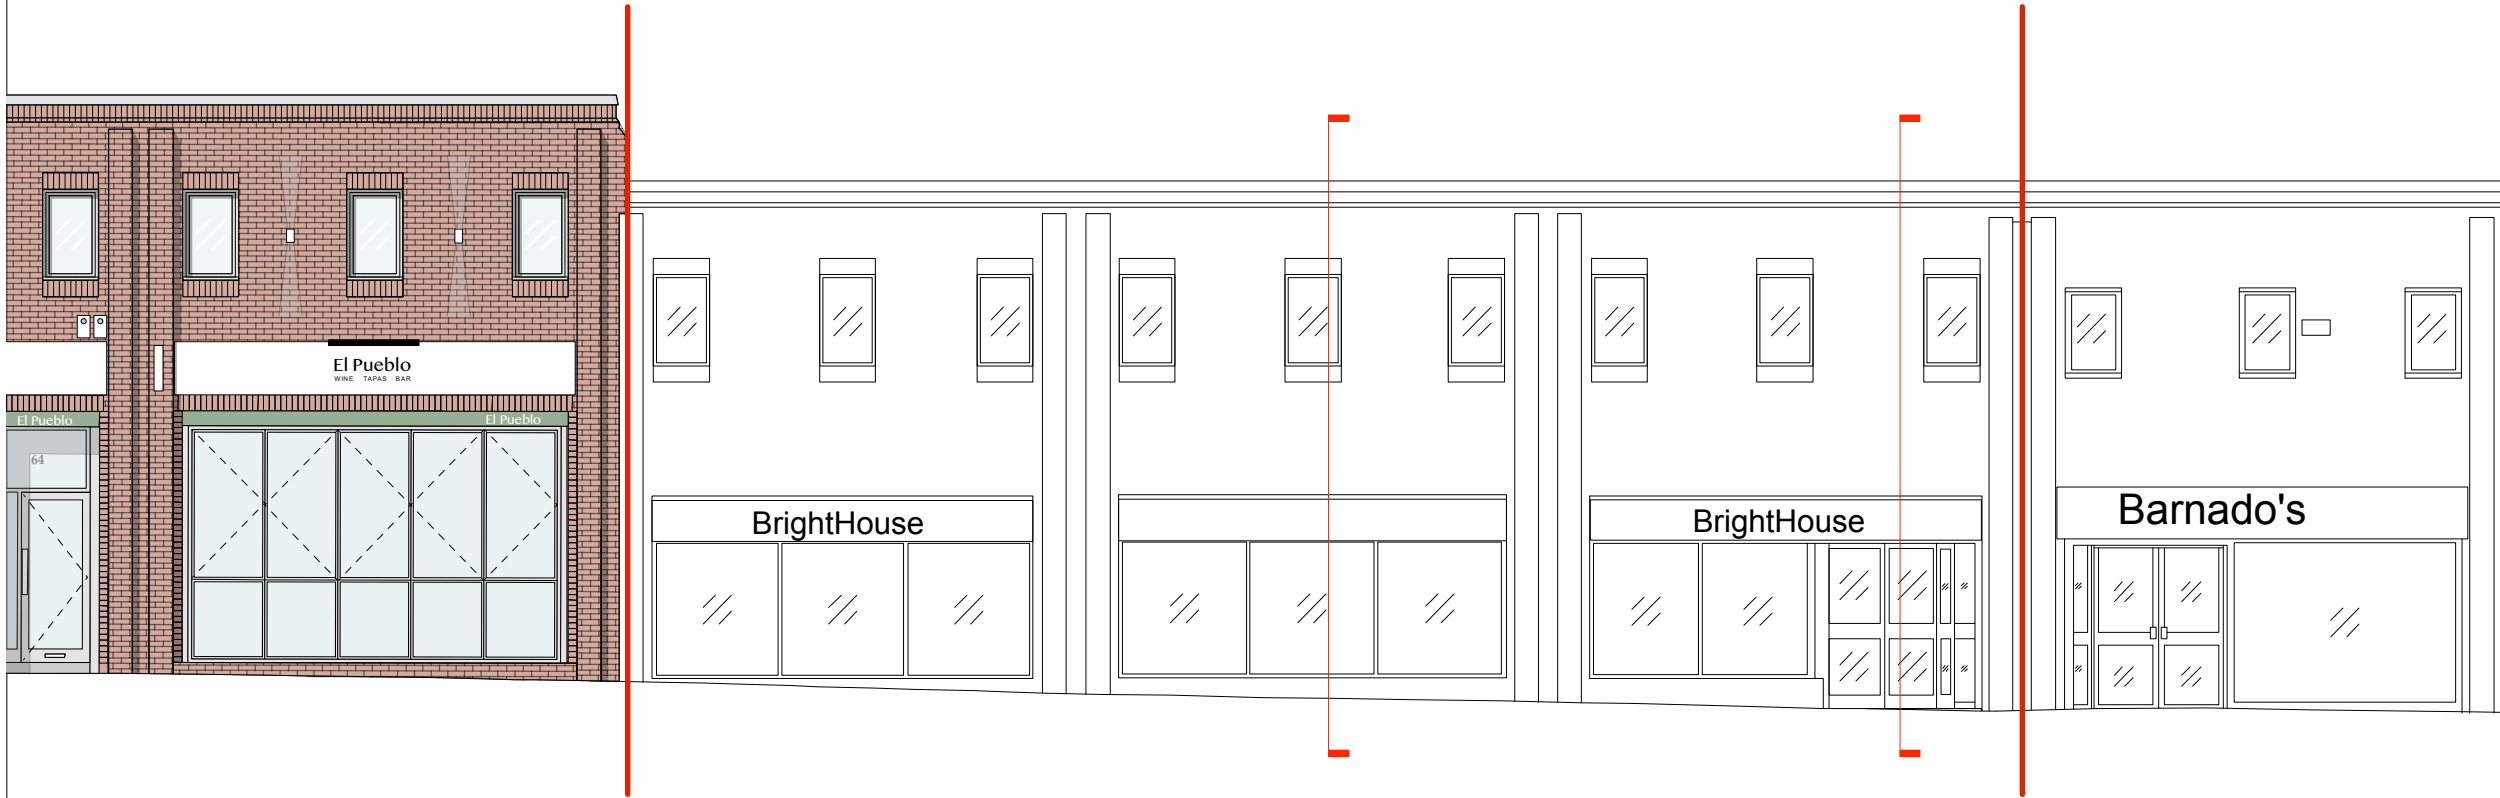

EXISTING STREET ELEVATION | 1:200



EXISTING ELEVATION | 1:100



BRIGHTHOUSE UNIT, HUYTON No. 471

ARCHITECTURAL EMPORIUM Ltd
EMAIL: mail@architectural-emporium.co.uk
WEB: www.architectural-emporium.co.uk
ADDRESS: 13 Hope St, Liverpool, L1 9BQ
PHONE: +44 (0)151 363 0000

0 1 2 5 1:100

- Application Site Boundary

Rev C: 23.06.21
Planning Issue

FOR: PLANNING
CHECKED BY: LC | DRAWN BY: MS
SCALE: 1:100/200
PAPER SIZE: A3
JOB: BRIGHTHOUSE UNIT, HUYTON - No.471

0.201_Rev_C
FIRST ISSUE: 08.03.21
EXISTING ELEVATION