
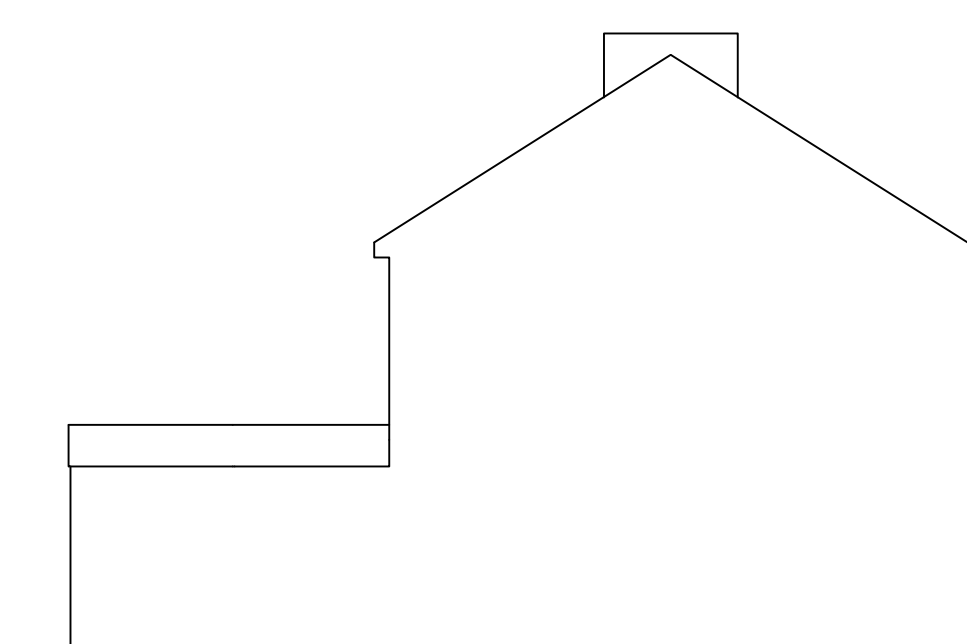
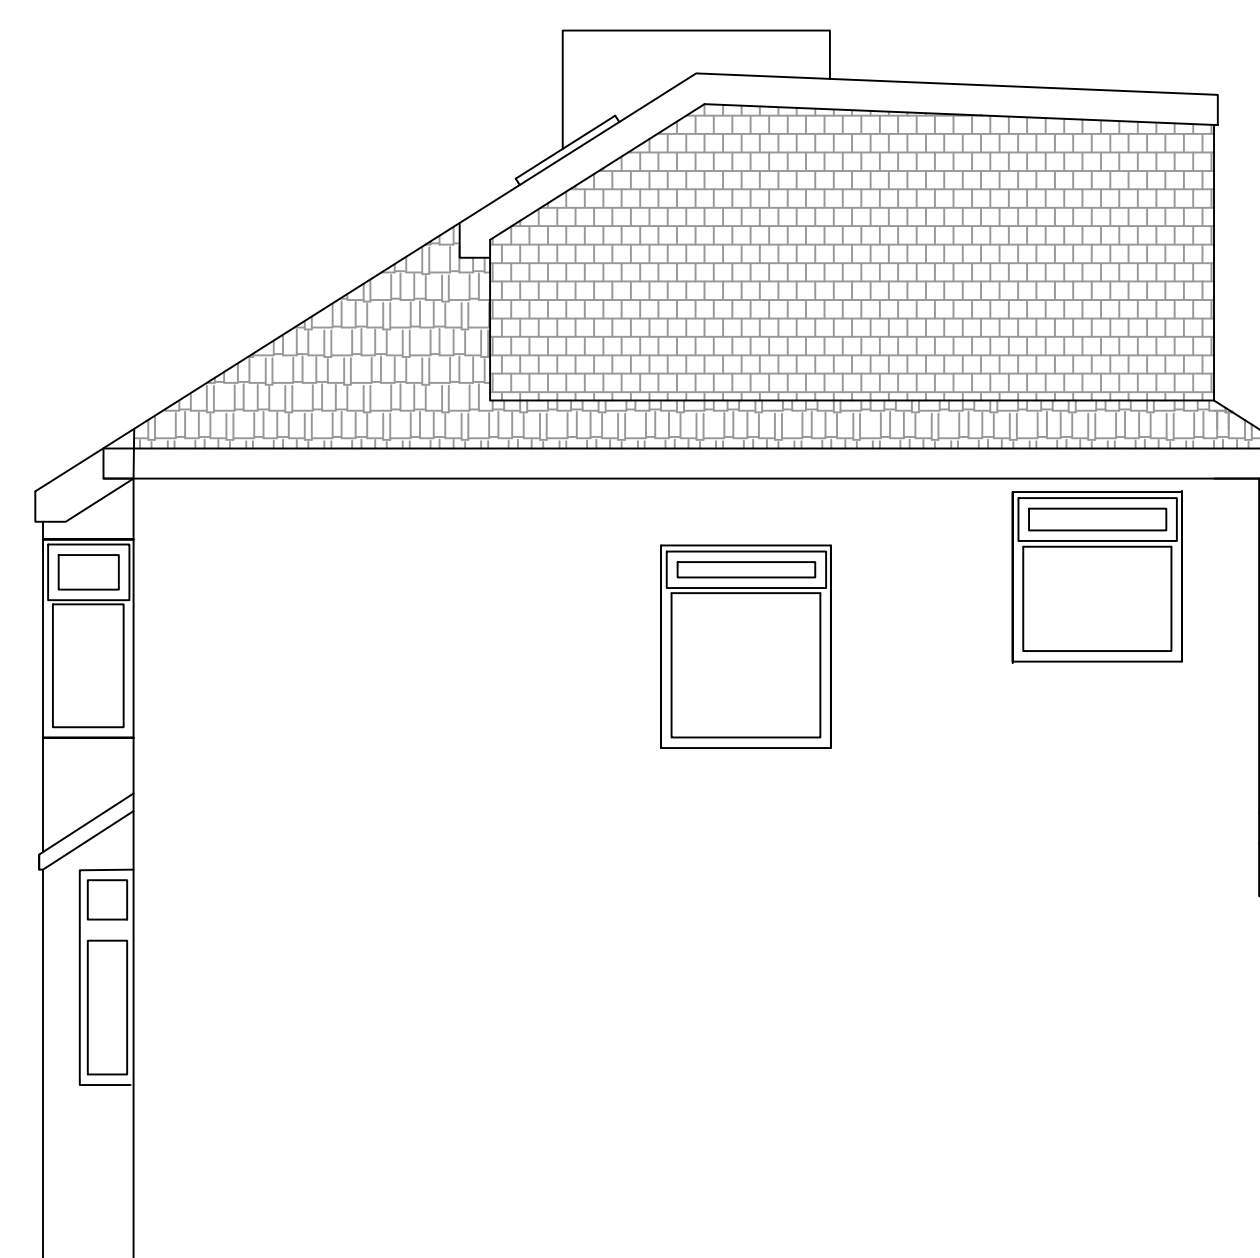
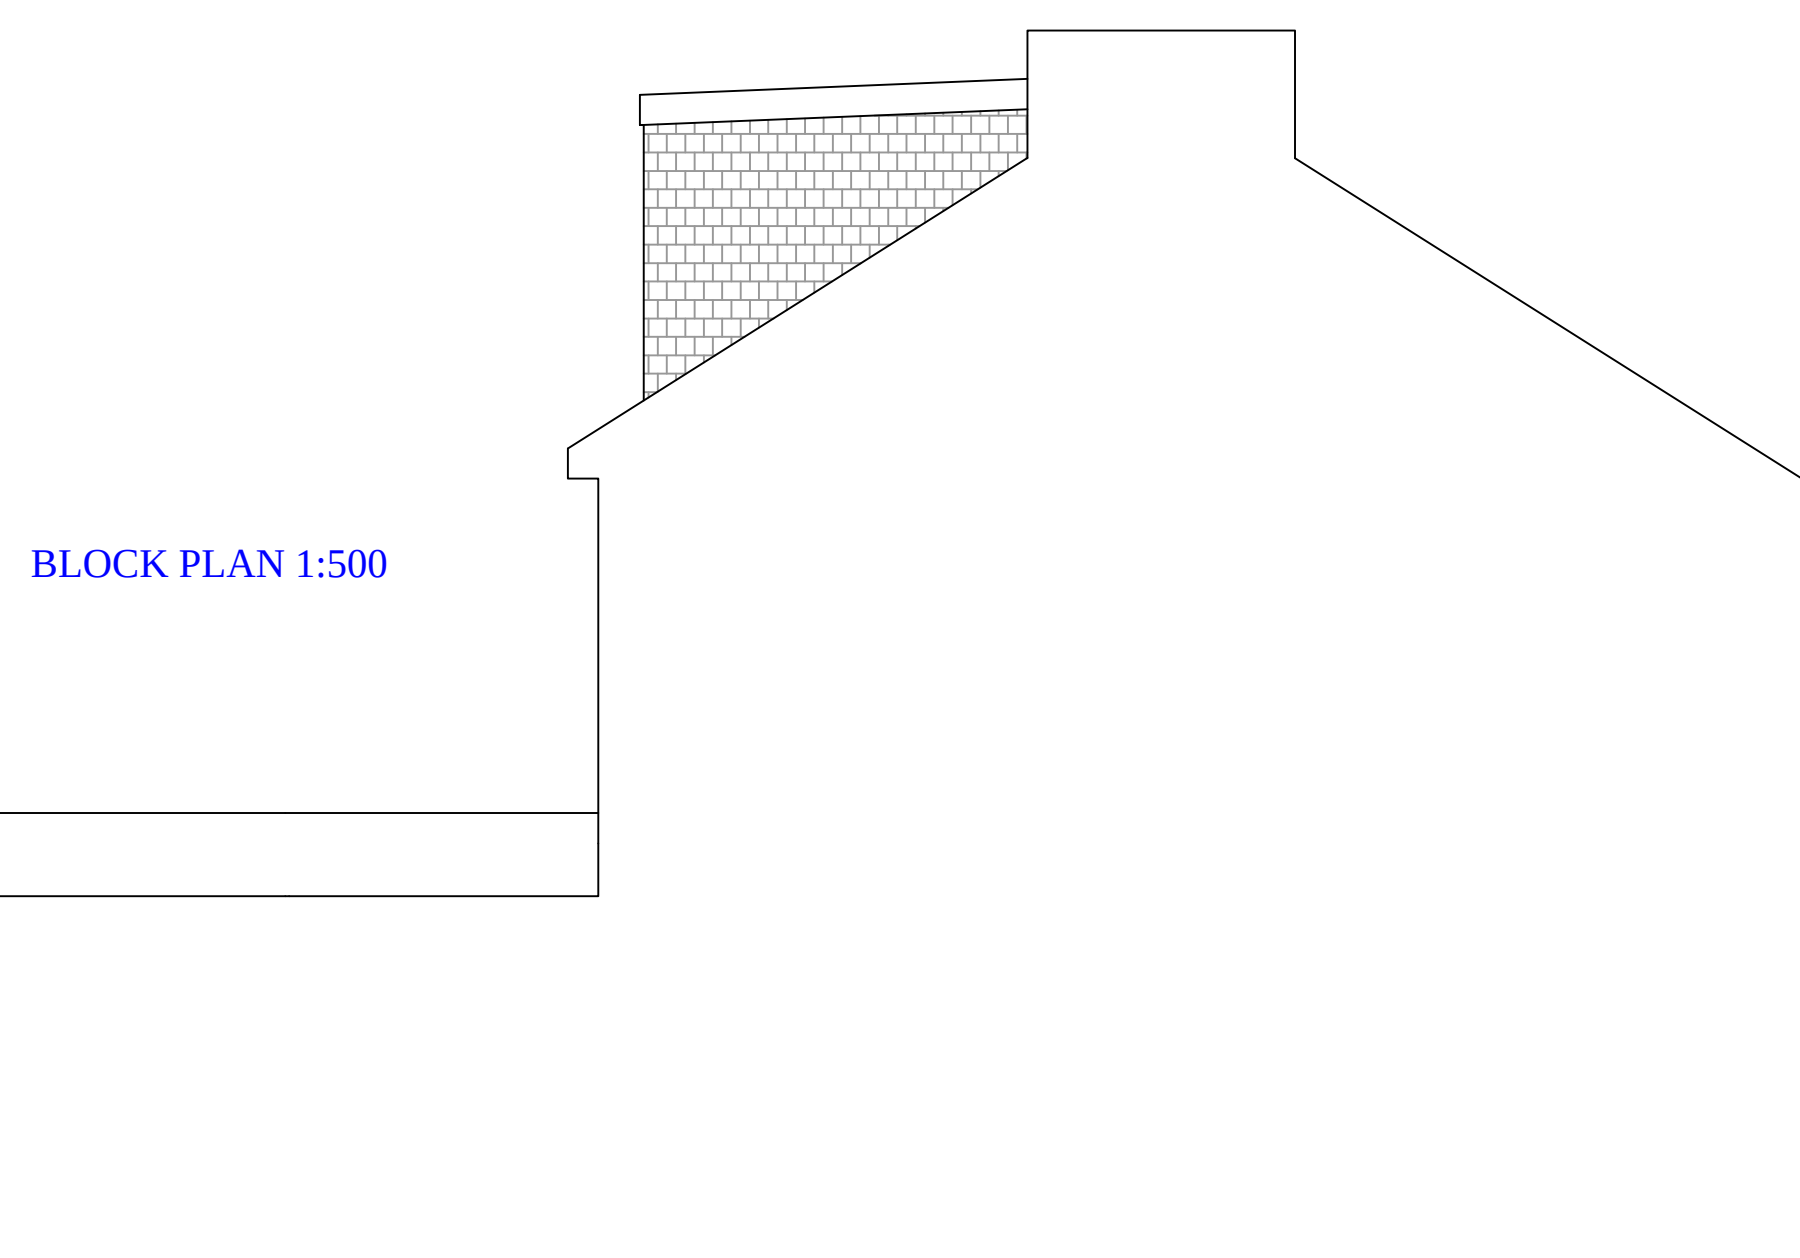
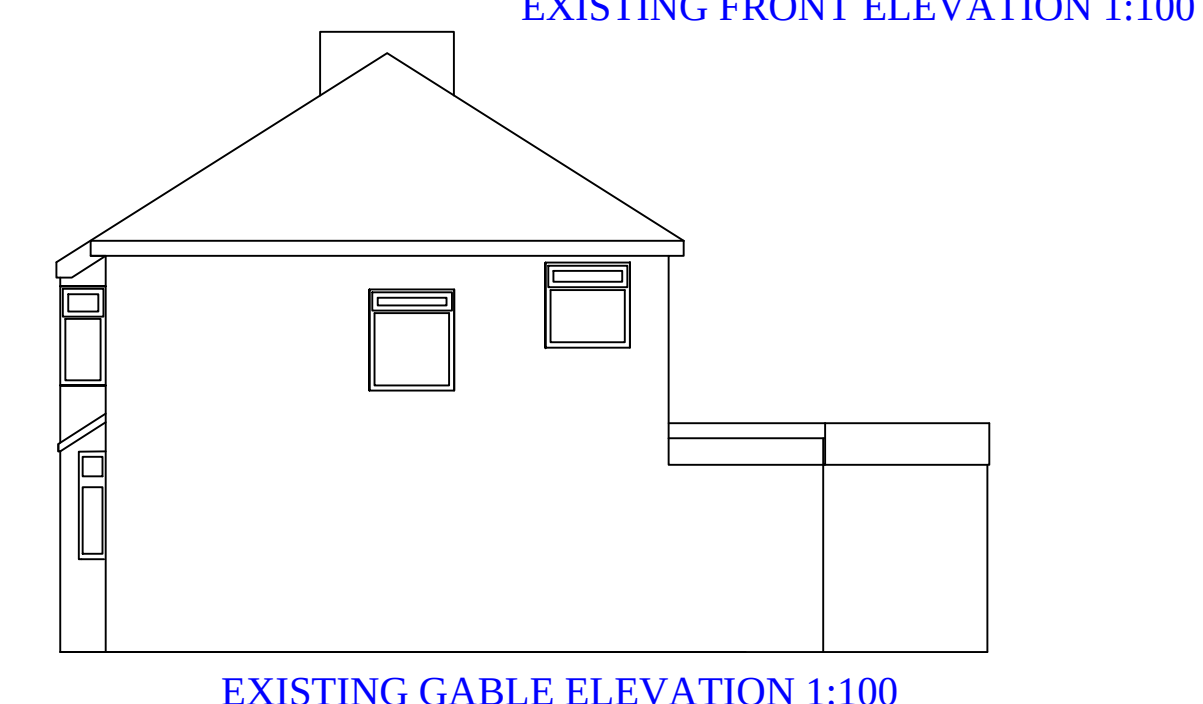
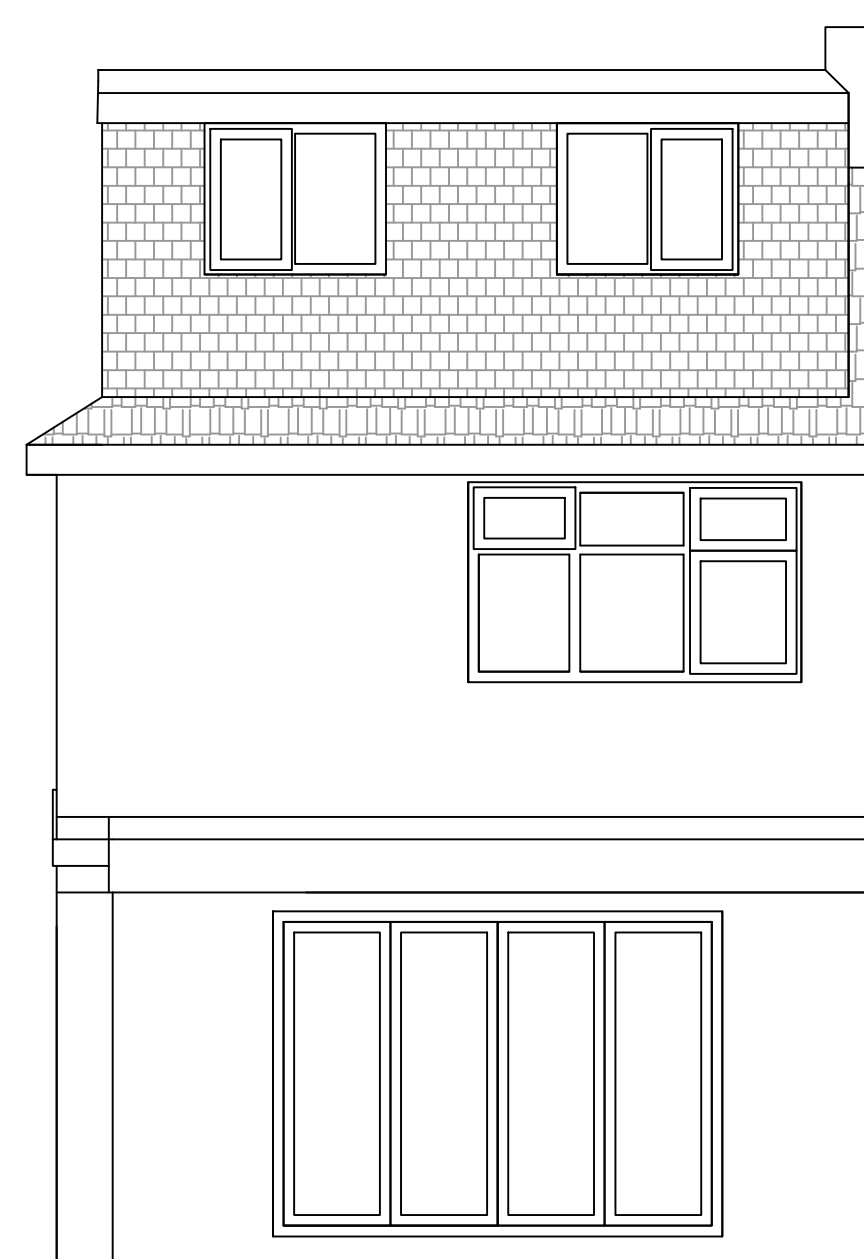
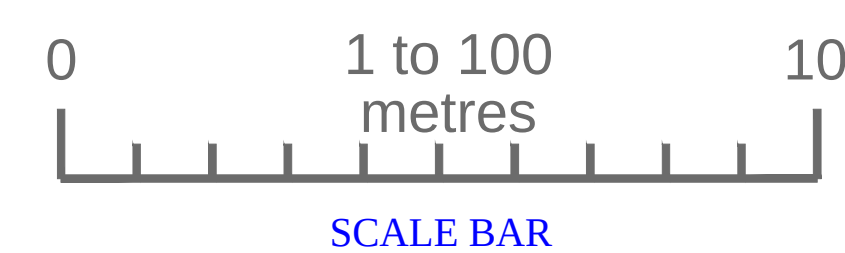
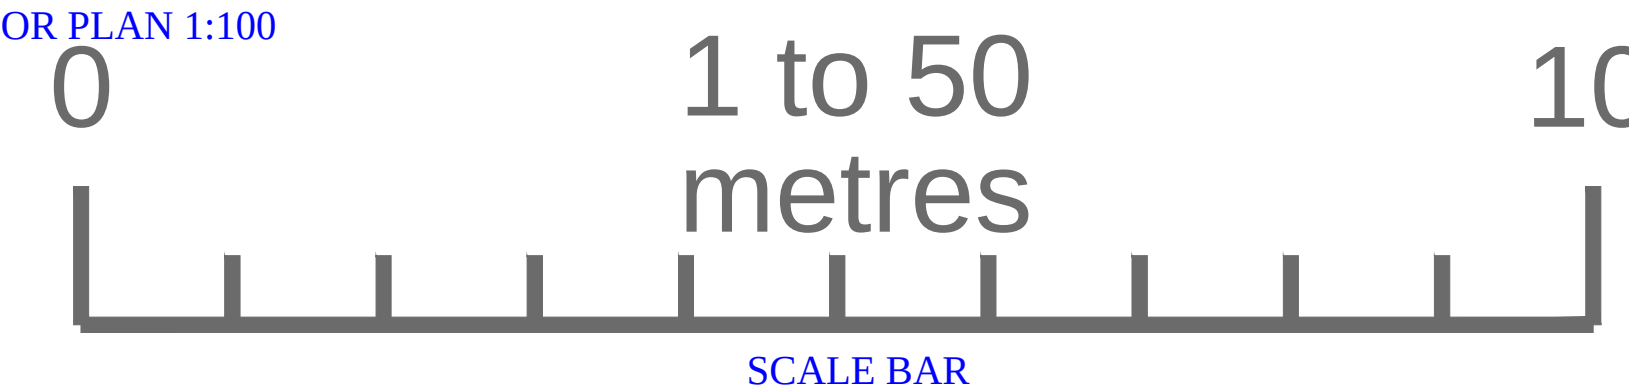
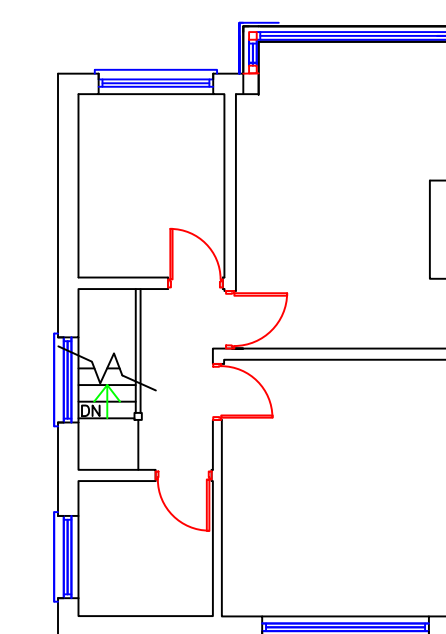
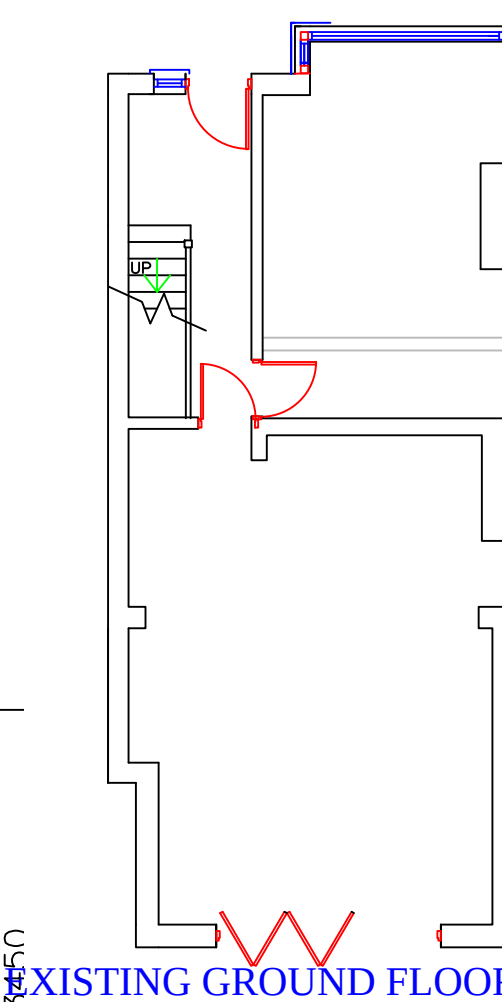
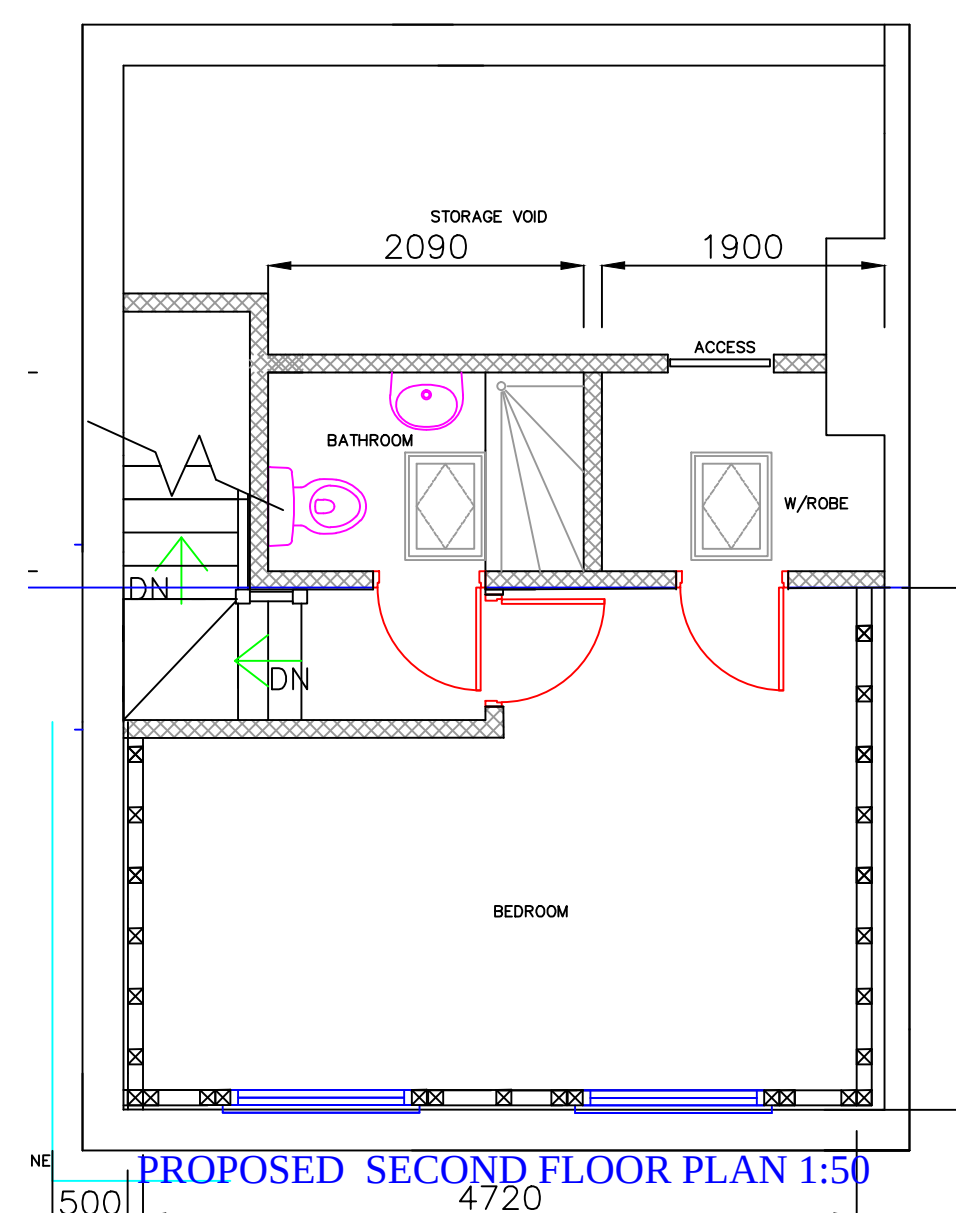
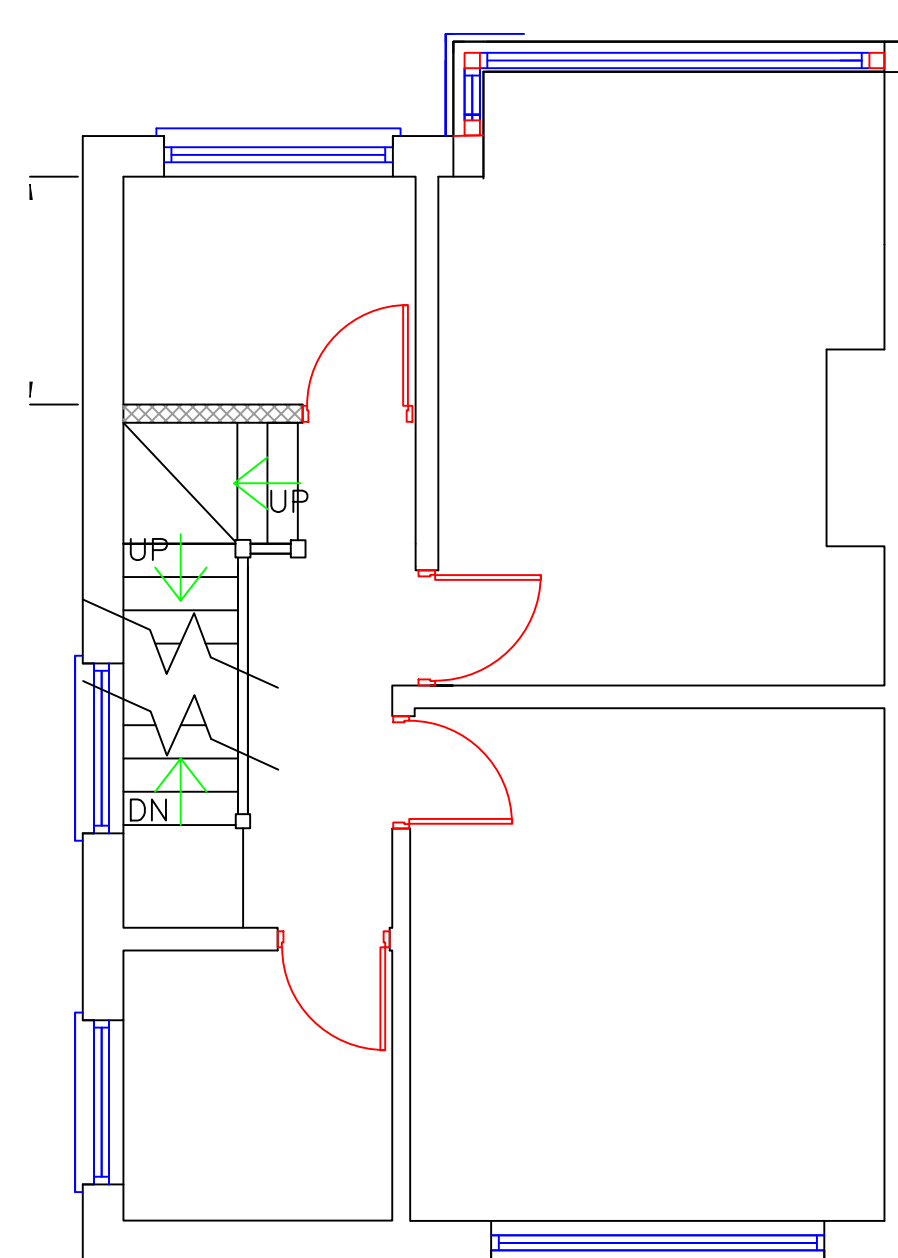


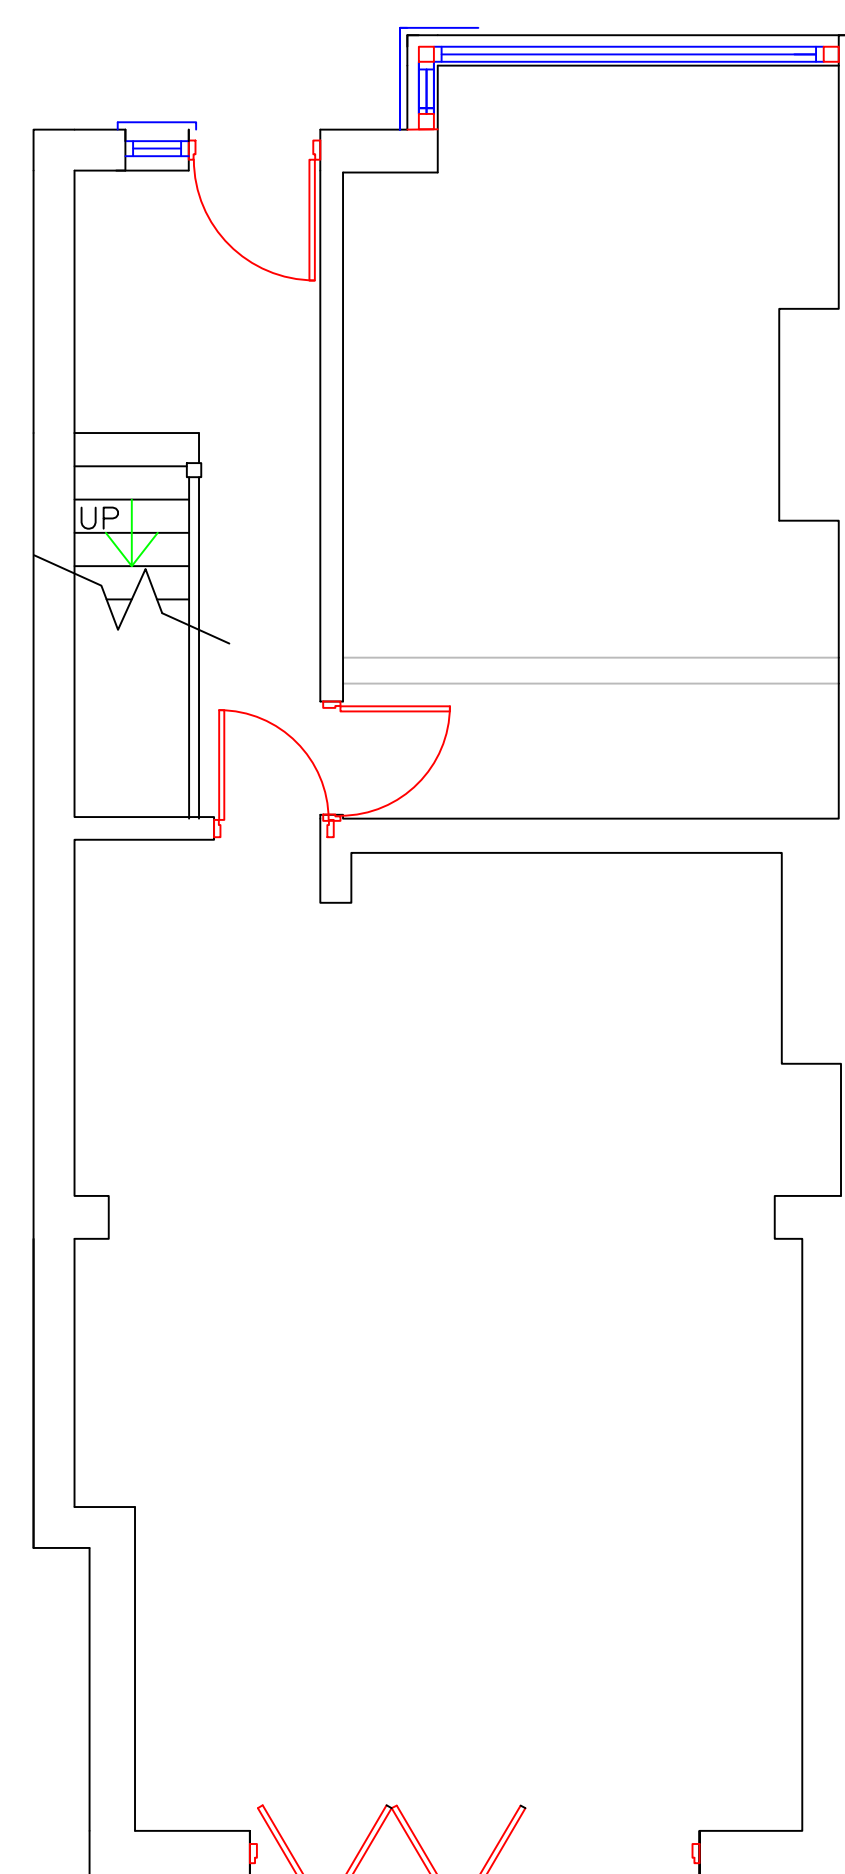

General Notes

No.	Revision/Issue	Date

Firm Name and Address

9 FAIRFIELD CRESCENT
HUYTON
L36 4JG

Project Name and Address

LOFT CONVERSION

Project	FAIR	Sheet
Date	NOV25	1
Scale	1:50 1:100 1:1250 1:500	