

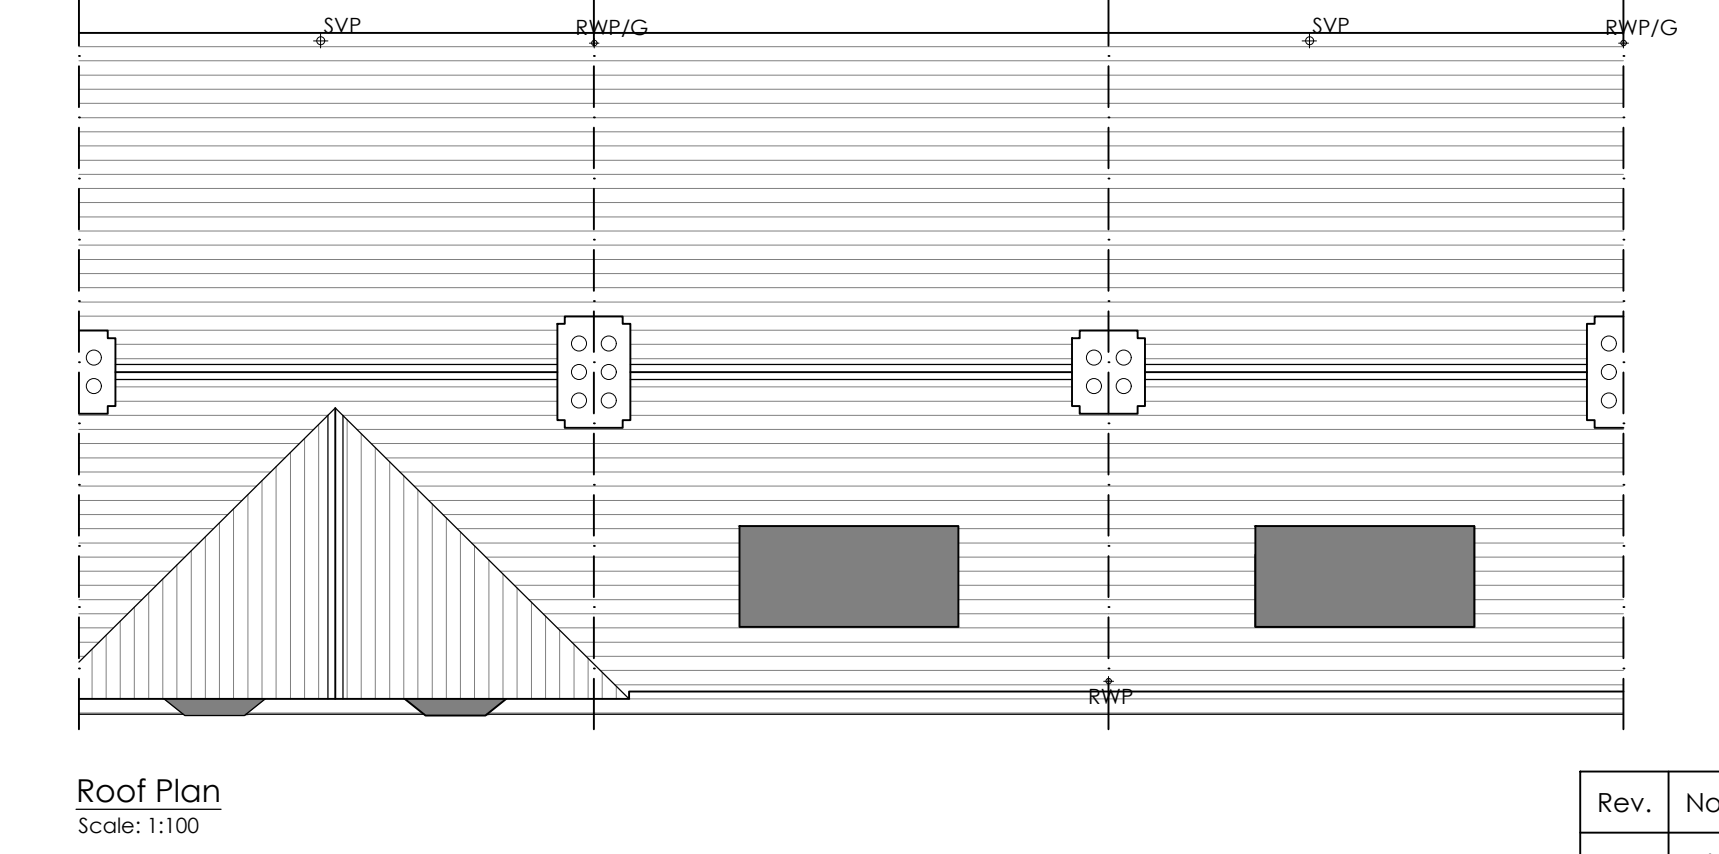
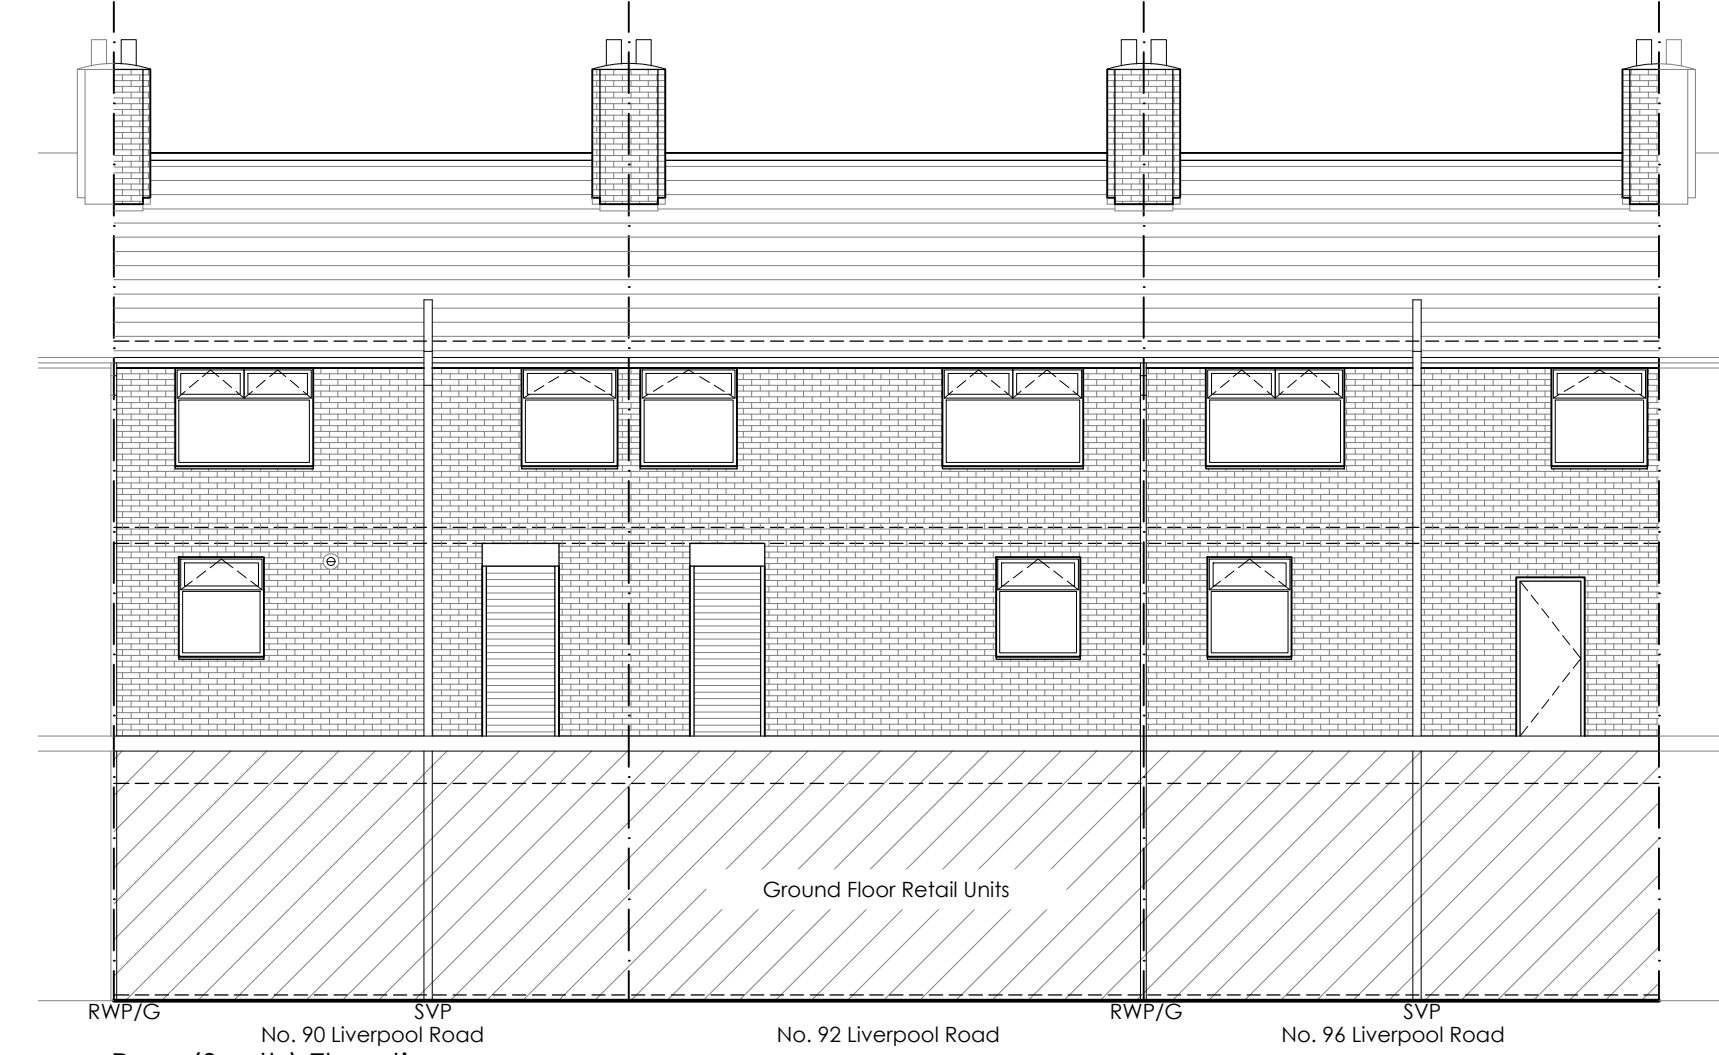
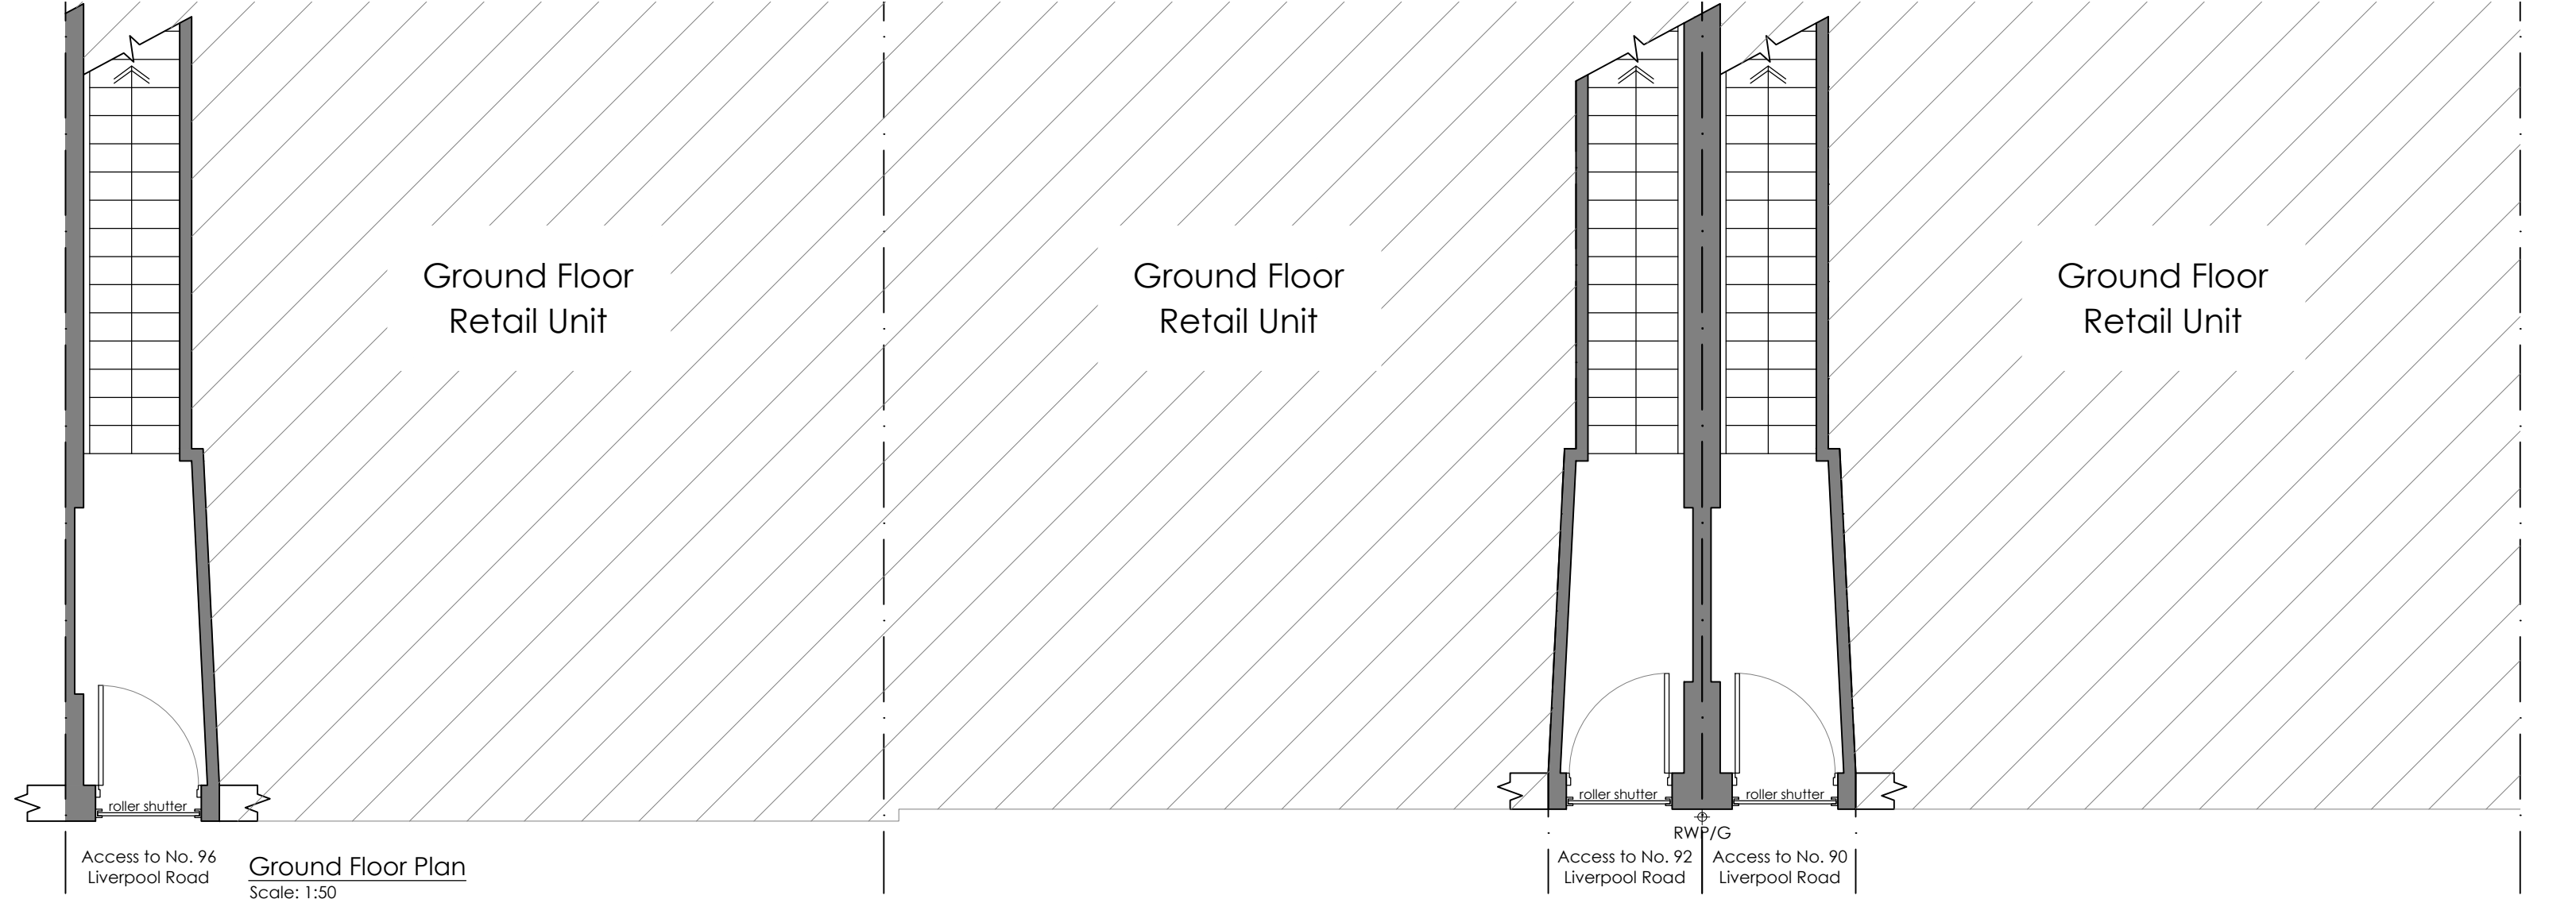
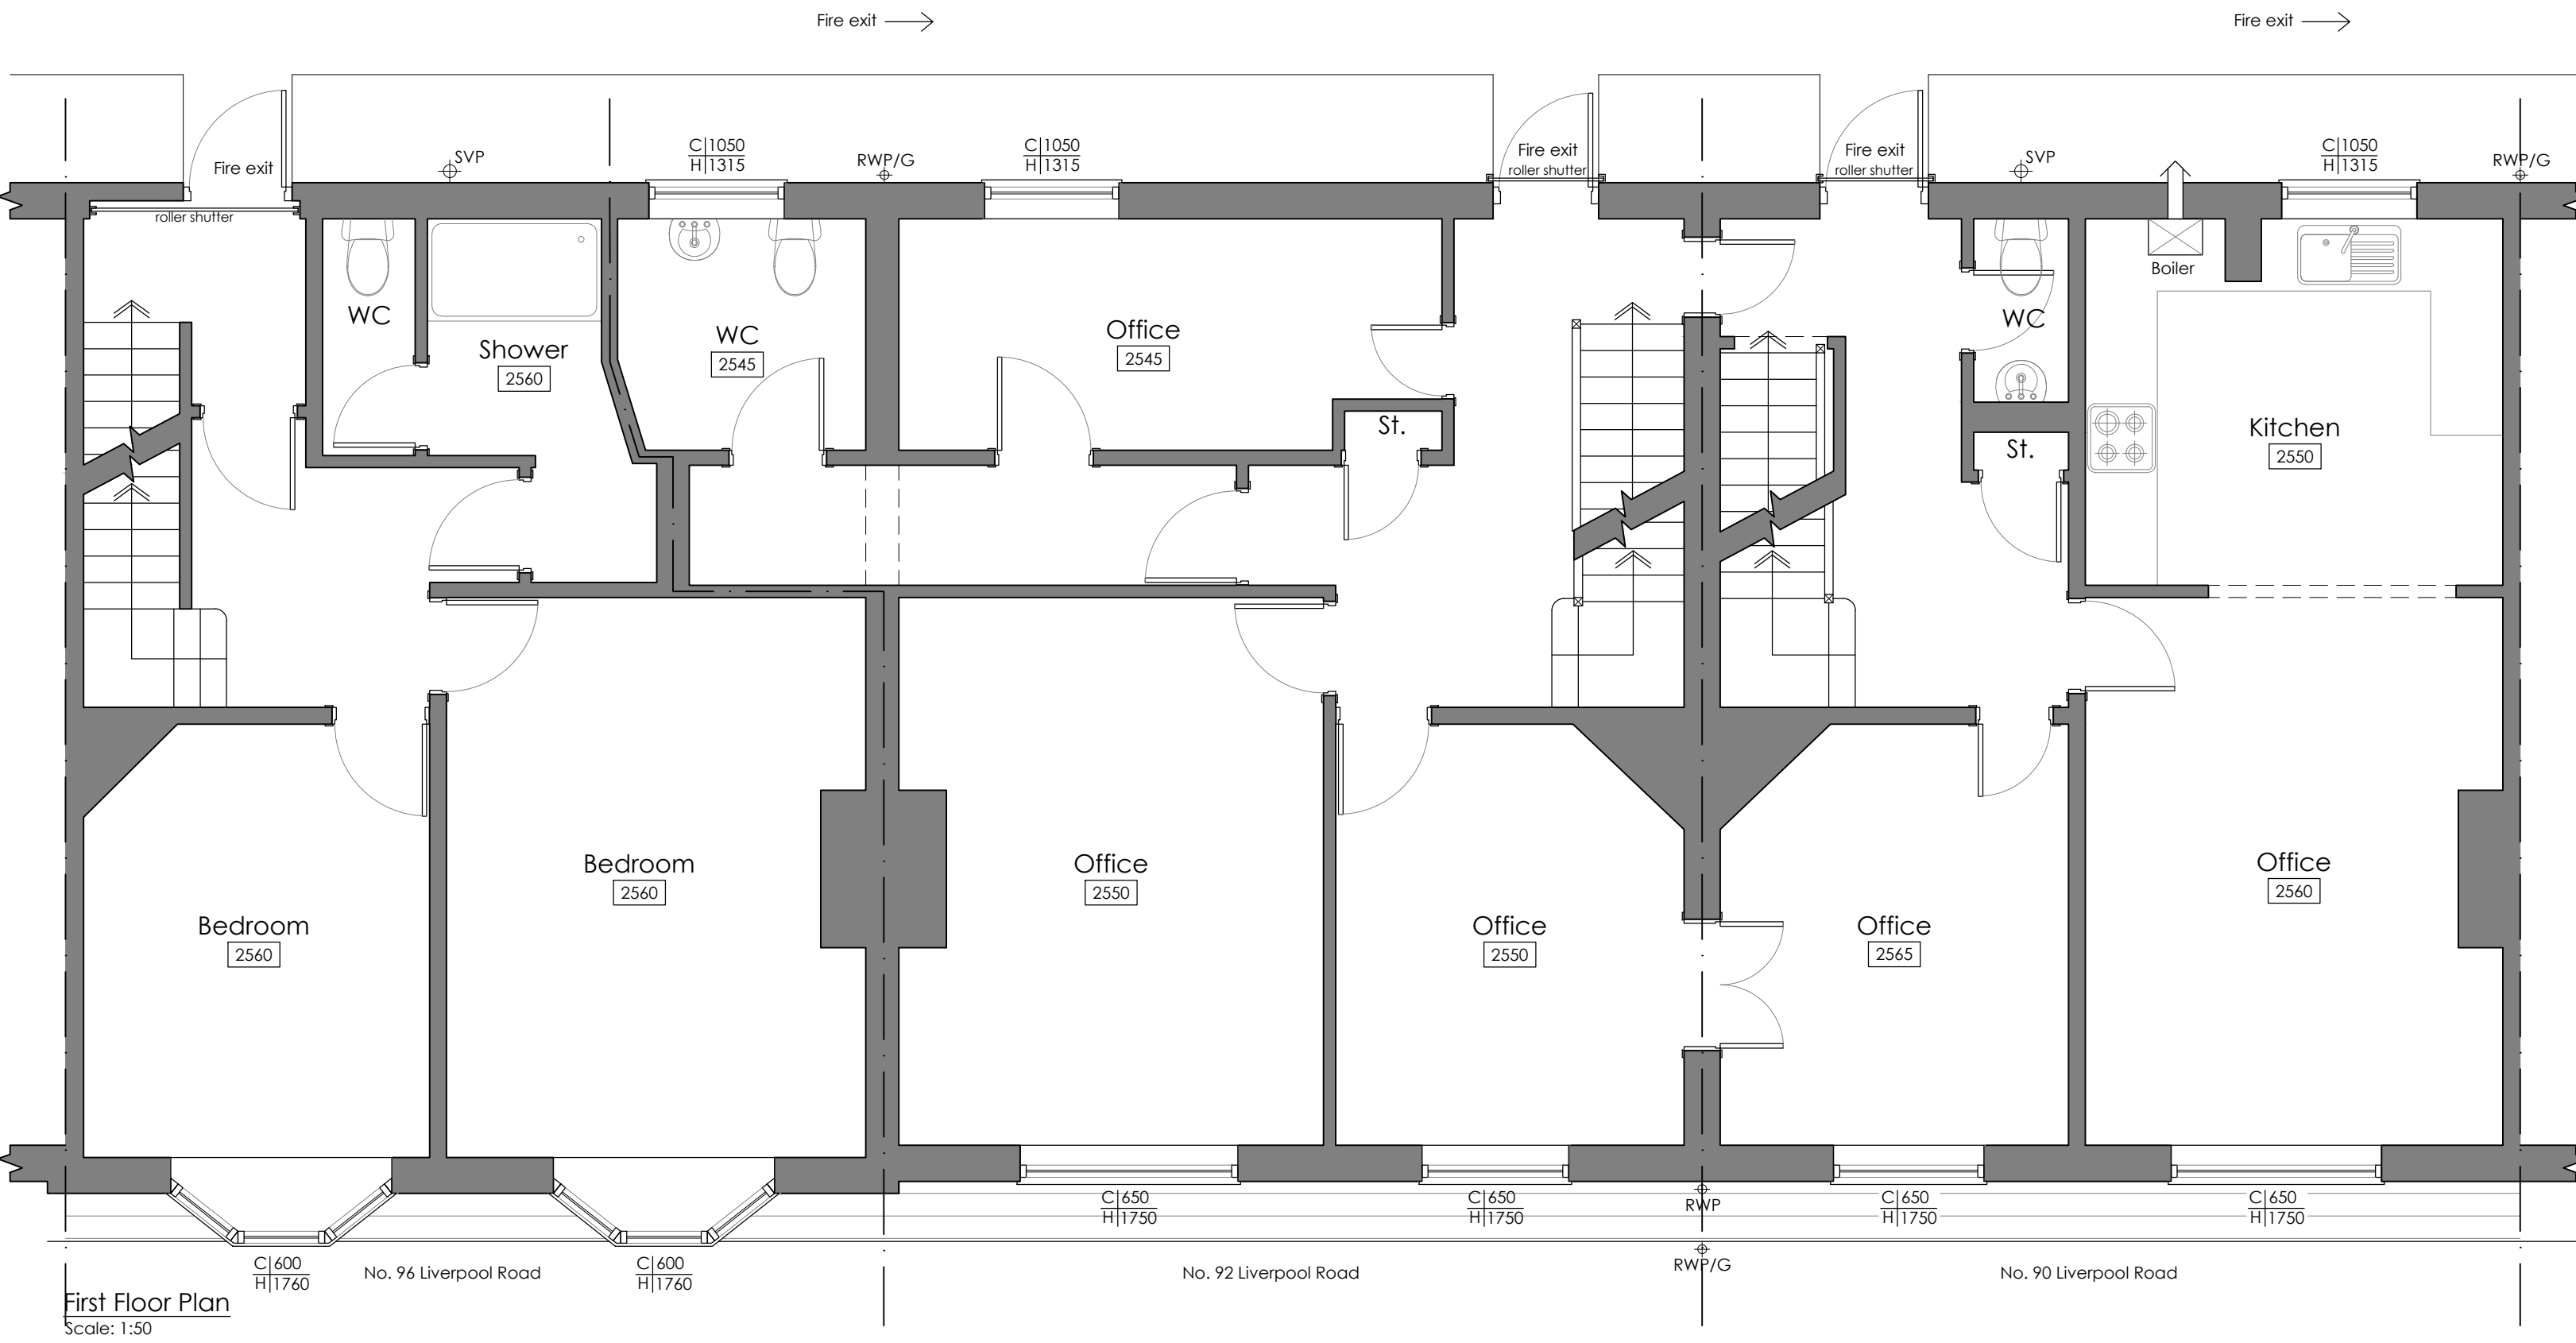


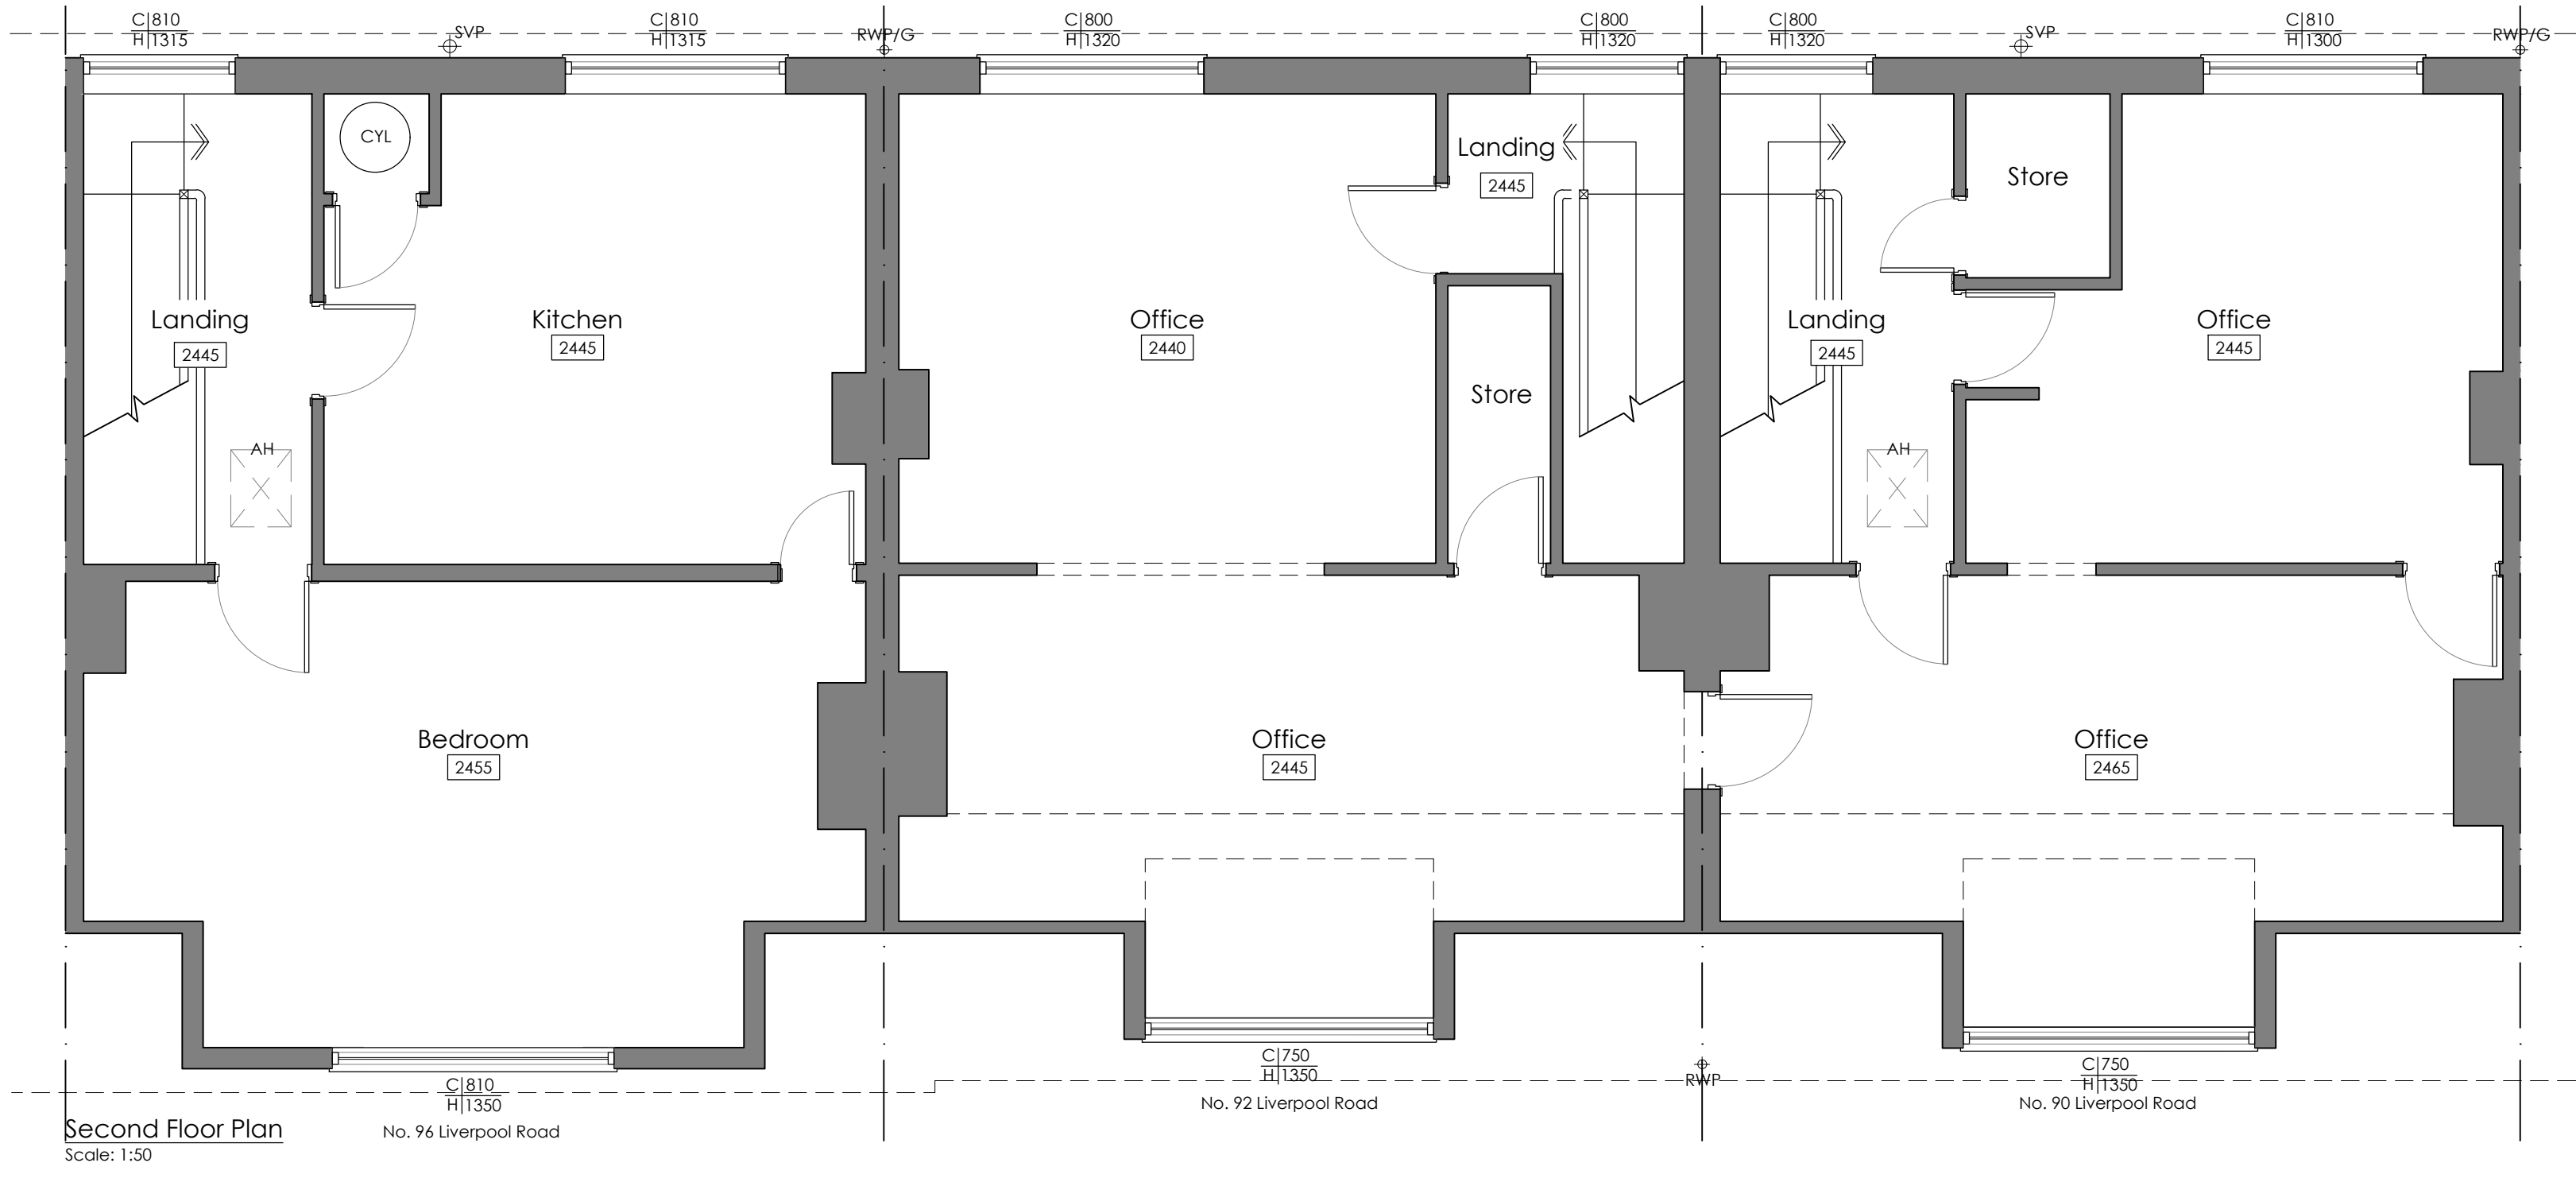

Rev.	Notes.	Date.	By.
A	Added yard to boundary	04.08.2022	TH

This drawing is the property of WhiteleyEaves Ltd. and the copyright is reserved. Therefore this drawing is not to be copied or disclosed by any unauthorised persons without the prior consent of WhiteleyEaves Ltd.

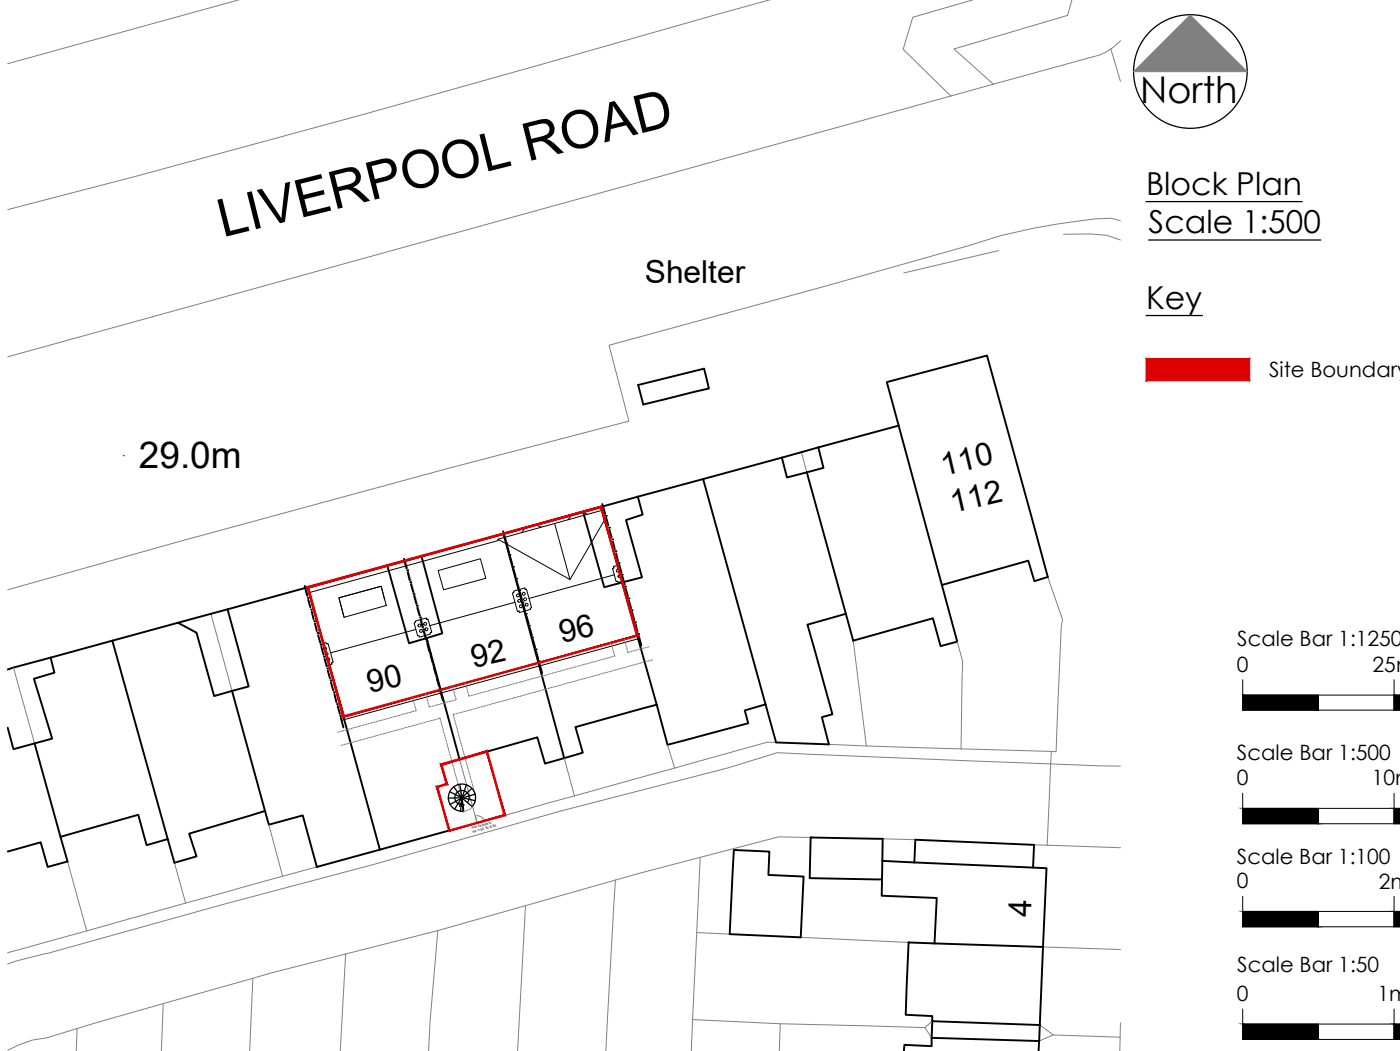

WHITELEYEAVES PROPERTY & CONSTRUCTION CONSULTANTS	
Hollinwood Business Centre, Albert Street, Oldham, OL8 3QL T 0161 393 8417 E info@whiteleyeaves.co.uk W www.whiteleyeaves.co.uk	
CLIENT	ForHousing
JOB NUMBER	328
DATE	23.02.2022
DRAWING NAME	EXISTING PLANS & ELEVATIONS
SCALE DRAWN:	1:50/ 1:100/ 1:500/ 1:1250
PAGE SIZE	A1
REVISION	A
DRAWING NUMBER	002
ADDRESS	No.'s 90, 92 & 96 Liverpool Road Hyton Liverpool L36 3RF
NOTES	
DRAWN BY:	TH
CHECKED BY:	