

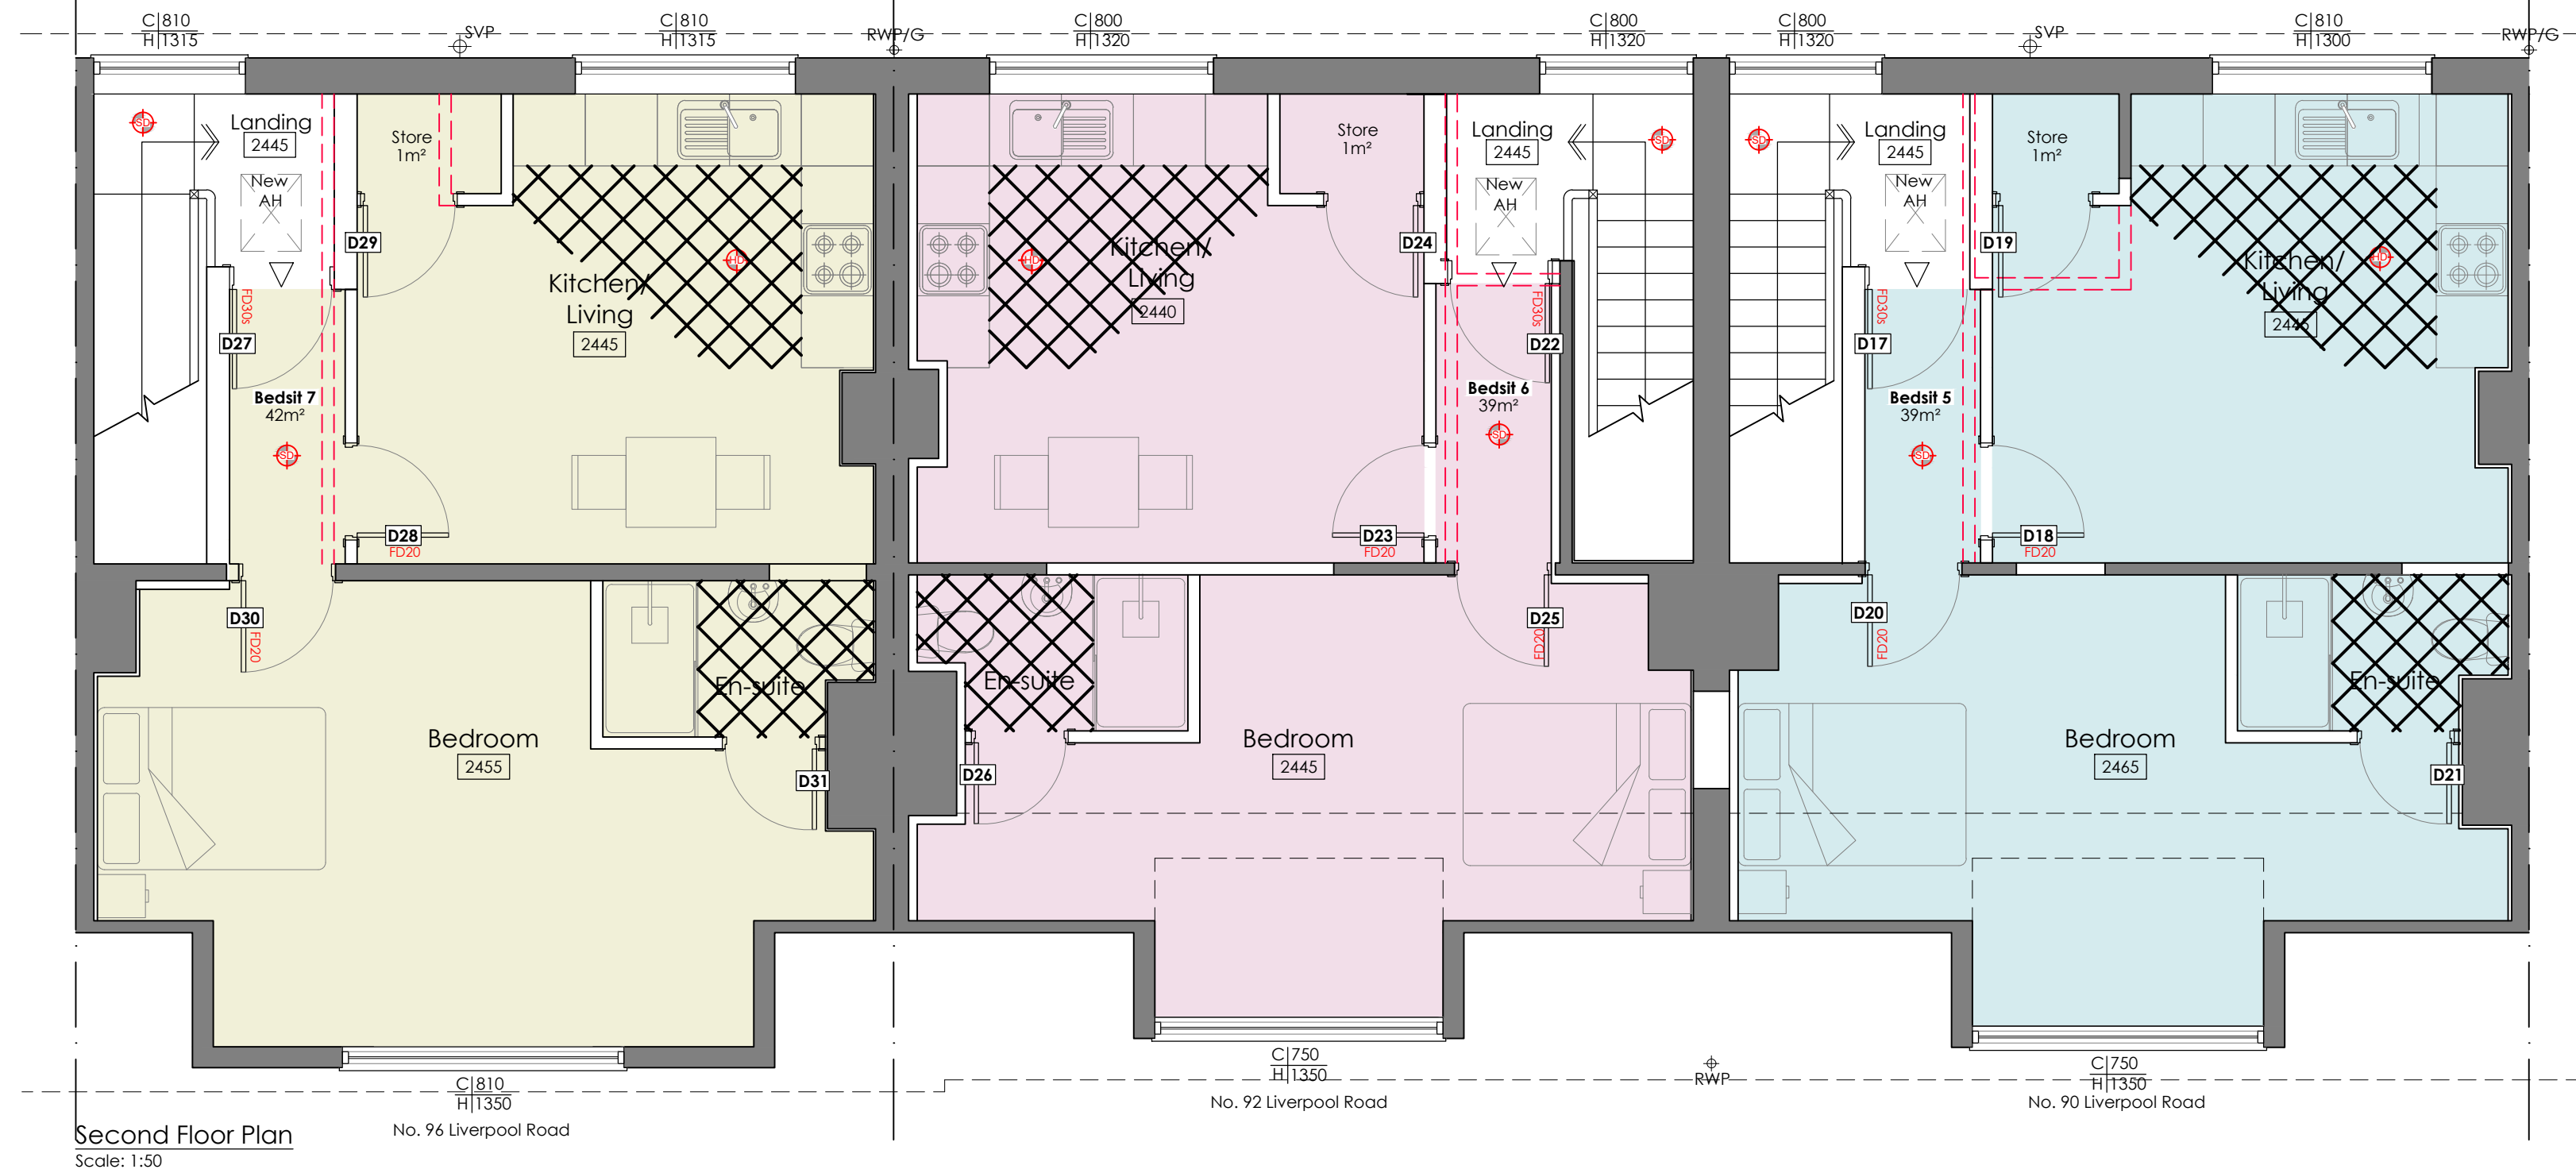
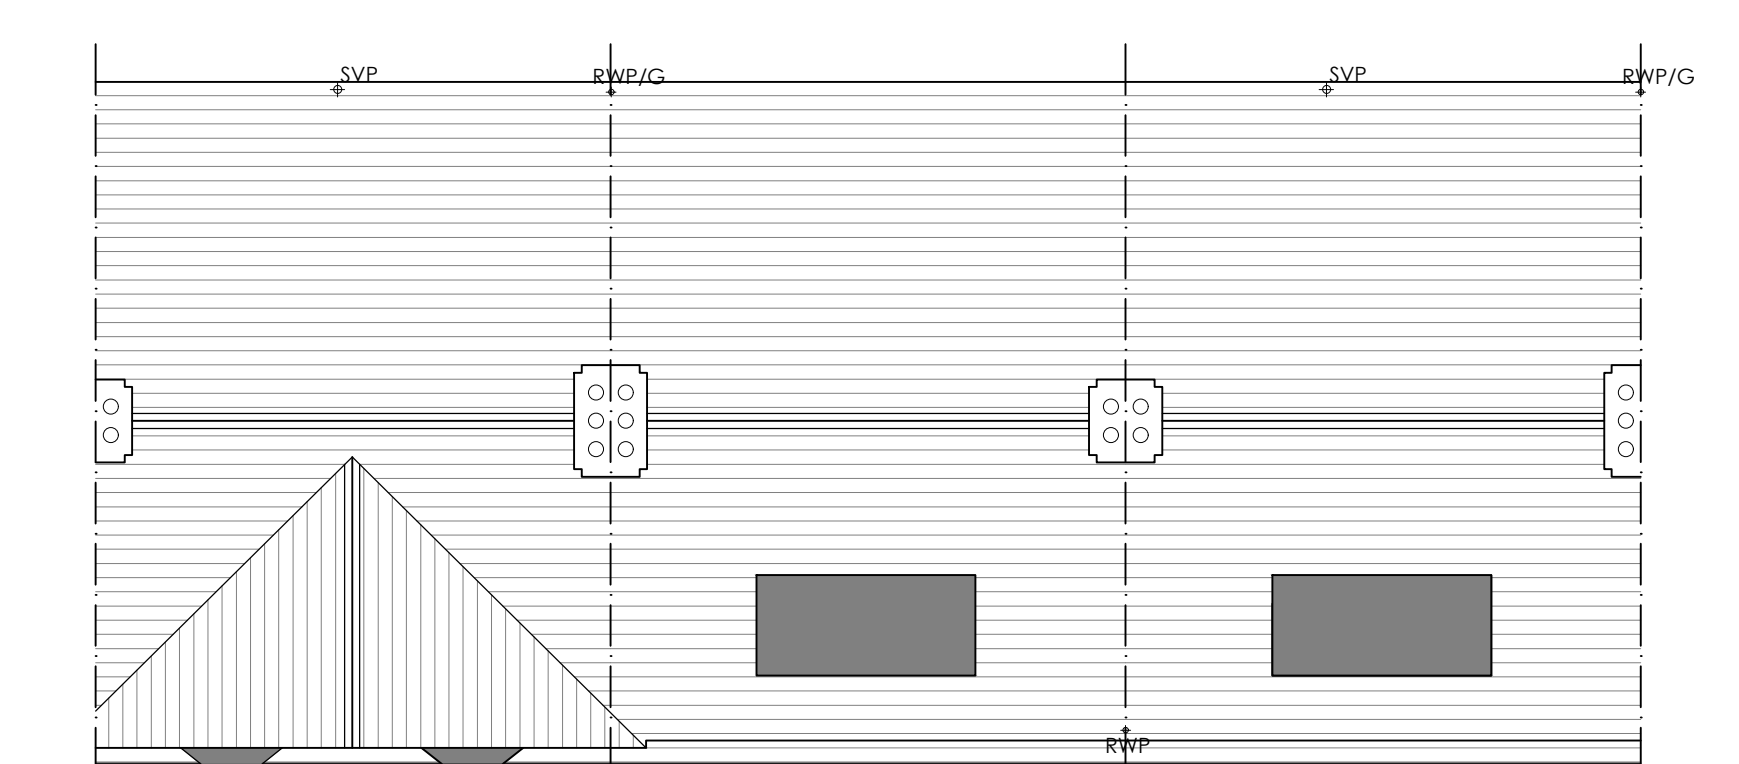
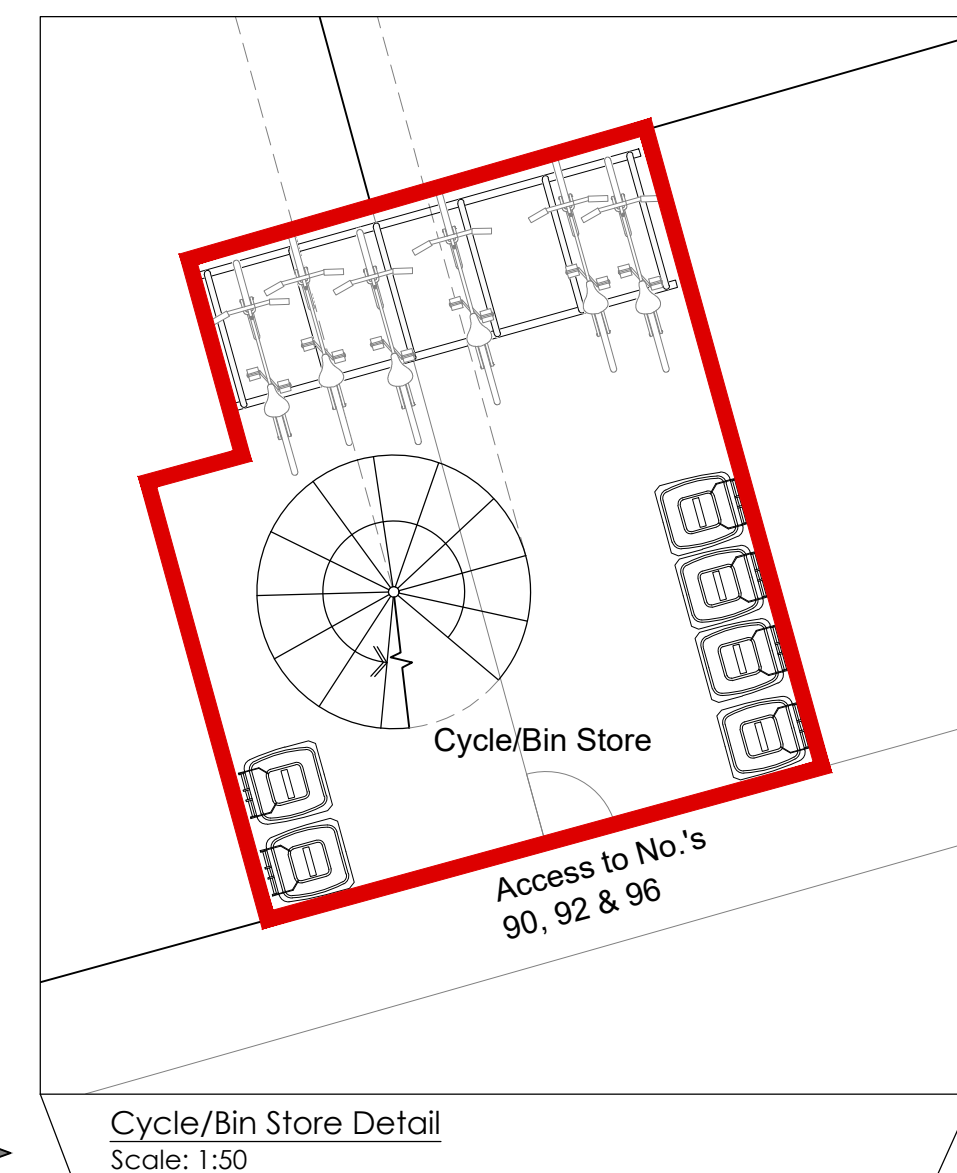




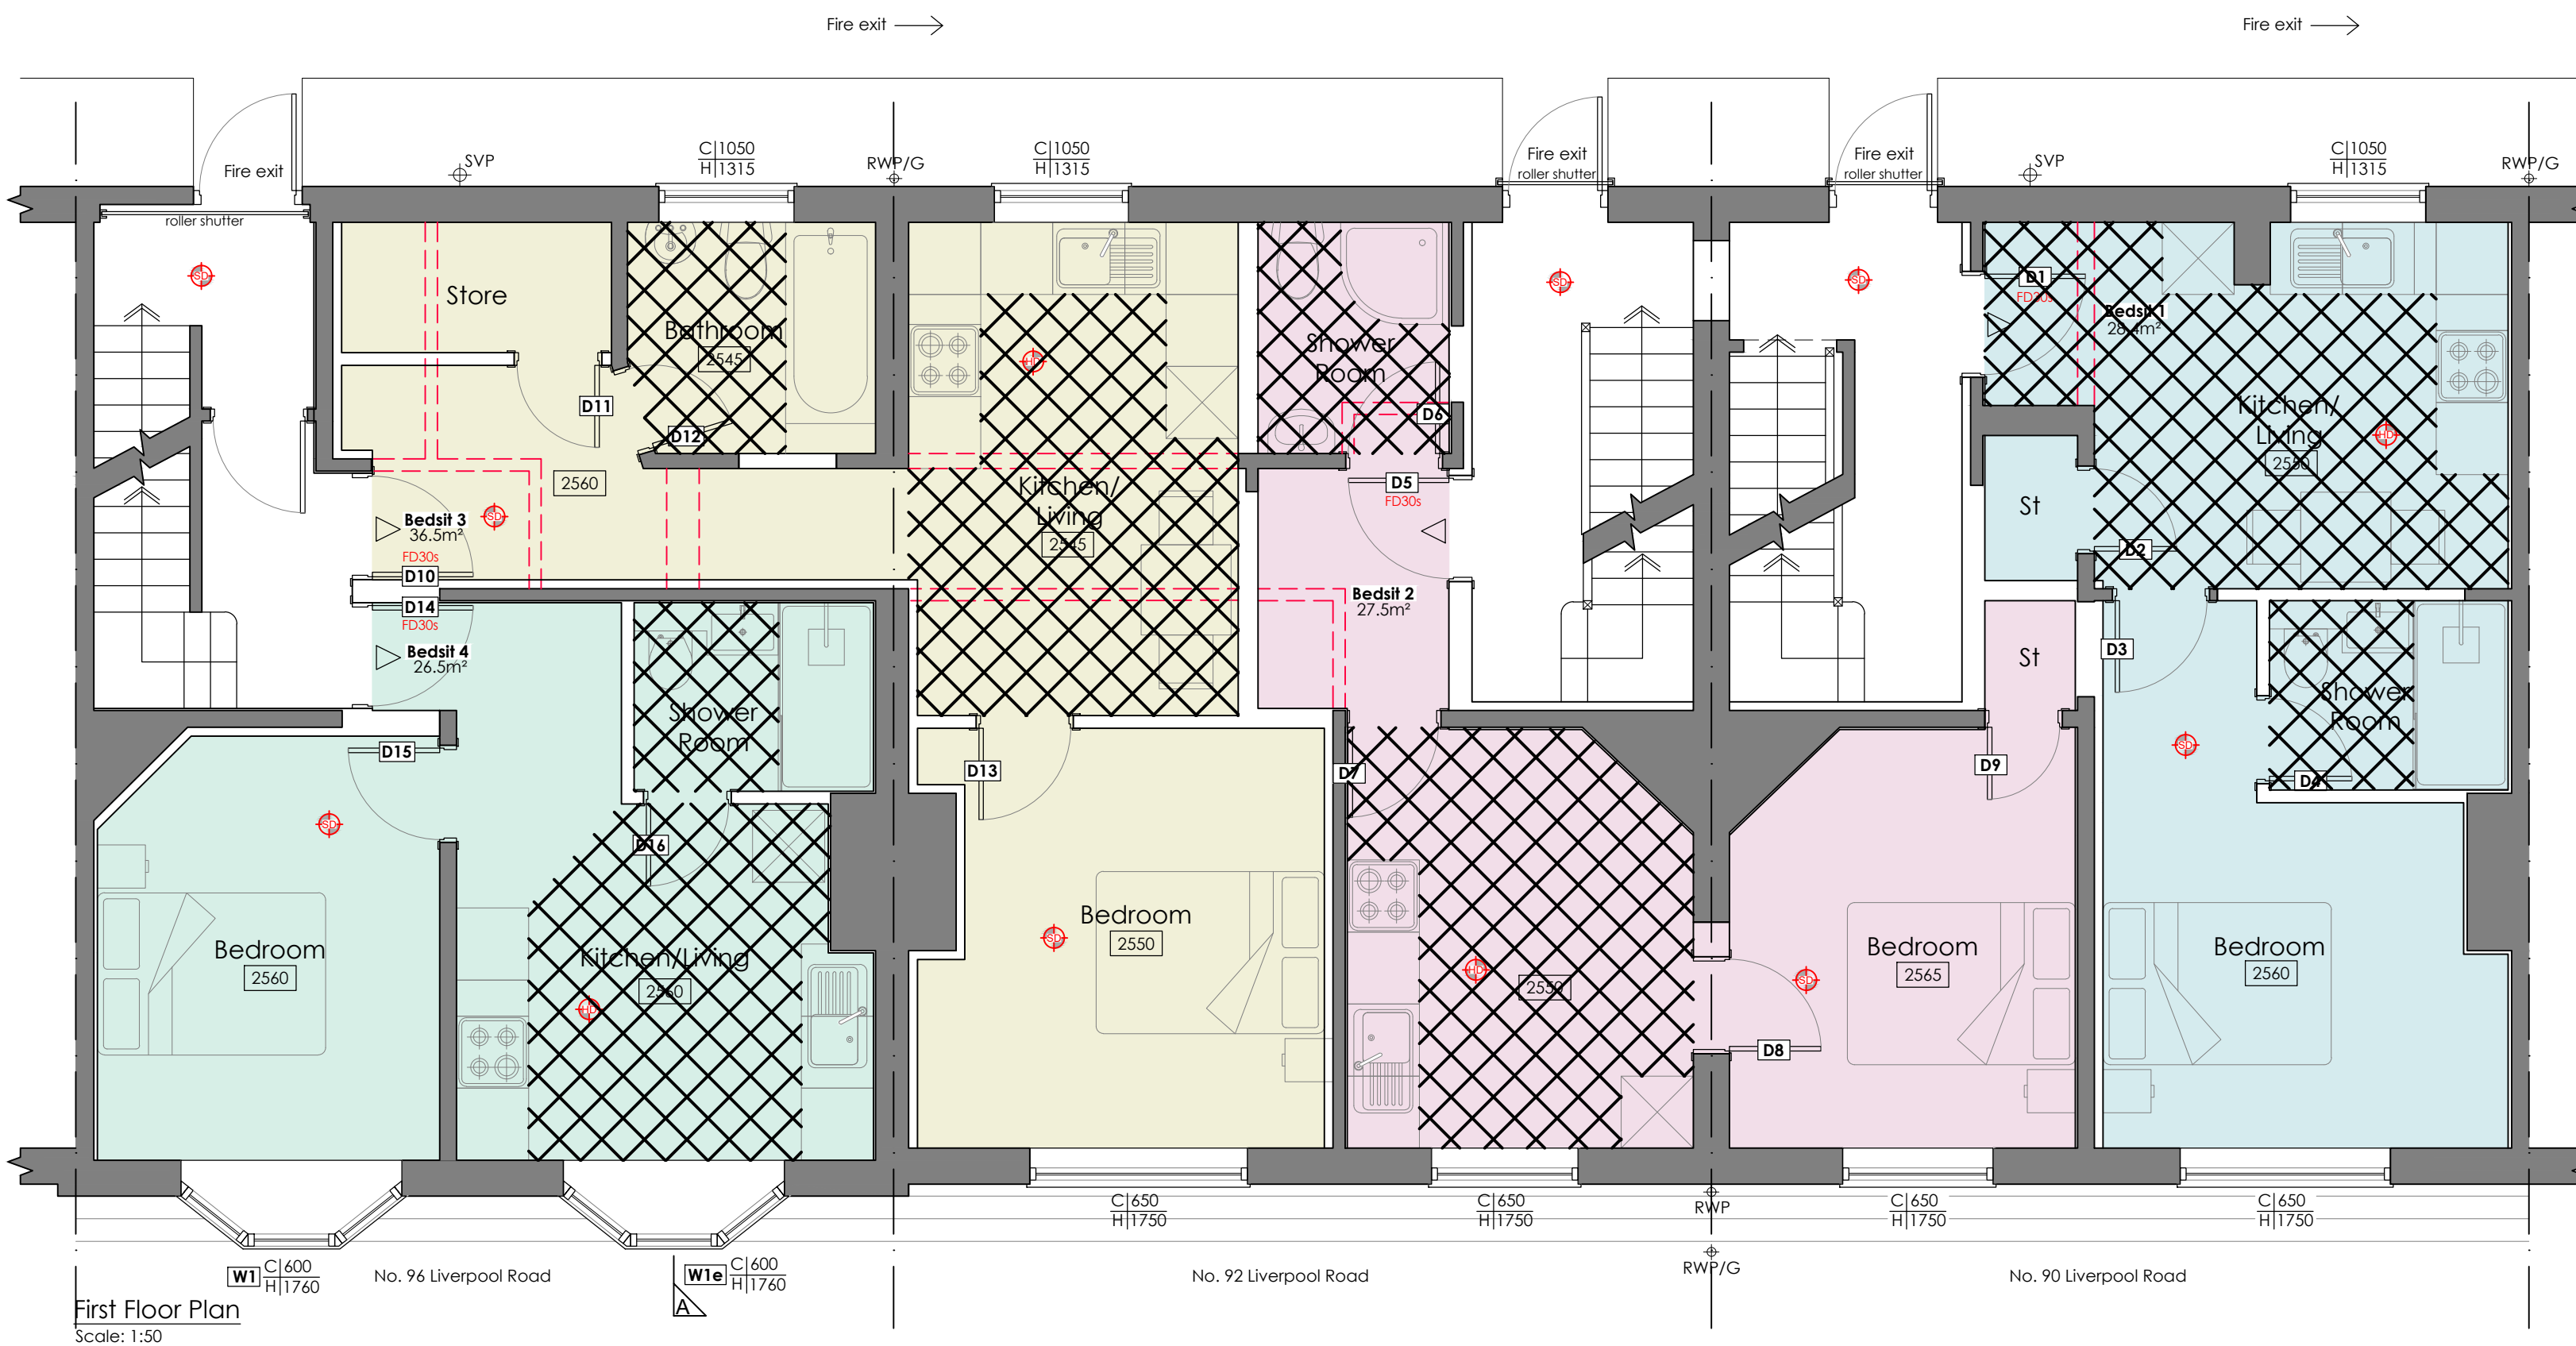


Schedule of Accommodation			
Bedsit 1	28.4m²	1 Person	
Bedsit 2	27.5m²	1 Person	
Bedsit 3	36.5m²	1 Person	
Bedsit 4	26.5m²	1 Person	
Bedsit 5	39m²	1 Person	
Bedsit 6	39m²	1 Person	
Bedsit 7	42m²	1 Person	

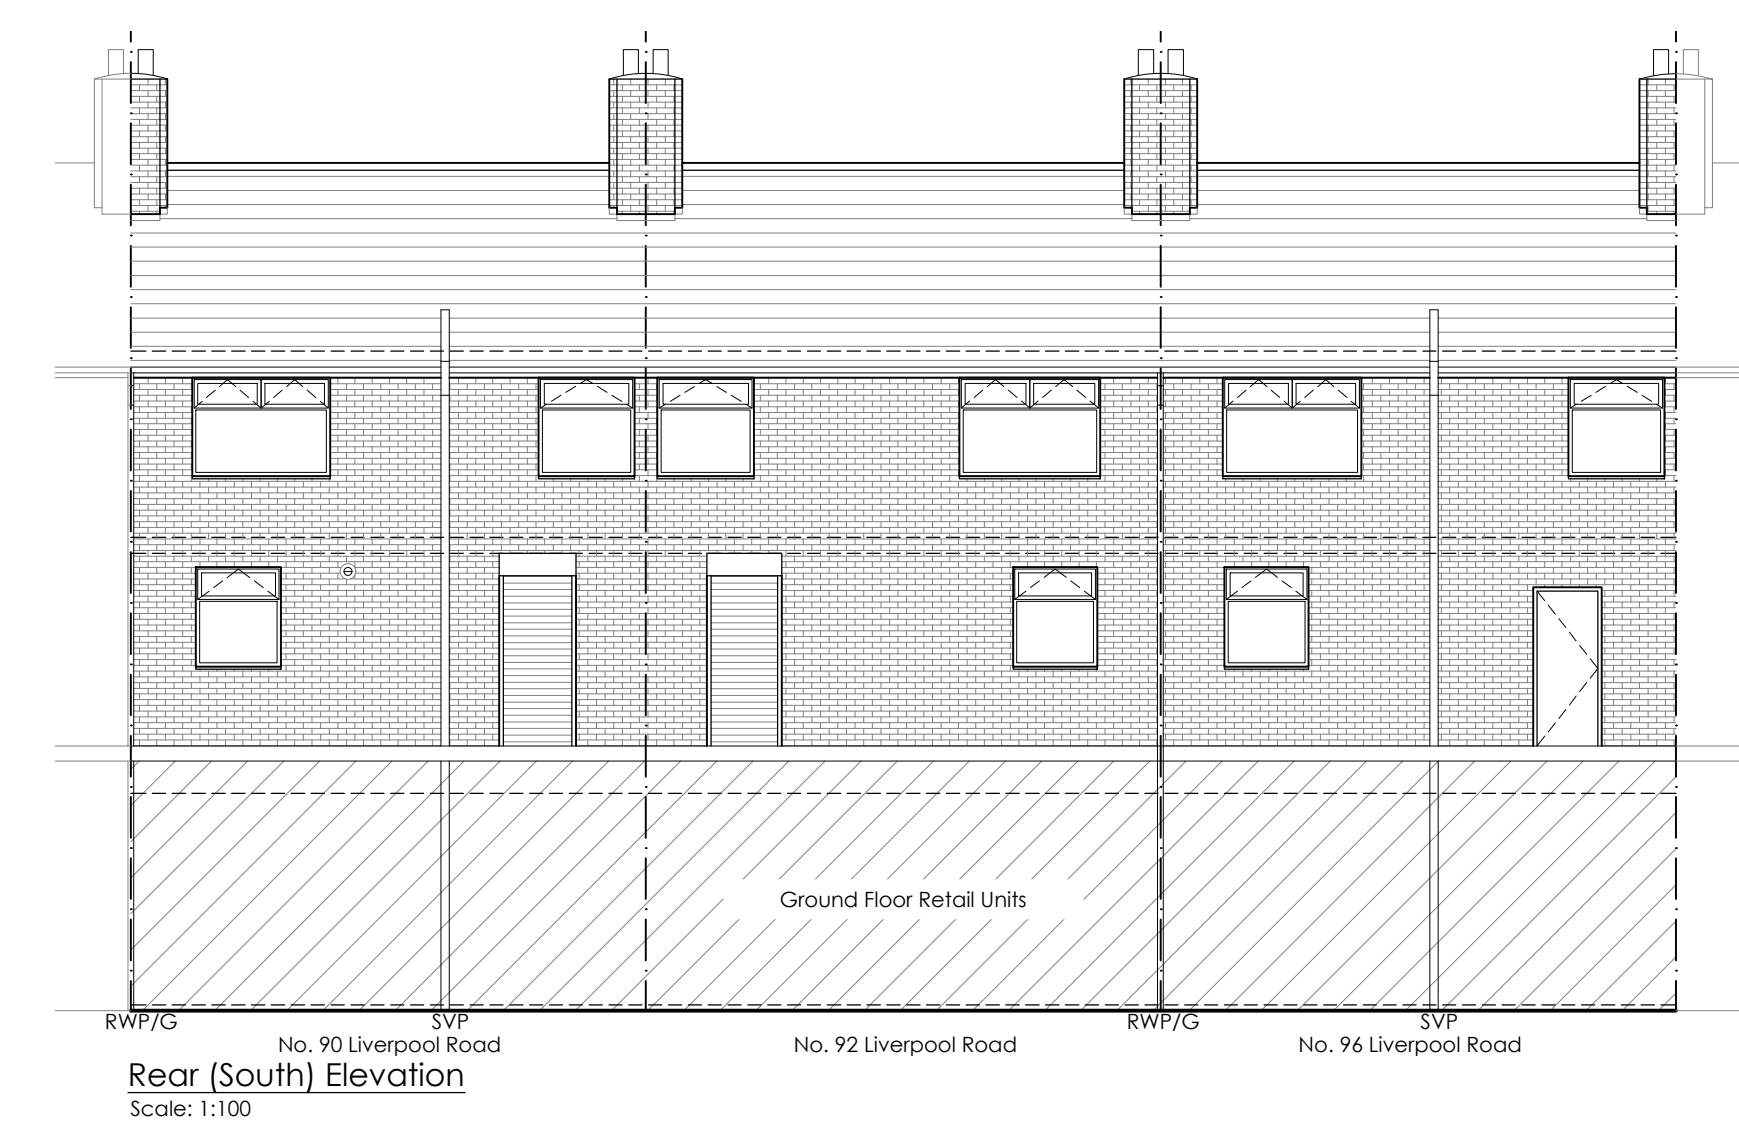

Rev.	Notes.	Date.	By.
A	Added yard to boundary	04.08.2022	TH

This drawing is the property of WhiteleyEaves Ltd. and the copyright is reserved. Therefore this drawing is not to be copied or disclosed by any unauthorised persons without the prior consent of WhiteleyEaves Ltd.

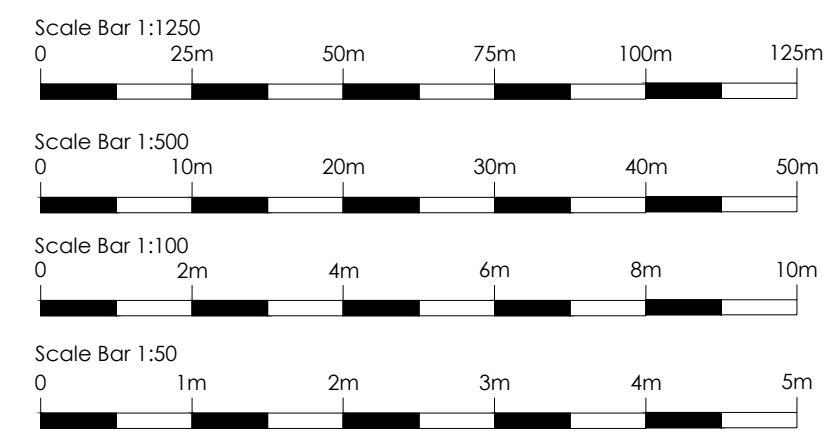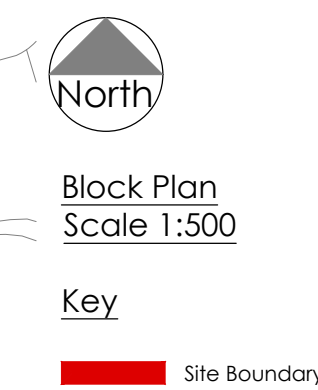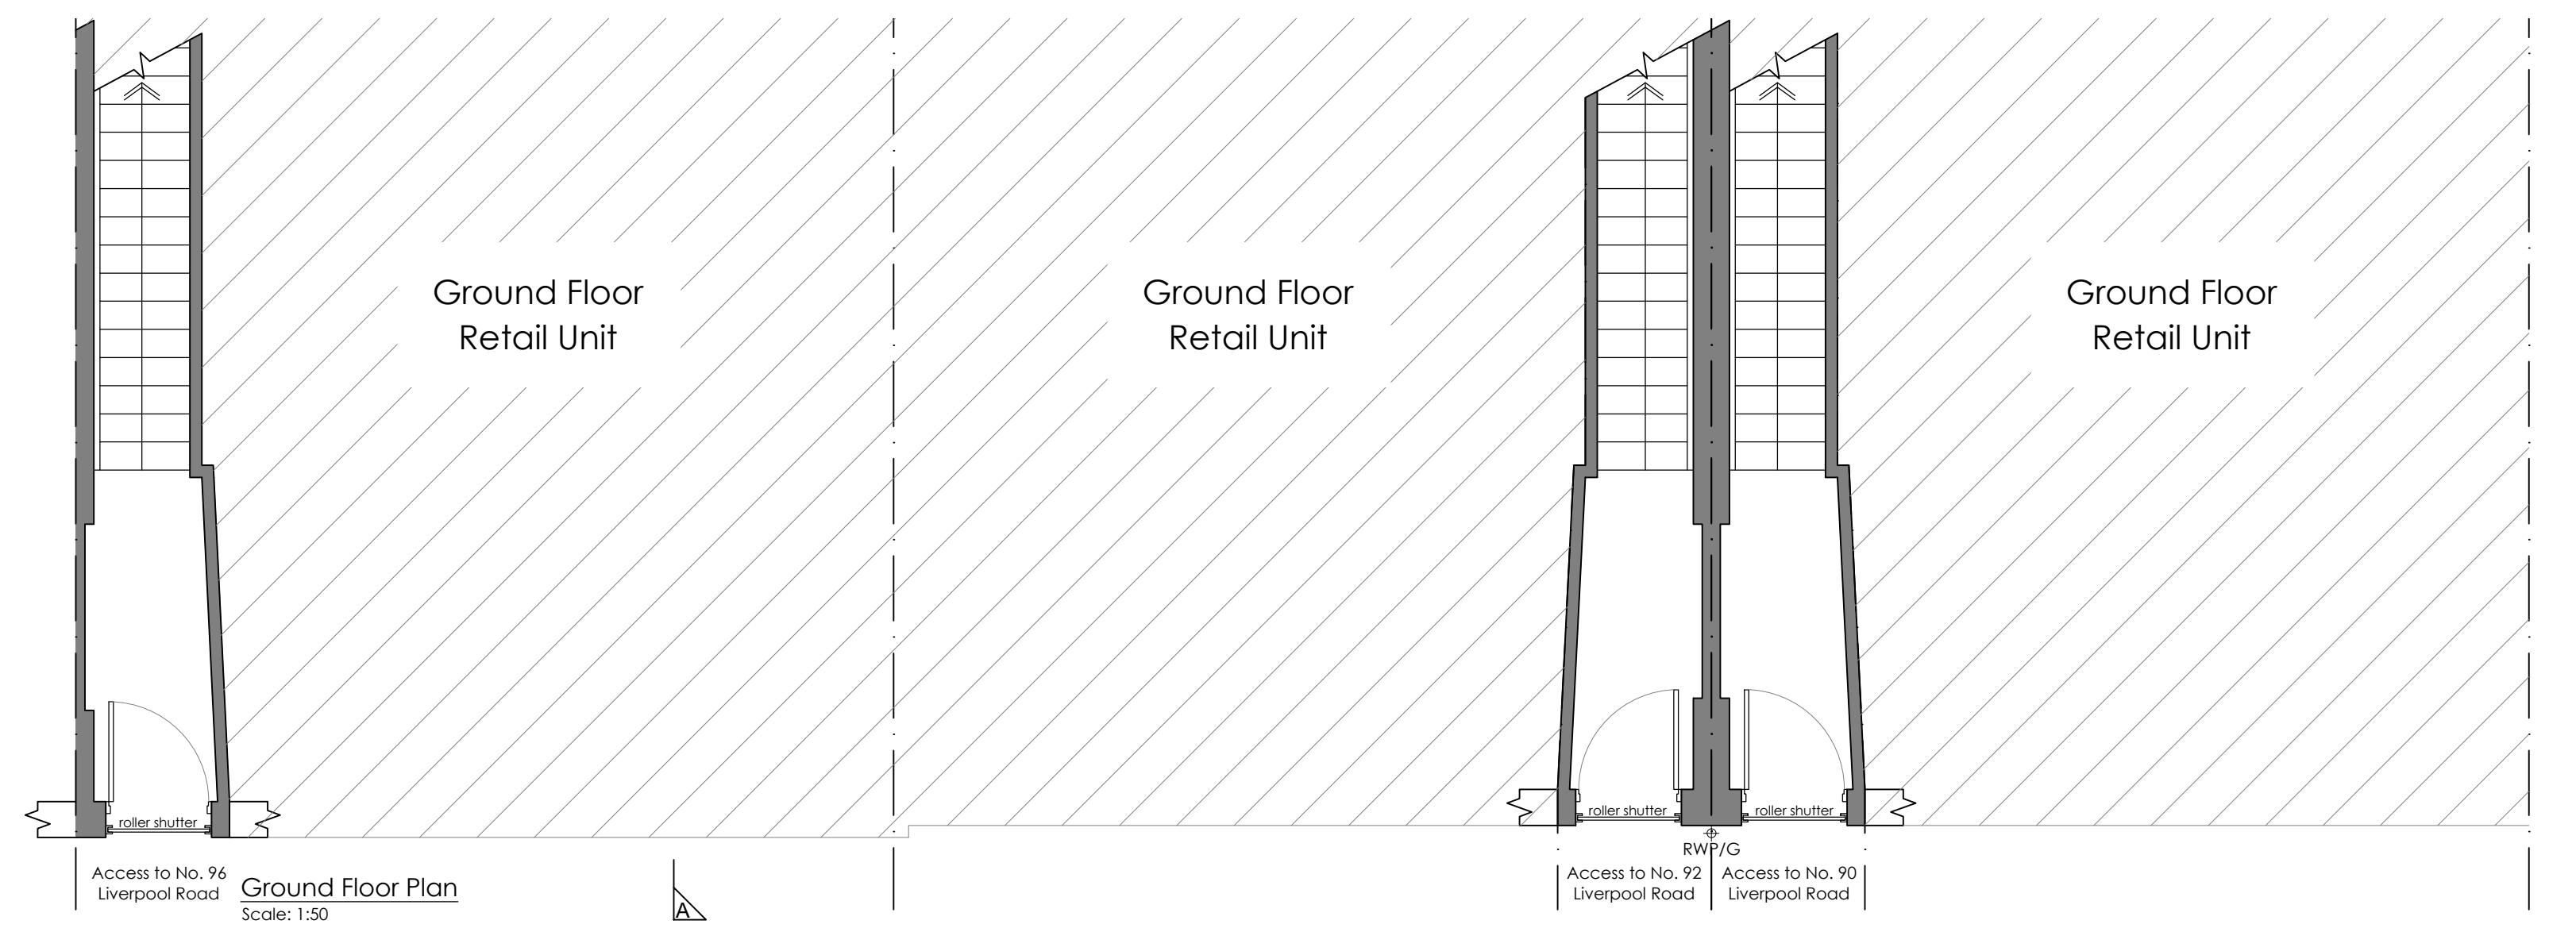

WHITELEYEAVES

PROPERTY & CONSTRUCTION CONSULTANTS

Hollinwood Business Centre, Albert Street, Oldham, OL8 3QL
T 0161 393 8417
E info@whiteleyeaves.co.uk
W www.whiteleyeaves.co.uk

CLIENT

ForHousing

JOB NUMBER

328

DATE

02.03.2022

DRAWING NAME

PROPOSED PLANS & ELEVATIONS

SCALE DRAWN: 1:50/ 1:100/ 1:500/ 1:1250

PAGE SIZE

A1

REVISION

A

DRAWING NUMBER

003

ADDRESS

No.'s 90, 92 & 96 Liverpool Road
Hyton
Liverpool
L34 3RF

NOTES

.....

DRAWN BY:

TH

CHECKED BY:

.....