


1:2500 @ A3

KEY

- Proposed site location
- Hospital boundary

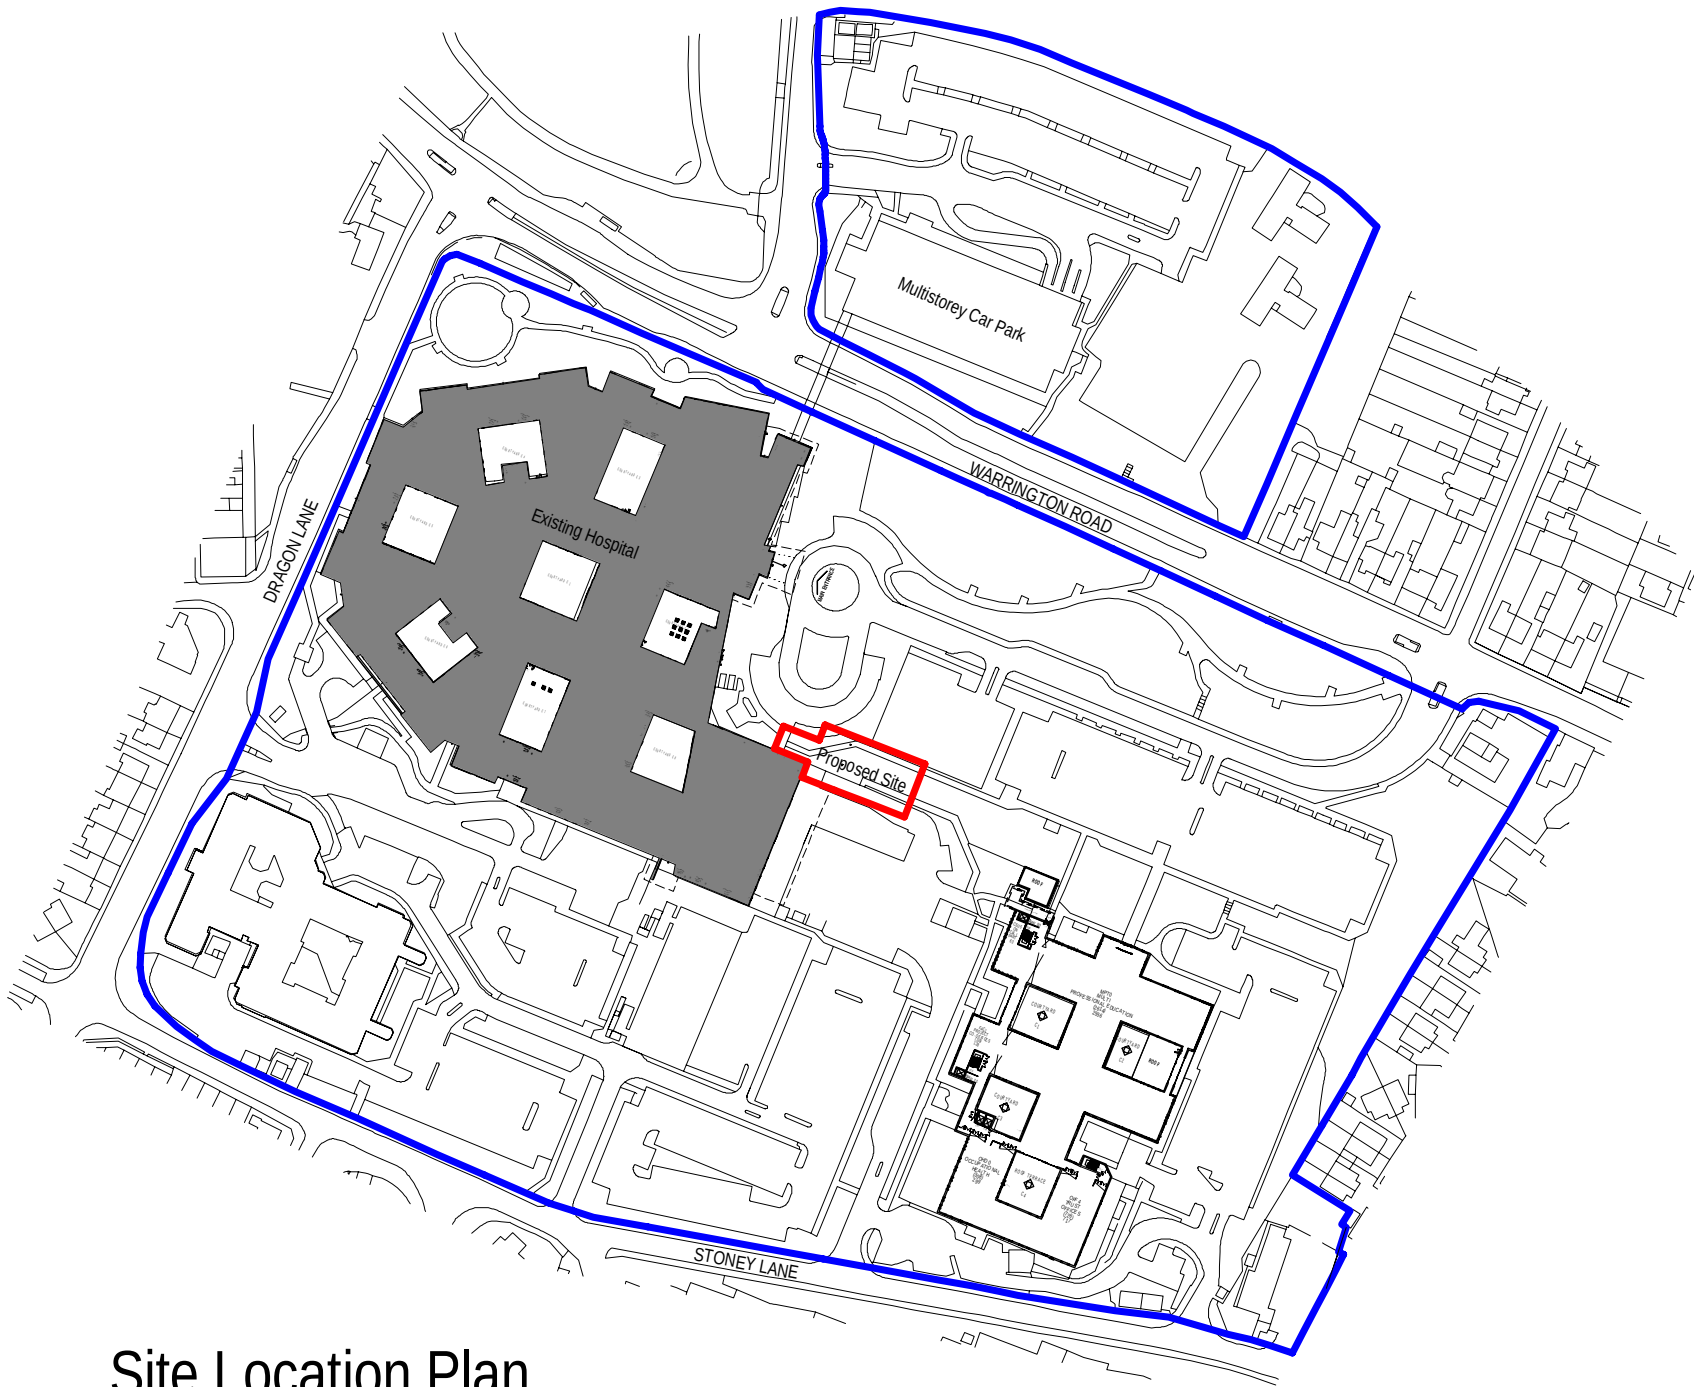

Site Location Plan

1 : 2500 @ A3

-	First issue. For Information	21/09/22	ET	TM
PRELIMINARY				
Revision	Description	Date	Drawn	Checked
Halliday Meecham Architects Limited				
111 Piccadilly Manchester M1 2HY +44 (0)161 661 5566				
4 Devonshire Street London W1W 5DT +44 (0)203 440 5175				
hma@hallidaymeecham.com www.hallidaymeecham.com				
Client:	Vinci			
Project:	Endoscopy Suite Extension			
Phase/Location:	Whiston Hospital, Warrington Rd, Prescott, L35 5DR			
Drawing:	Site Location Plan			
Scale @ A3	Date:	Drawn:	Checked:	Job No.
1:2500	21/09/22	ET	TM	5293
Drawing Ref.	Drawing No.			Revision
	5293-HMA-ES-L0-DR-A-00002			-