

© Copyright: All rights reserved. This drawing must not be reproduced without permission.
Do not scale from this drawing. All dimensions are in millimetres unless otherwise stated.
Any discrepancies should be reported to the Architect.

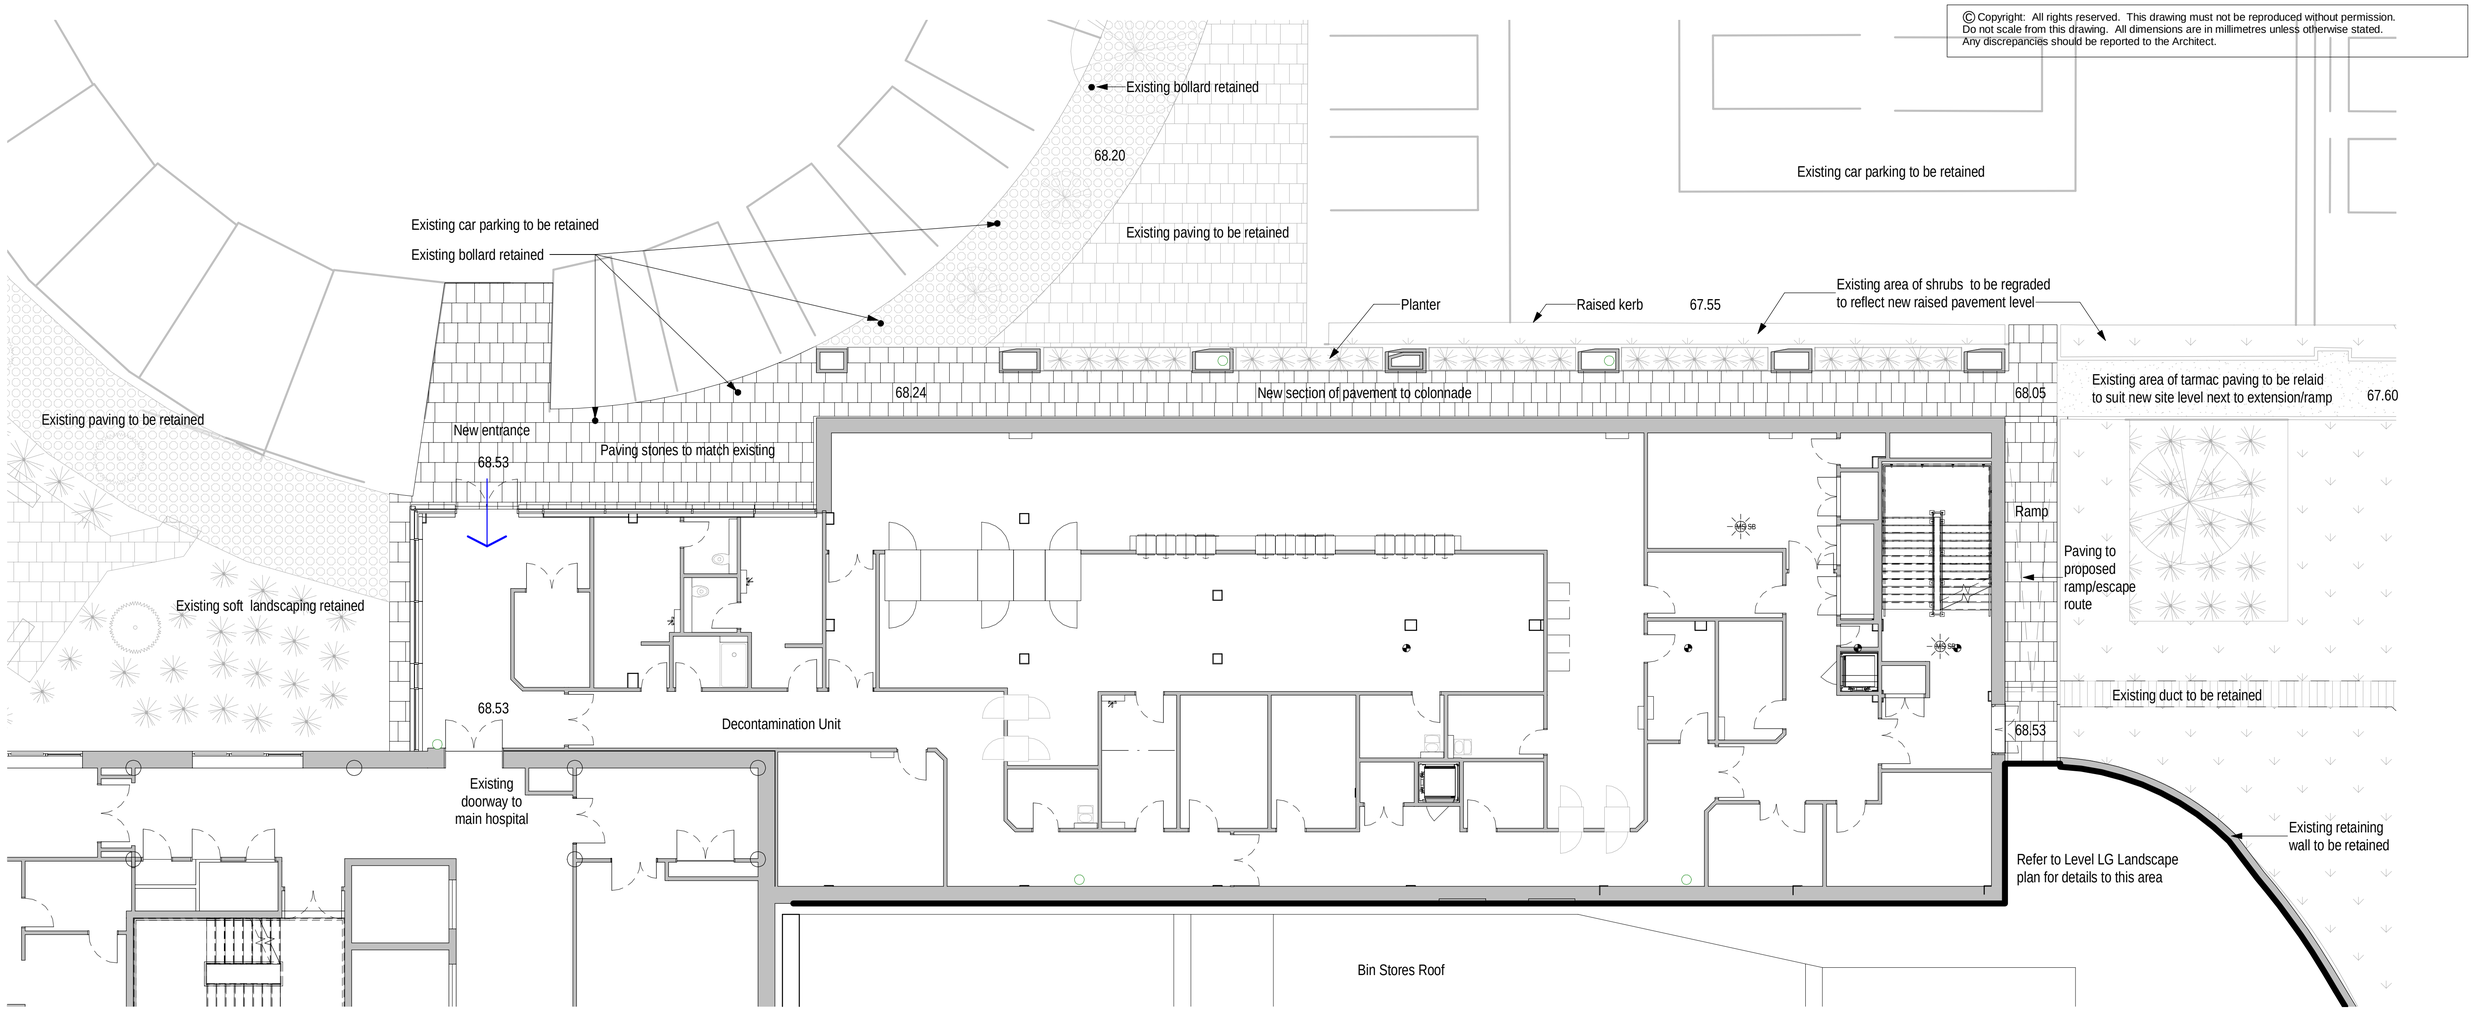


Level 1 Proposed Landscape Plan

1 : 100 @ A1

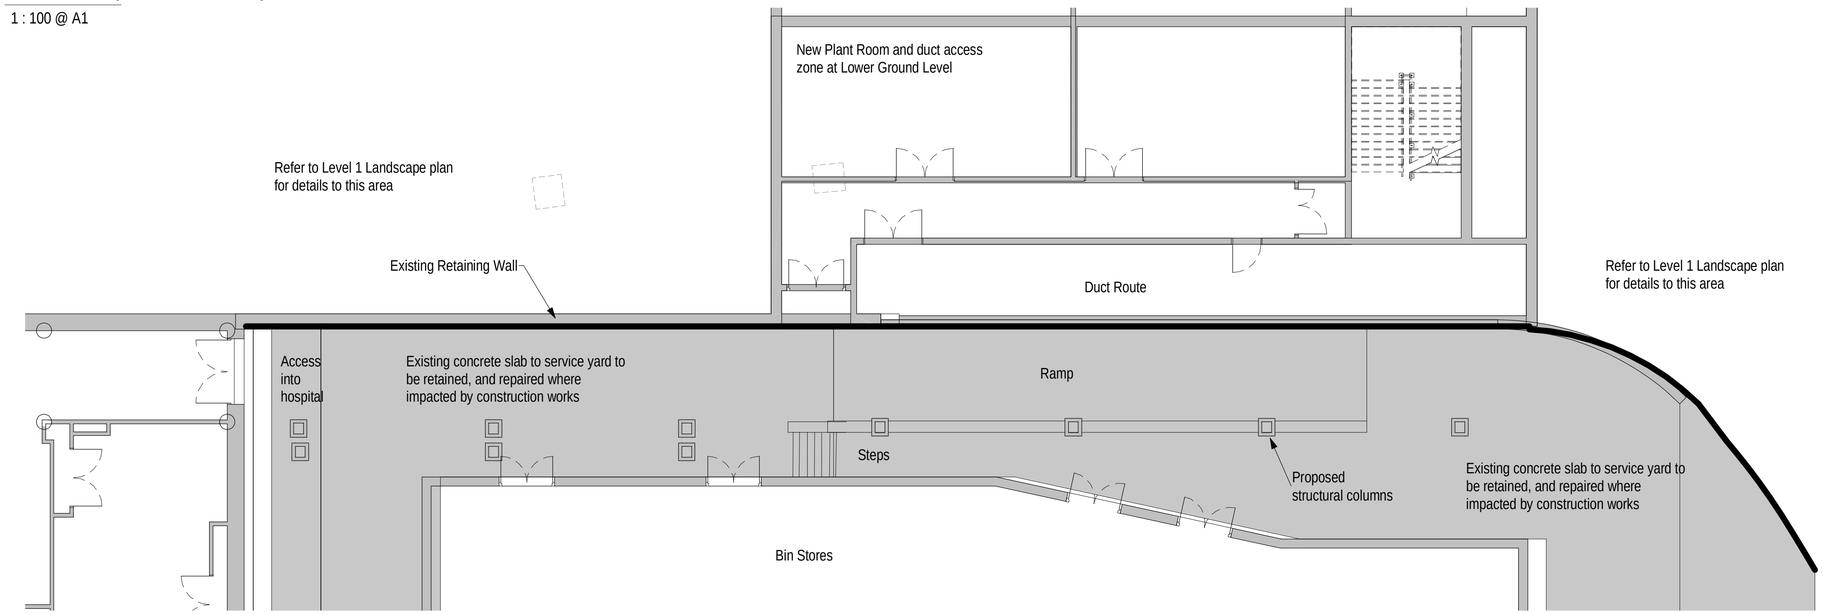

Level LG Proposed Landscape Plan

1 : 100 @ A1

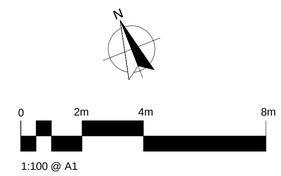

Revision	Description	Date	Drawn	Checked
B	Scale Bar and North Arrow added.	25.04.23	PC	TM
A	Text added	18/10/22	PC	TM

Halliday Meecham Architects Limited

111 Piccadilly Manchester M1 2HY
+44 (0)161 661 5566

4 Devonshire Street London W1W 5DT
+44 (0)203 440 5175

hma@hallidaymeecham.com
www.hallidaymeecham.com

HALLIDAY MEECHAM ARCHITECTS

Client:	Vinci
Project:	Endoscopy Suite Extension
Phase/ Location:	Whiston Hospital, Warrington Rd, Prescot, L35 5DR
Drawing:	Proposed Landscape Plans

Scale @ A1	Scale @ A3	Date:	Drawn:	Checked:	Job No.	Drawing No.
1:100	1:200	09/26/22	ET	TM	5293	00004

Drawing Ref.	Revision
5293-HMA-ES-L1-DR-A-00004	B