



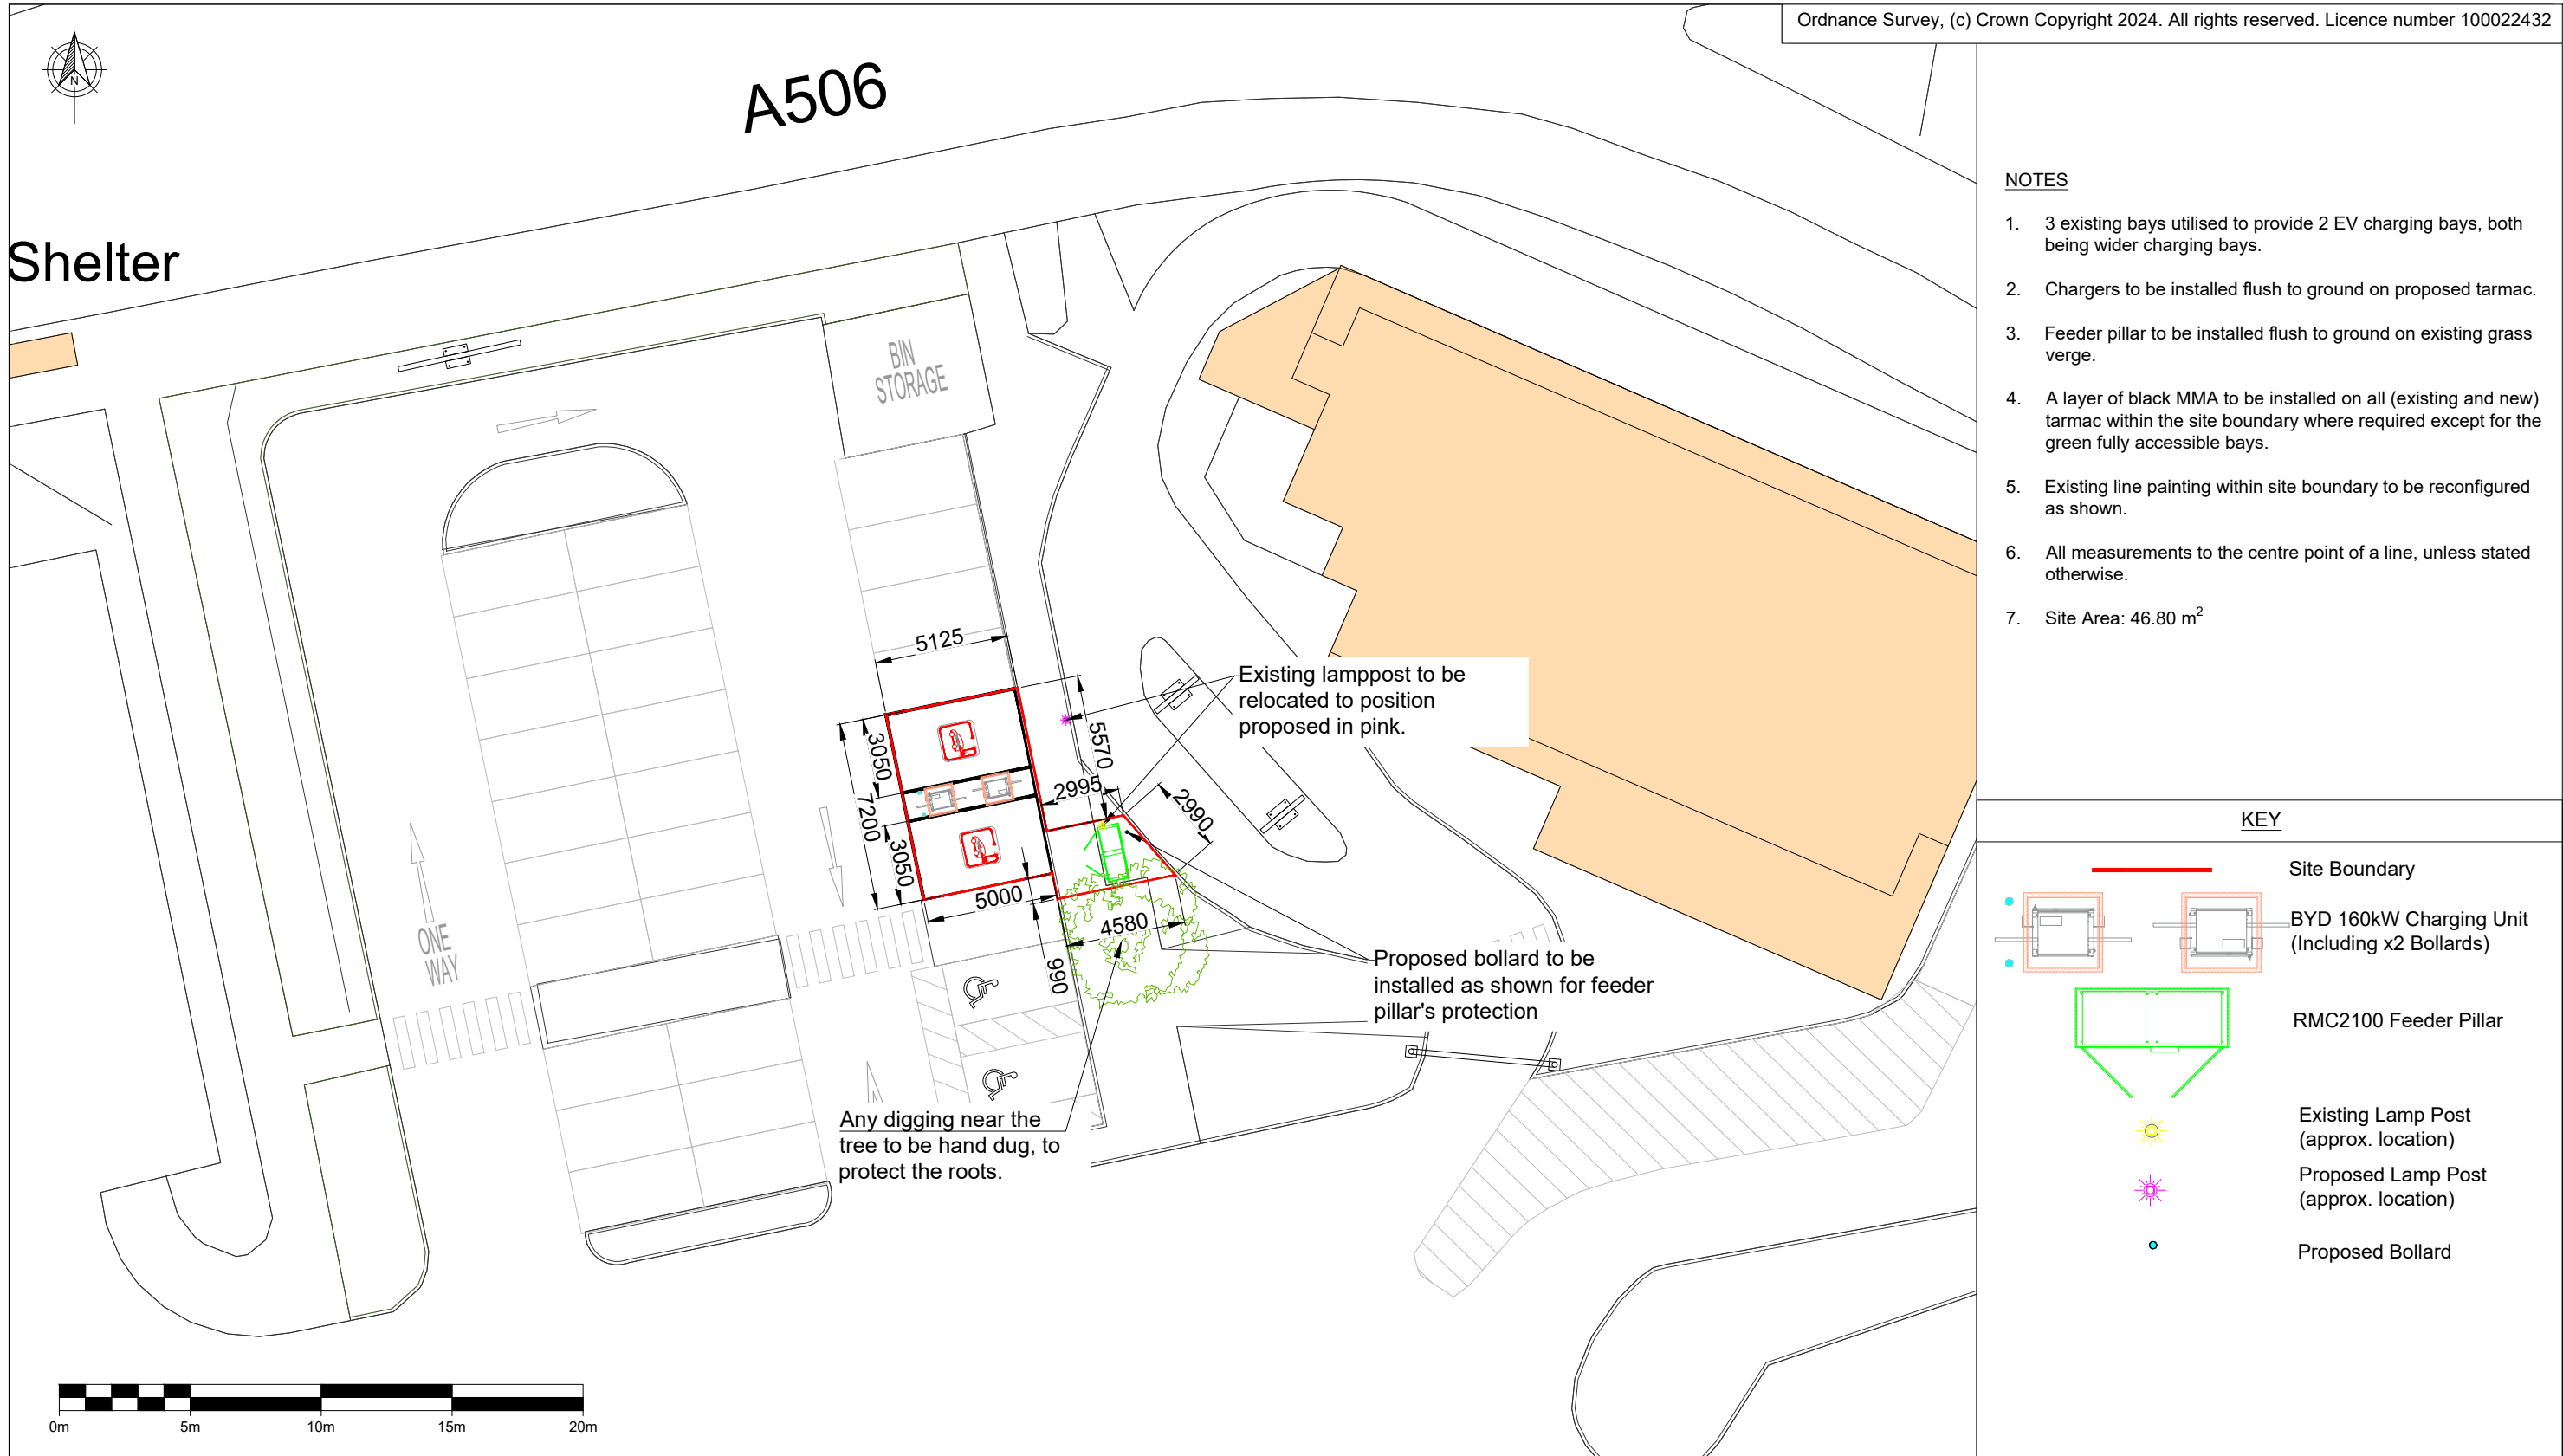

NOTES

- 3 existing bays utilised to provide 2 EV charging bays, both being wider charging bays.
- Chargers to be installed flush to ground on proposed tarmac.
- Feeder pillar to be installed flush to ground on existing grass verge.
- A layer of black MMA to be installed on all (existing and new) tarmac within the site boundary where required except for the green fully accessible bays.
- Existing line painting within site boundary to be reconfigured as shown.
- All measurements to the centre point of a line, unless stated otherwise.
- Site Area: 46.80 m²

KEY

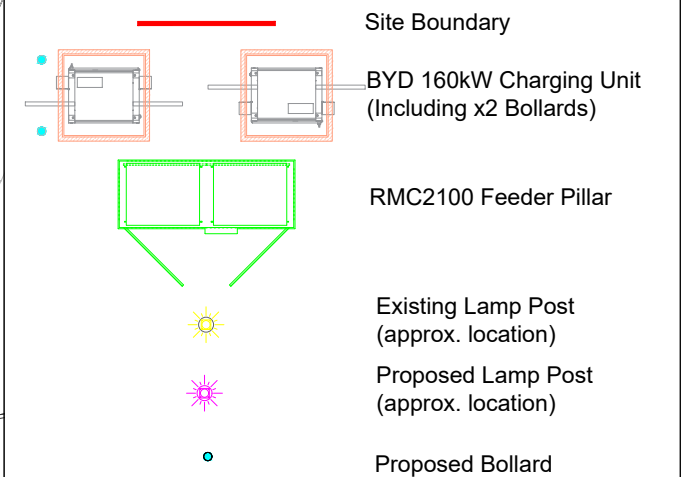

COMMENTS		REV.	DESCRIPTION	REV. BY	APP.	DATE	ADDRESS	PROJECT NAME	 InstaVolt Ltd, 6 Cedarwood, Crockford Lane, Chineham Park, Hampshire, RG24 8WD © InstaVolt Ltd. 2020	REV. B
		A	Issued for comment	JM	RK	11/05/23	County Road, Kirkby, Liverpool, L32 1TS	MCDONALDS - KIRKBY COUNTY ROAD HALL LANE (1022)		
		B	Mapping, site boundary and equipment blocks updated	DU	SF	31/05/24		DRAWING TITLE		
								PLANNING SITE LAYOUT		
								DRAWING NO.		
SCALE (@A3) 1:250		DRAWN BY JM						10376 - 0597_01-PL		