




7 PARK ROAD

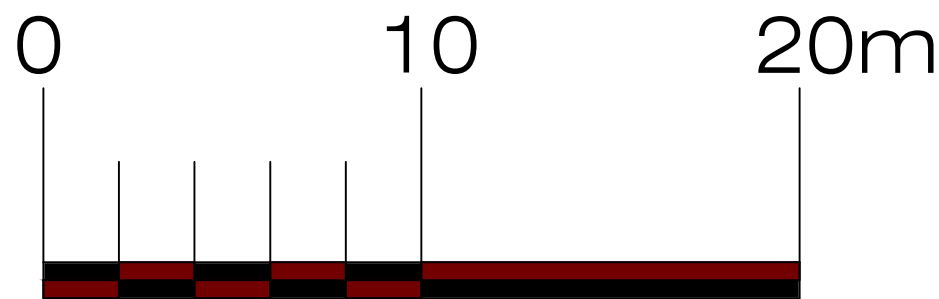


Proposed Site Layout 1:200

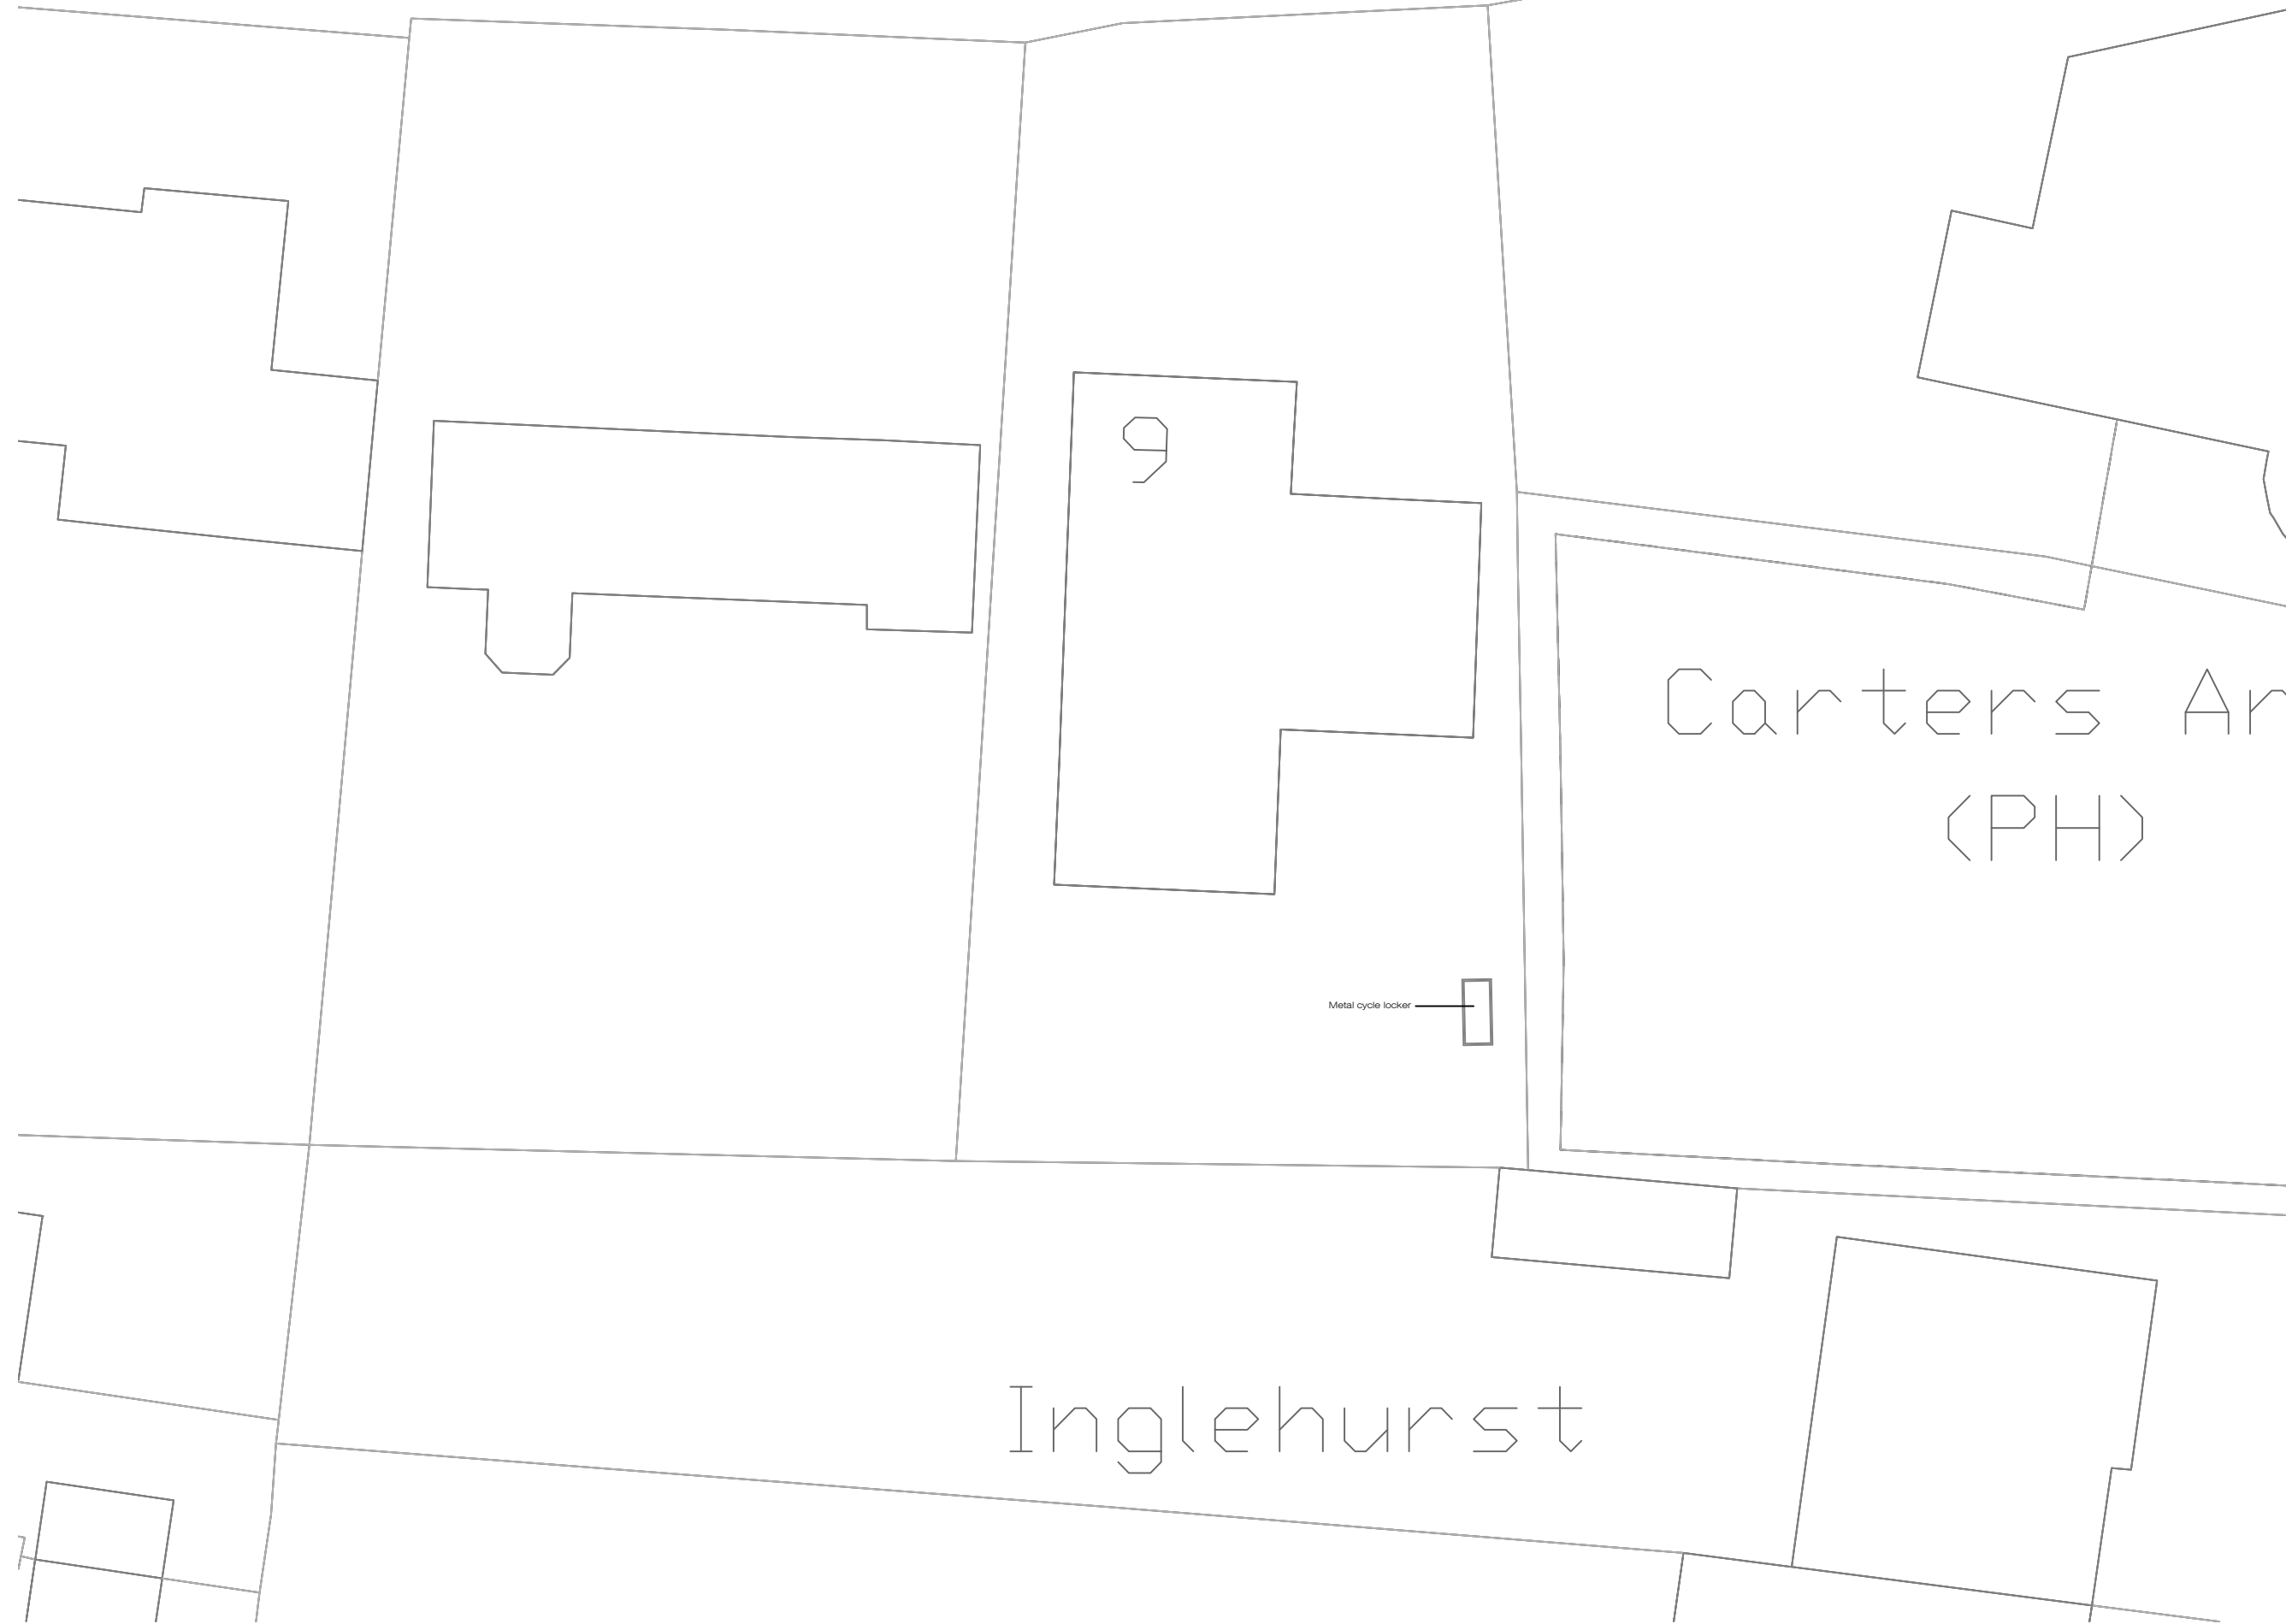

Site Location Plan 1:1250

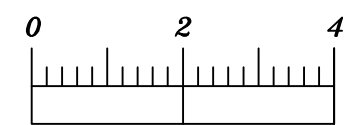

Scale Bar (m)

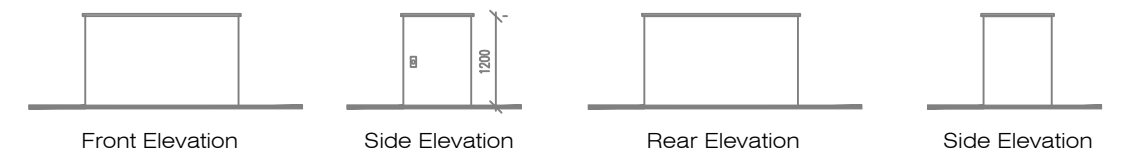

Cycle Locker Elevations 1:100



© Crown Copyright and
database rights 2022 OS
100047474

Address
9 Northpark Road, L32

Drawing title
Site Location Plans

Chkd	Appvd	date	scale 1:1250/1:200/100	© A2
DRAWING No. 003				rev