

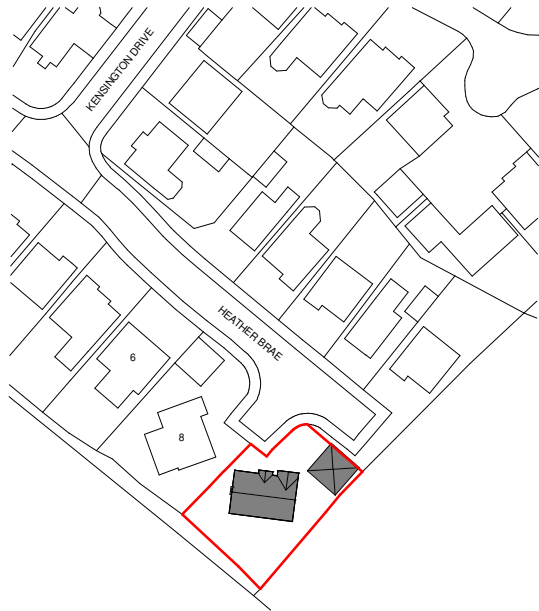


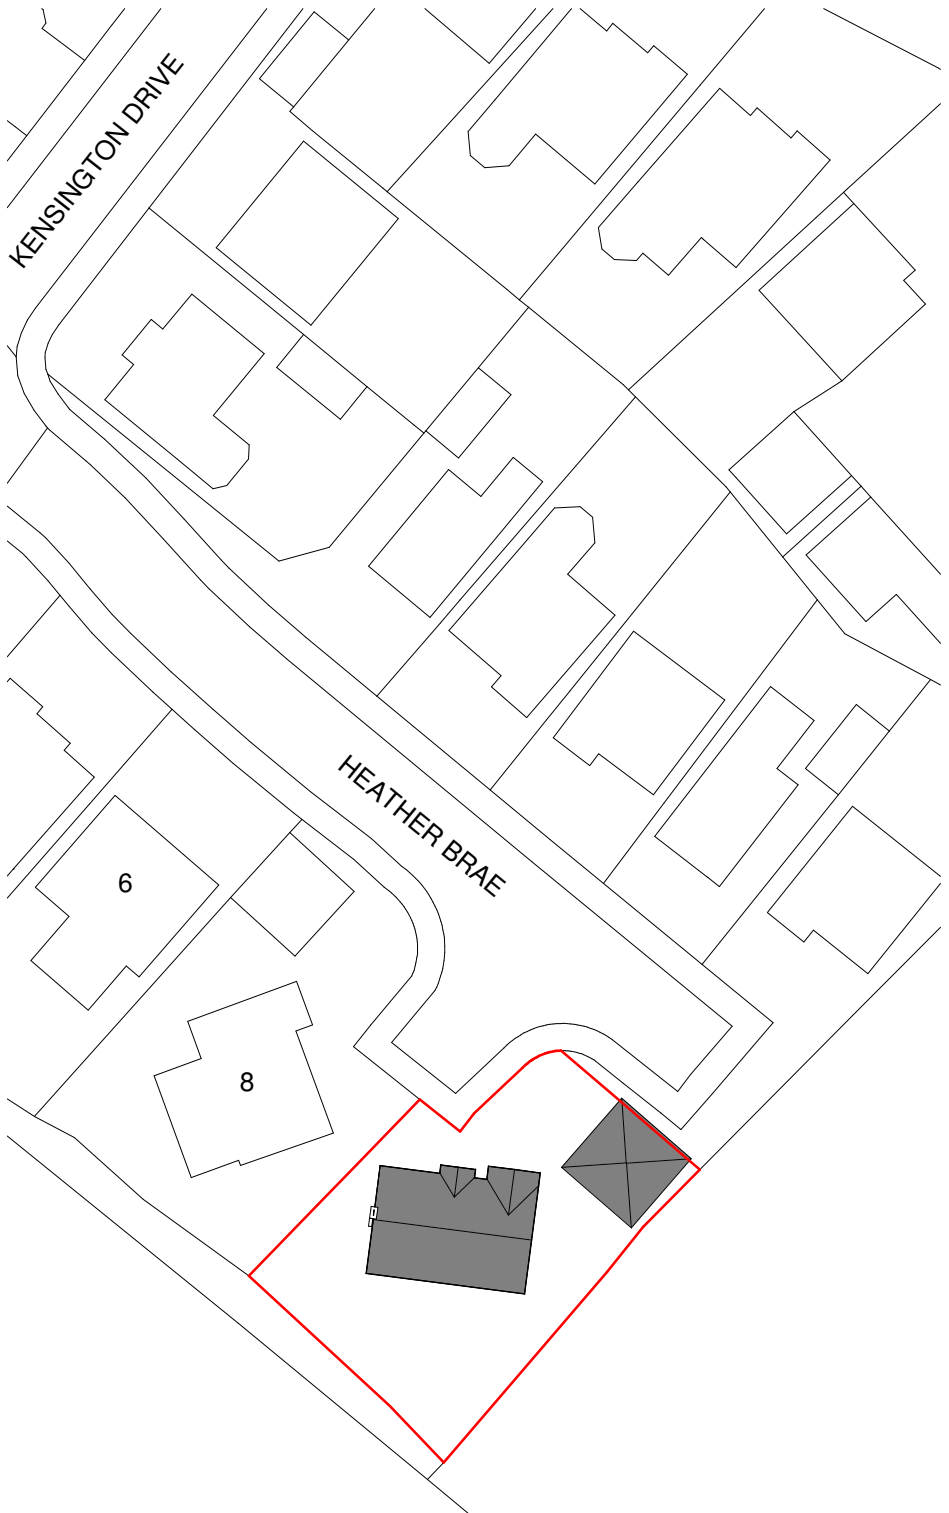

1


Site - Location Plan 1 : 1250

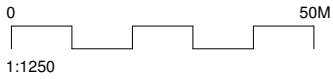

2

Site Plan 1 : 500

N

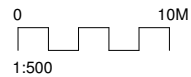

 Site Boundary

REV.	DATE	COMMENT
------	------	---------



The House Architect

1 St Andrews Drive, Liverpool, L23 7UX
e: lynn@thehousearchitect.co.uk
w: www.thehousearchitect.co.uk

PROJECT:
10 Heather Brae, L34 1PT

DRAWING:
Site Location Plan

DRAWING N°:
P-001

REV:	SCALE:	SHEET:	DATE:
	As indicated	A4	07.12.21

This drawing (or part thereof) may not be copied, transmitted or disclosed to any third party or unauthorised person without the prior written permission of The House Architect.
This drawing is to be read in conjunction with all other relevant drawings prepared by consultants and sub-contractors. Do not scale from this drawing. Work only to printed dimensions and all dimensions to be checked on site. Report any discrepancies to the Architect or representatives thereof.