






1 Existing Front Site Elevation
1 : 200

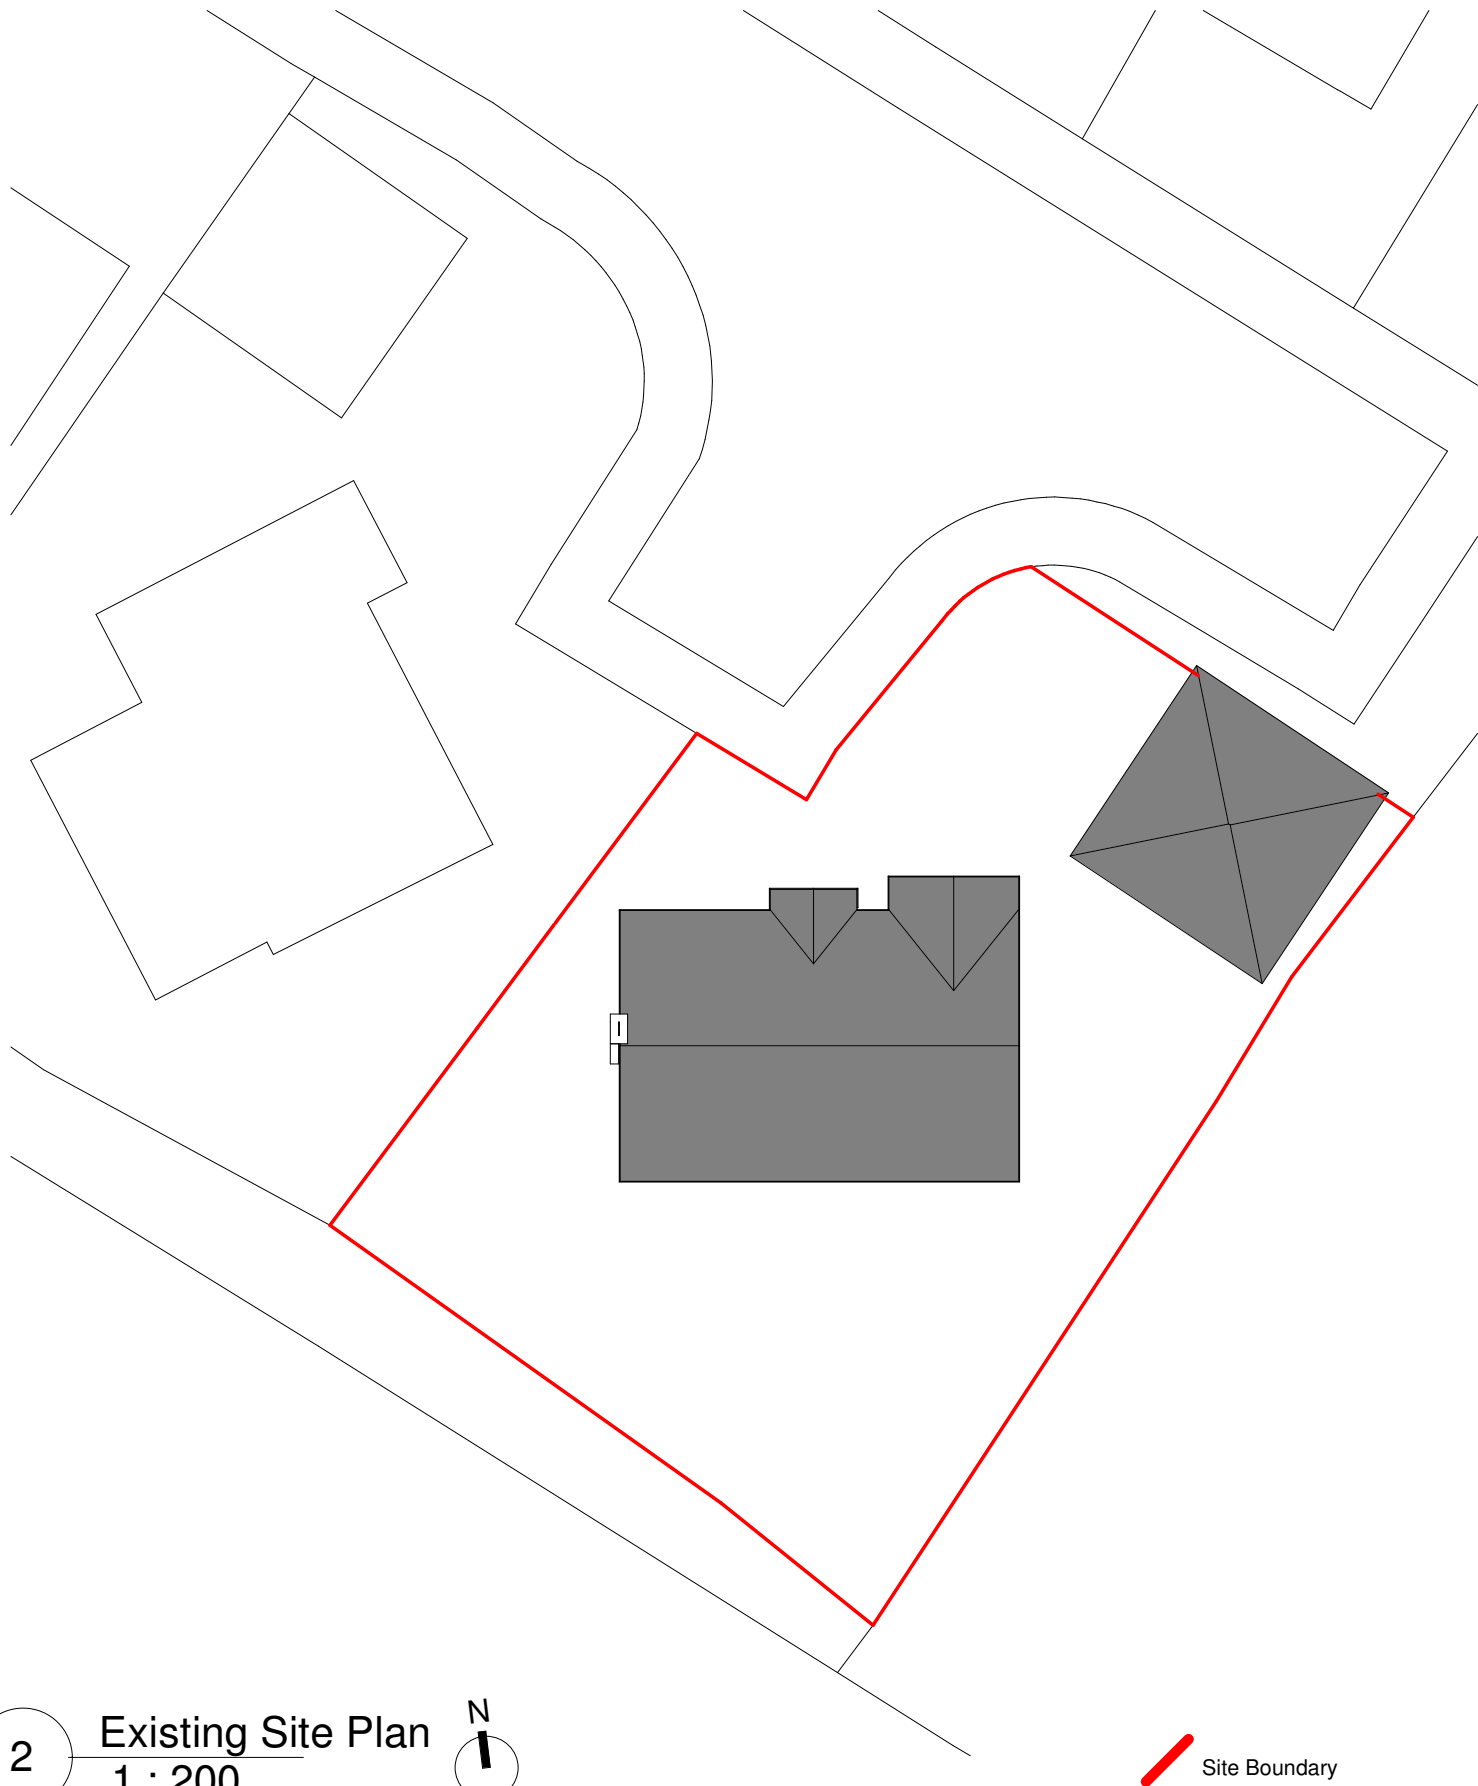


2 Existing Site Plan
1 : 200




3 Existing Rear Site Elevation
1 : 200

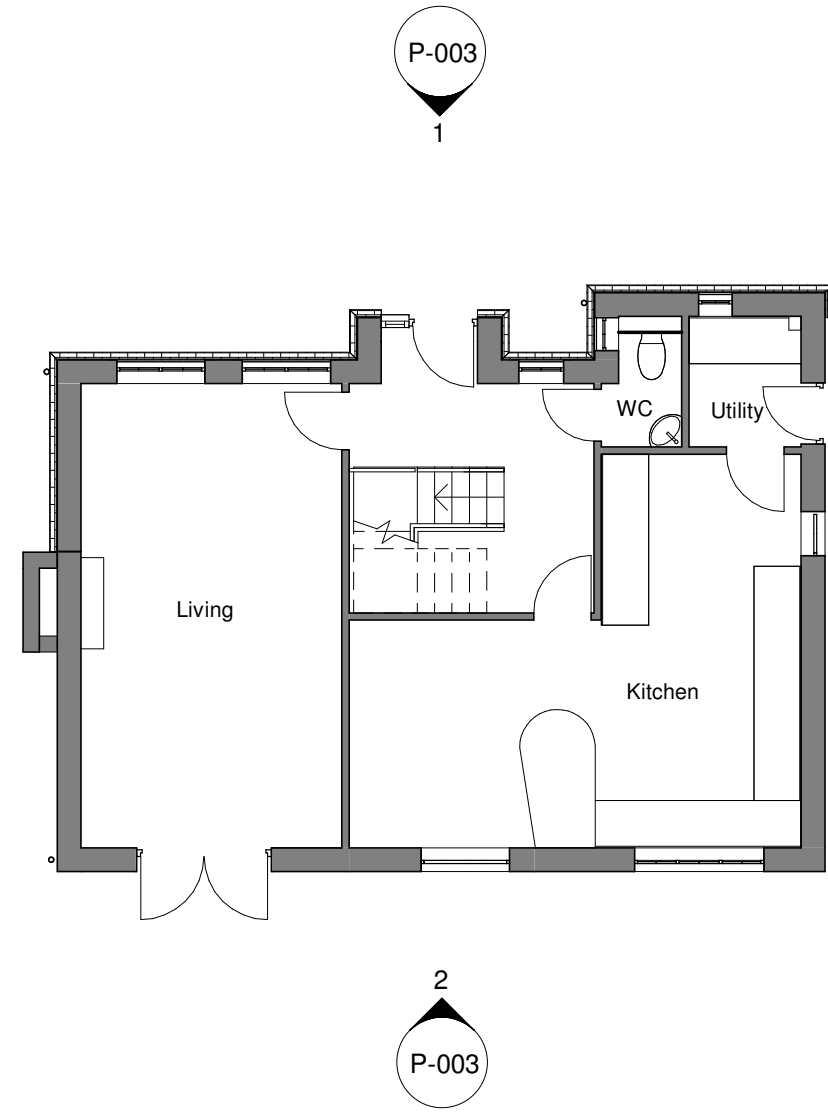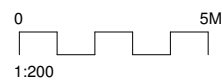


4 Existing Ground Floor
1 : 100

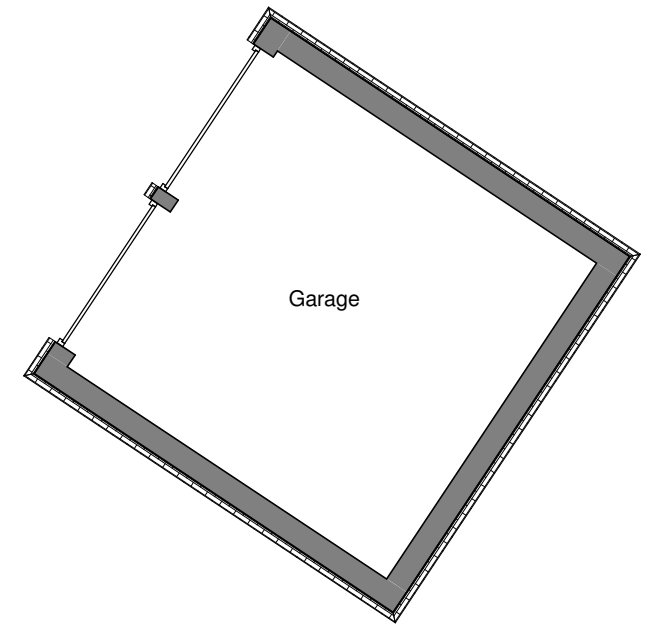

4 P-003

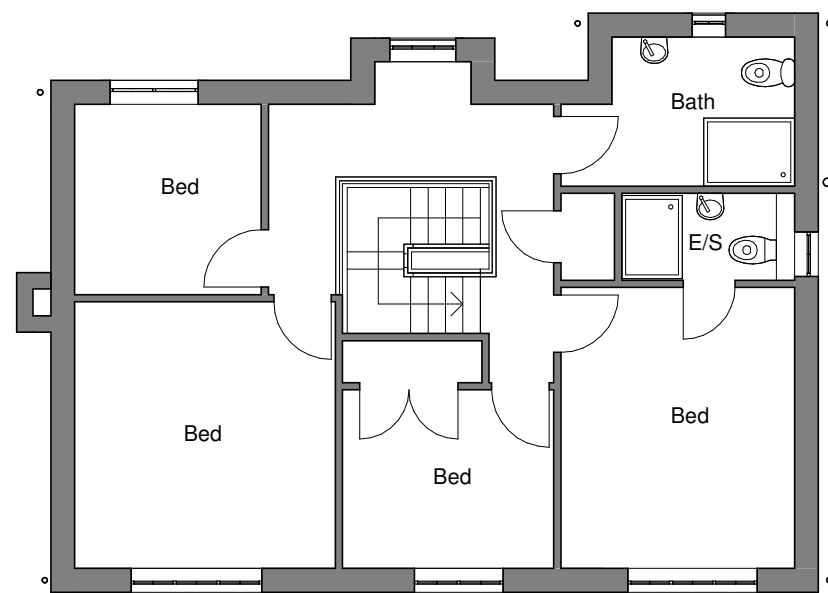

5 Existing First Floor
1 : 100

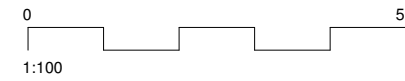

REV.	DATE	COMMENT
------	------	---------



PROJECT:
10 Heather Brae, L34 1PT

DRAWING: Existing Plans
DRAWING N°: P-002

REV.	SCALE:	SHEET:	DATE:
As indicated	A2		07.12.21

This drawing (or part thereof) may not be copied, transmitted or disclosed to any third party or unauthorized person without the prior written permission of The House Architect.
This drawing is to be read in conjunction with all other relevant drawings prepared by consultants and sub-contractors. Do not scale from this drawing. Work only to printed dimensions and all dimensions to be checked on site. Report any discrepancies to the Architect or representatives thereof.