



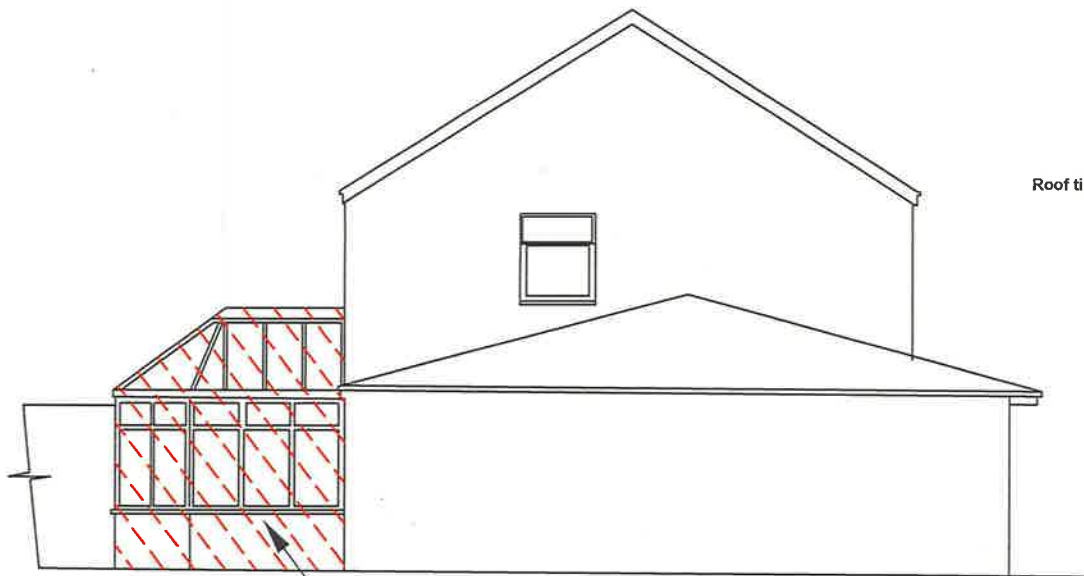

Existing single storey conservatory
to be demolished.

Existing Western Side Elevation

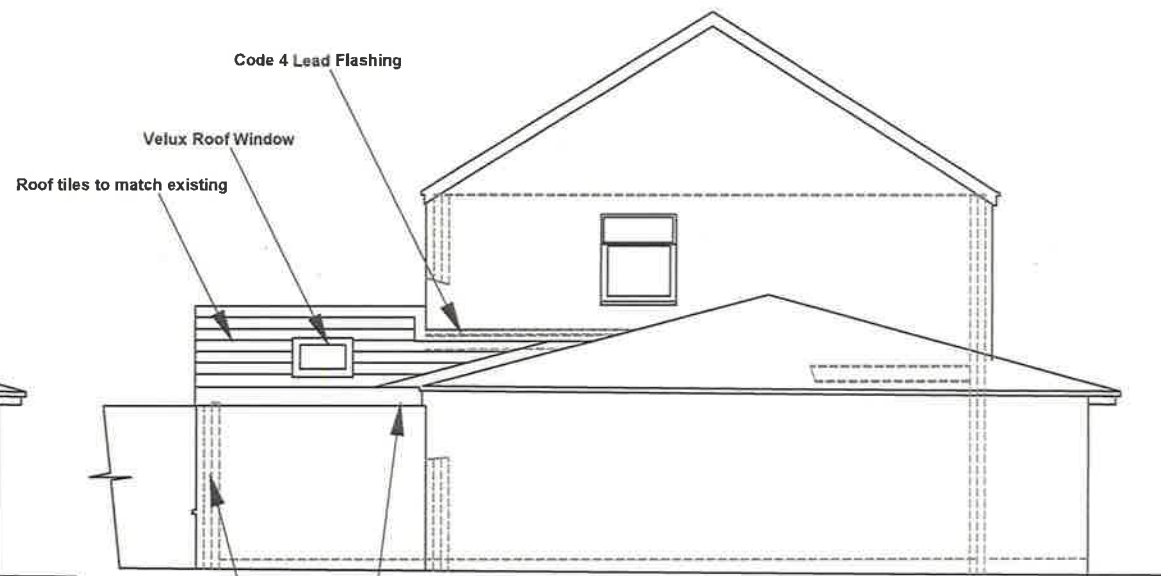

Smooth white render to be applied
to all new exterior wall faces.

Proposed new fascia to
match existing.

Proposed Western Side Elevation



Scale Bar (M)

SITE: 41 Malvern Close Liverpool L32 2BS		STATUS:	
CLIENT: MS J HIGHTON	JOB NO:	REVISION: A	
JOB TITLE: PROPOSED REAR SINGLE STOREY EXTENSION	DRG NO: 41 MELVIN-006		
DRAWING TITLE: EXISTING AND PROPOSED WESTERN SIDE ELEVATIONS	SCALE: 1:100 - A4	DRAWN: GF	DATE: 27/06/2024