


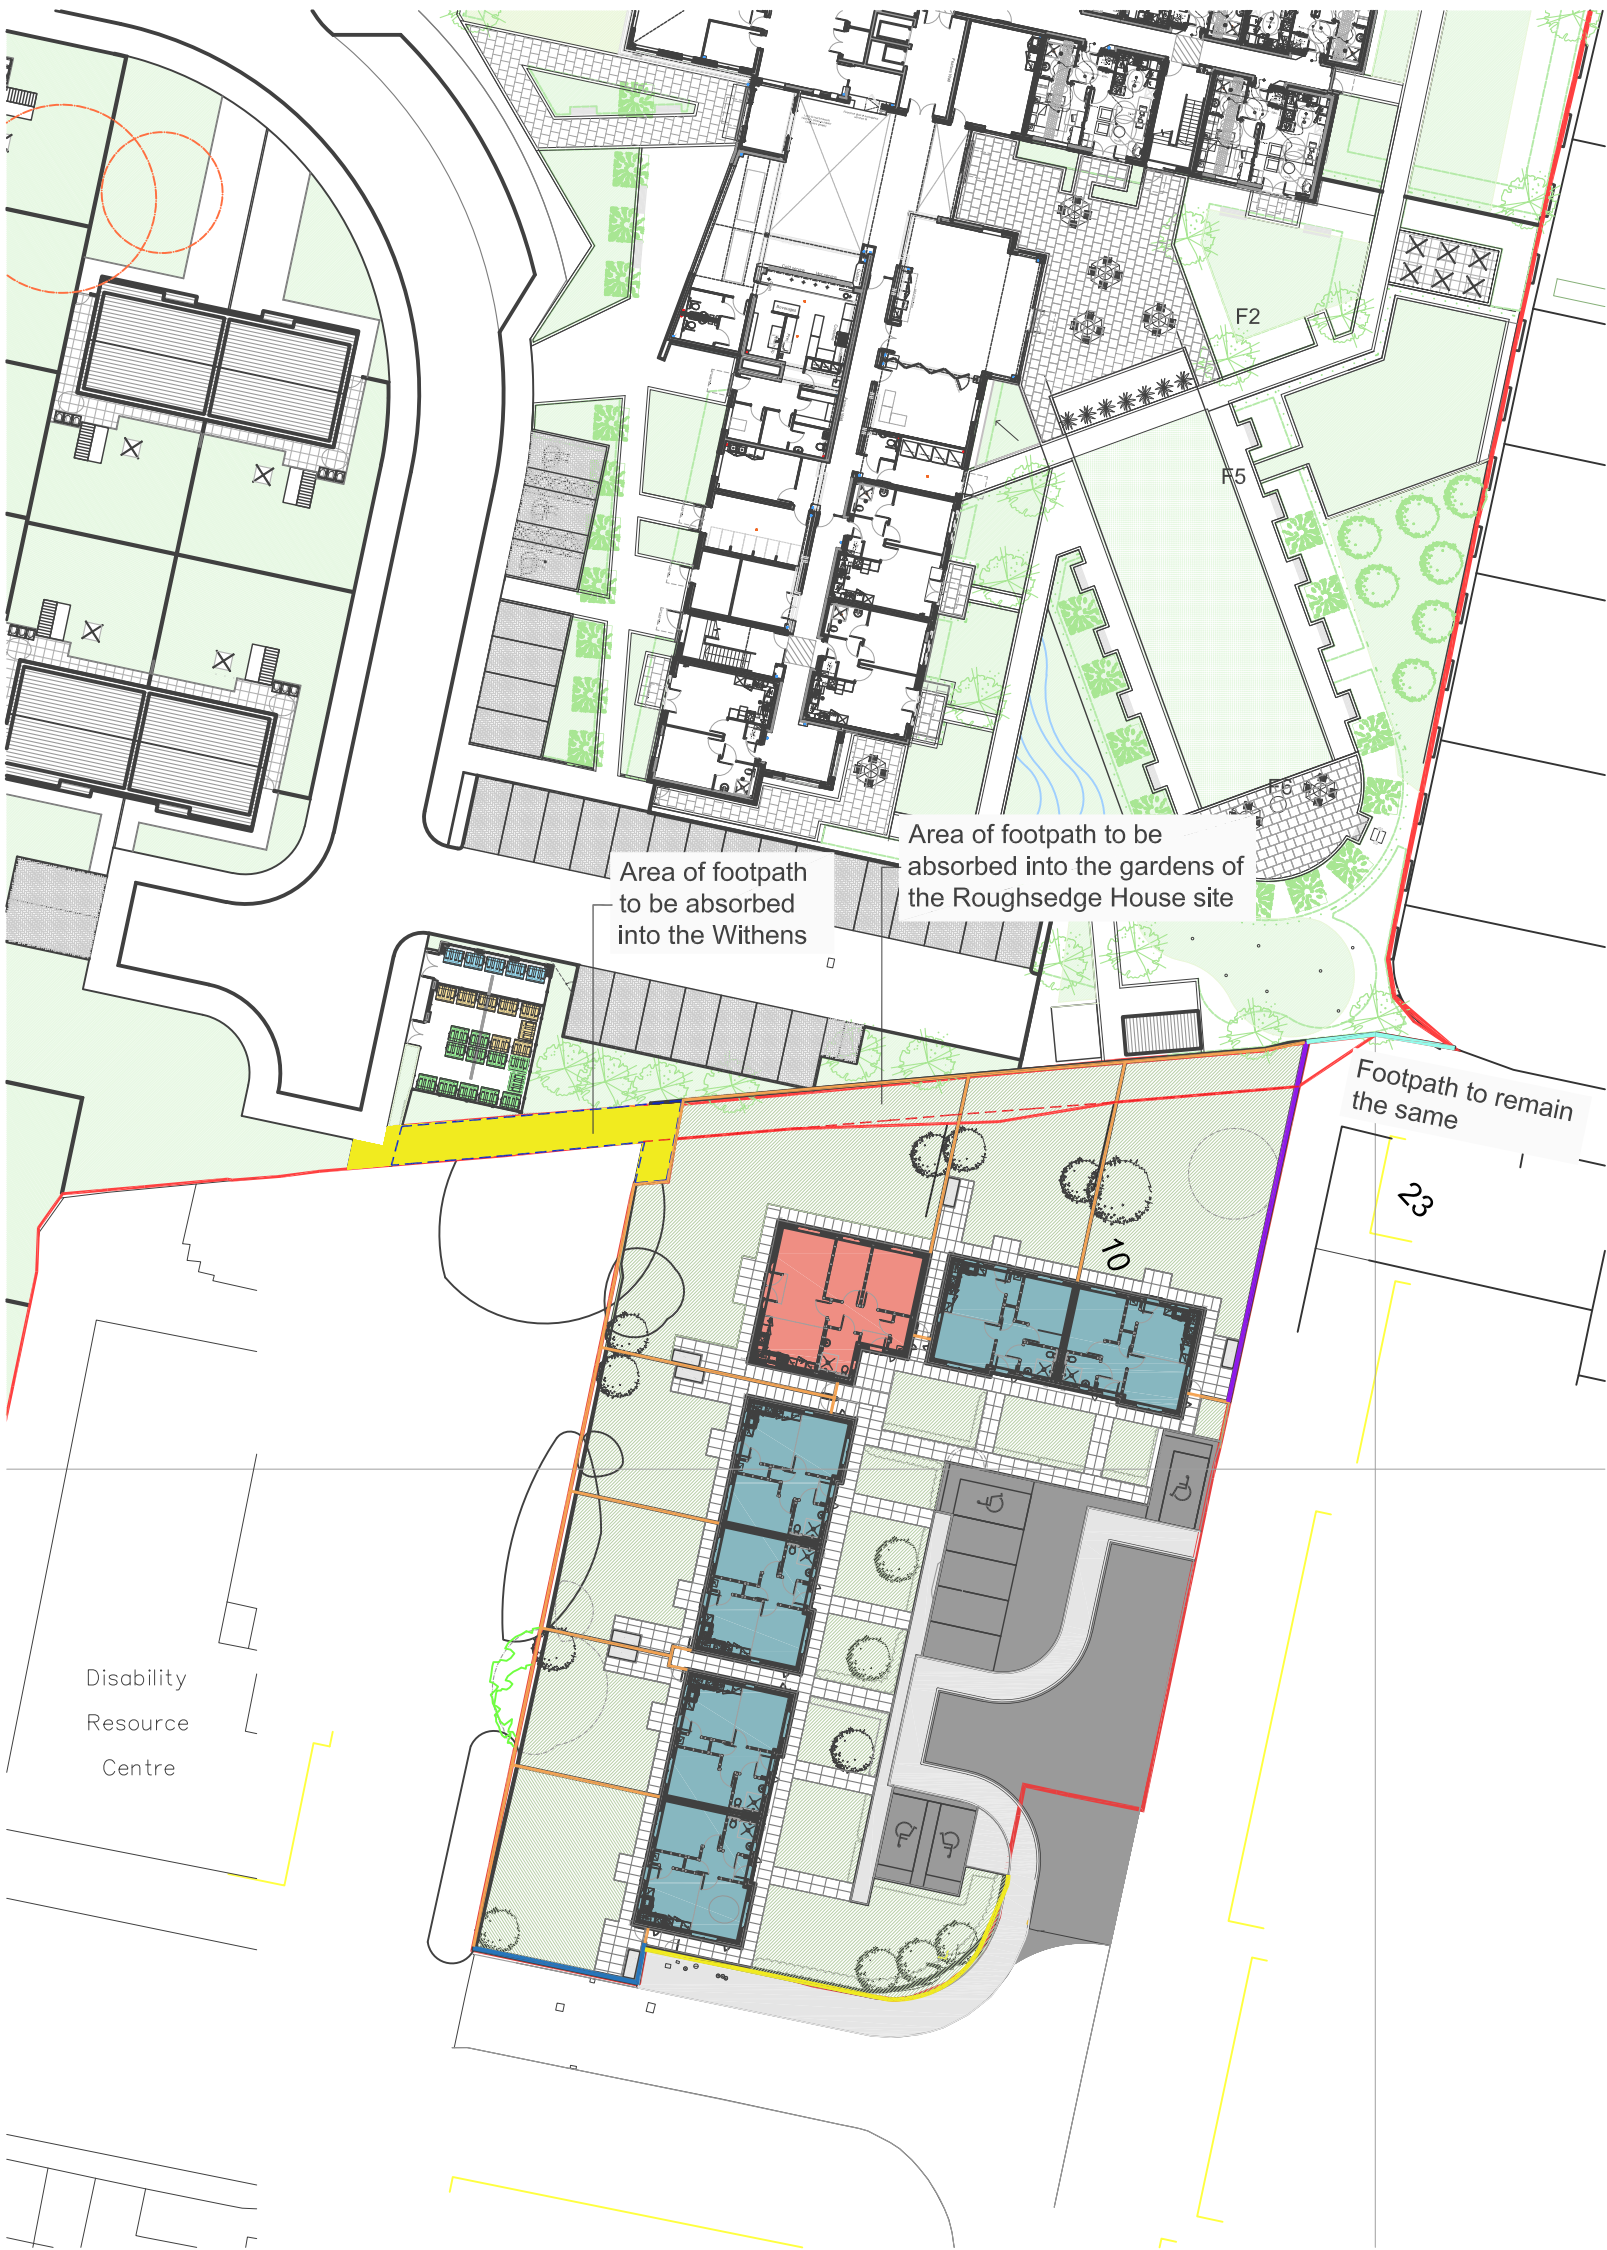

Notes

Jennings Design Associates take no responsibility for any dimensions obtained by scaling from this drawing. If no dimension is shown the recipient must ascertain the dimension specifically from the Architect or by site measurement. Supplying this drawing in digital form is solely for convenience and no reliance may be placed on digital data. All data must be checked against hard copy. Dimensions must be checked on site. Any discrepancies must be reported to the Architect immediately. This drawing is copyright of Jennings Design Associates



Key

- Brick Wall 2100mm
- Brick Wall 1800mm
- Timber Fence 1800mm
- Low Metal Railings 900mm
- 2100mm high hoop top railings (from The Withens)
- Area of footpath to be absorbed into the gardens of the Roughsedge House Site
- Area of footpath to be absorbed Into the Withens

Development Boundary

Whilst best endeavours have been made for accuracy, this plan shows the general position of the boundary not the exact line and maybe subject to distortion in scale/location. The contractor is therefore advised to agree the site boundary with the adjoining land owner prior to the commencement of works.

Proposed Plan Subject To Approval

P01	Initial Issue	-	-	-
Rev	Description	Date	By	Chk

jda architects

Info@jda-architects.com
www.jda-architects.com

manchester: 0161 336 5011
liverpool: 0151 665 0112

Client:	ForHousing			
Project:	The Withens, Stockbridge Village			
Project Status:	PL - Planning			
Scale:	@ Original Size	Date:	Drawn By:	Checked By:
1:500	A3	Oct 2022	RJB	KOR
Project Number	Drawing Number			
869	A	SK	167	
Description	Extended Site - Boundary Plan			
	Rev			
	.			

0 1m 2m Scale 1:100

M:\869 - New Road, The Withens, Knowsley\Drawings\Live\Plans - Construction\869 SK167_Extended Site - Boundary Plan.dwg