


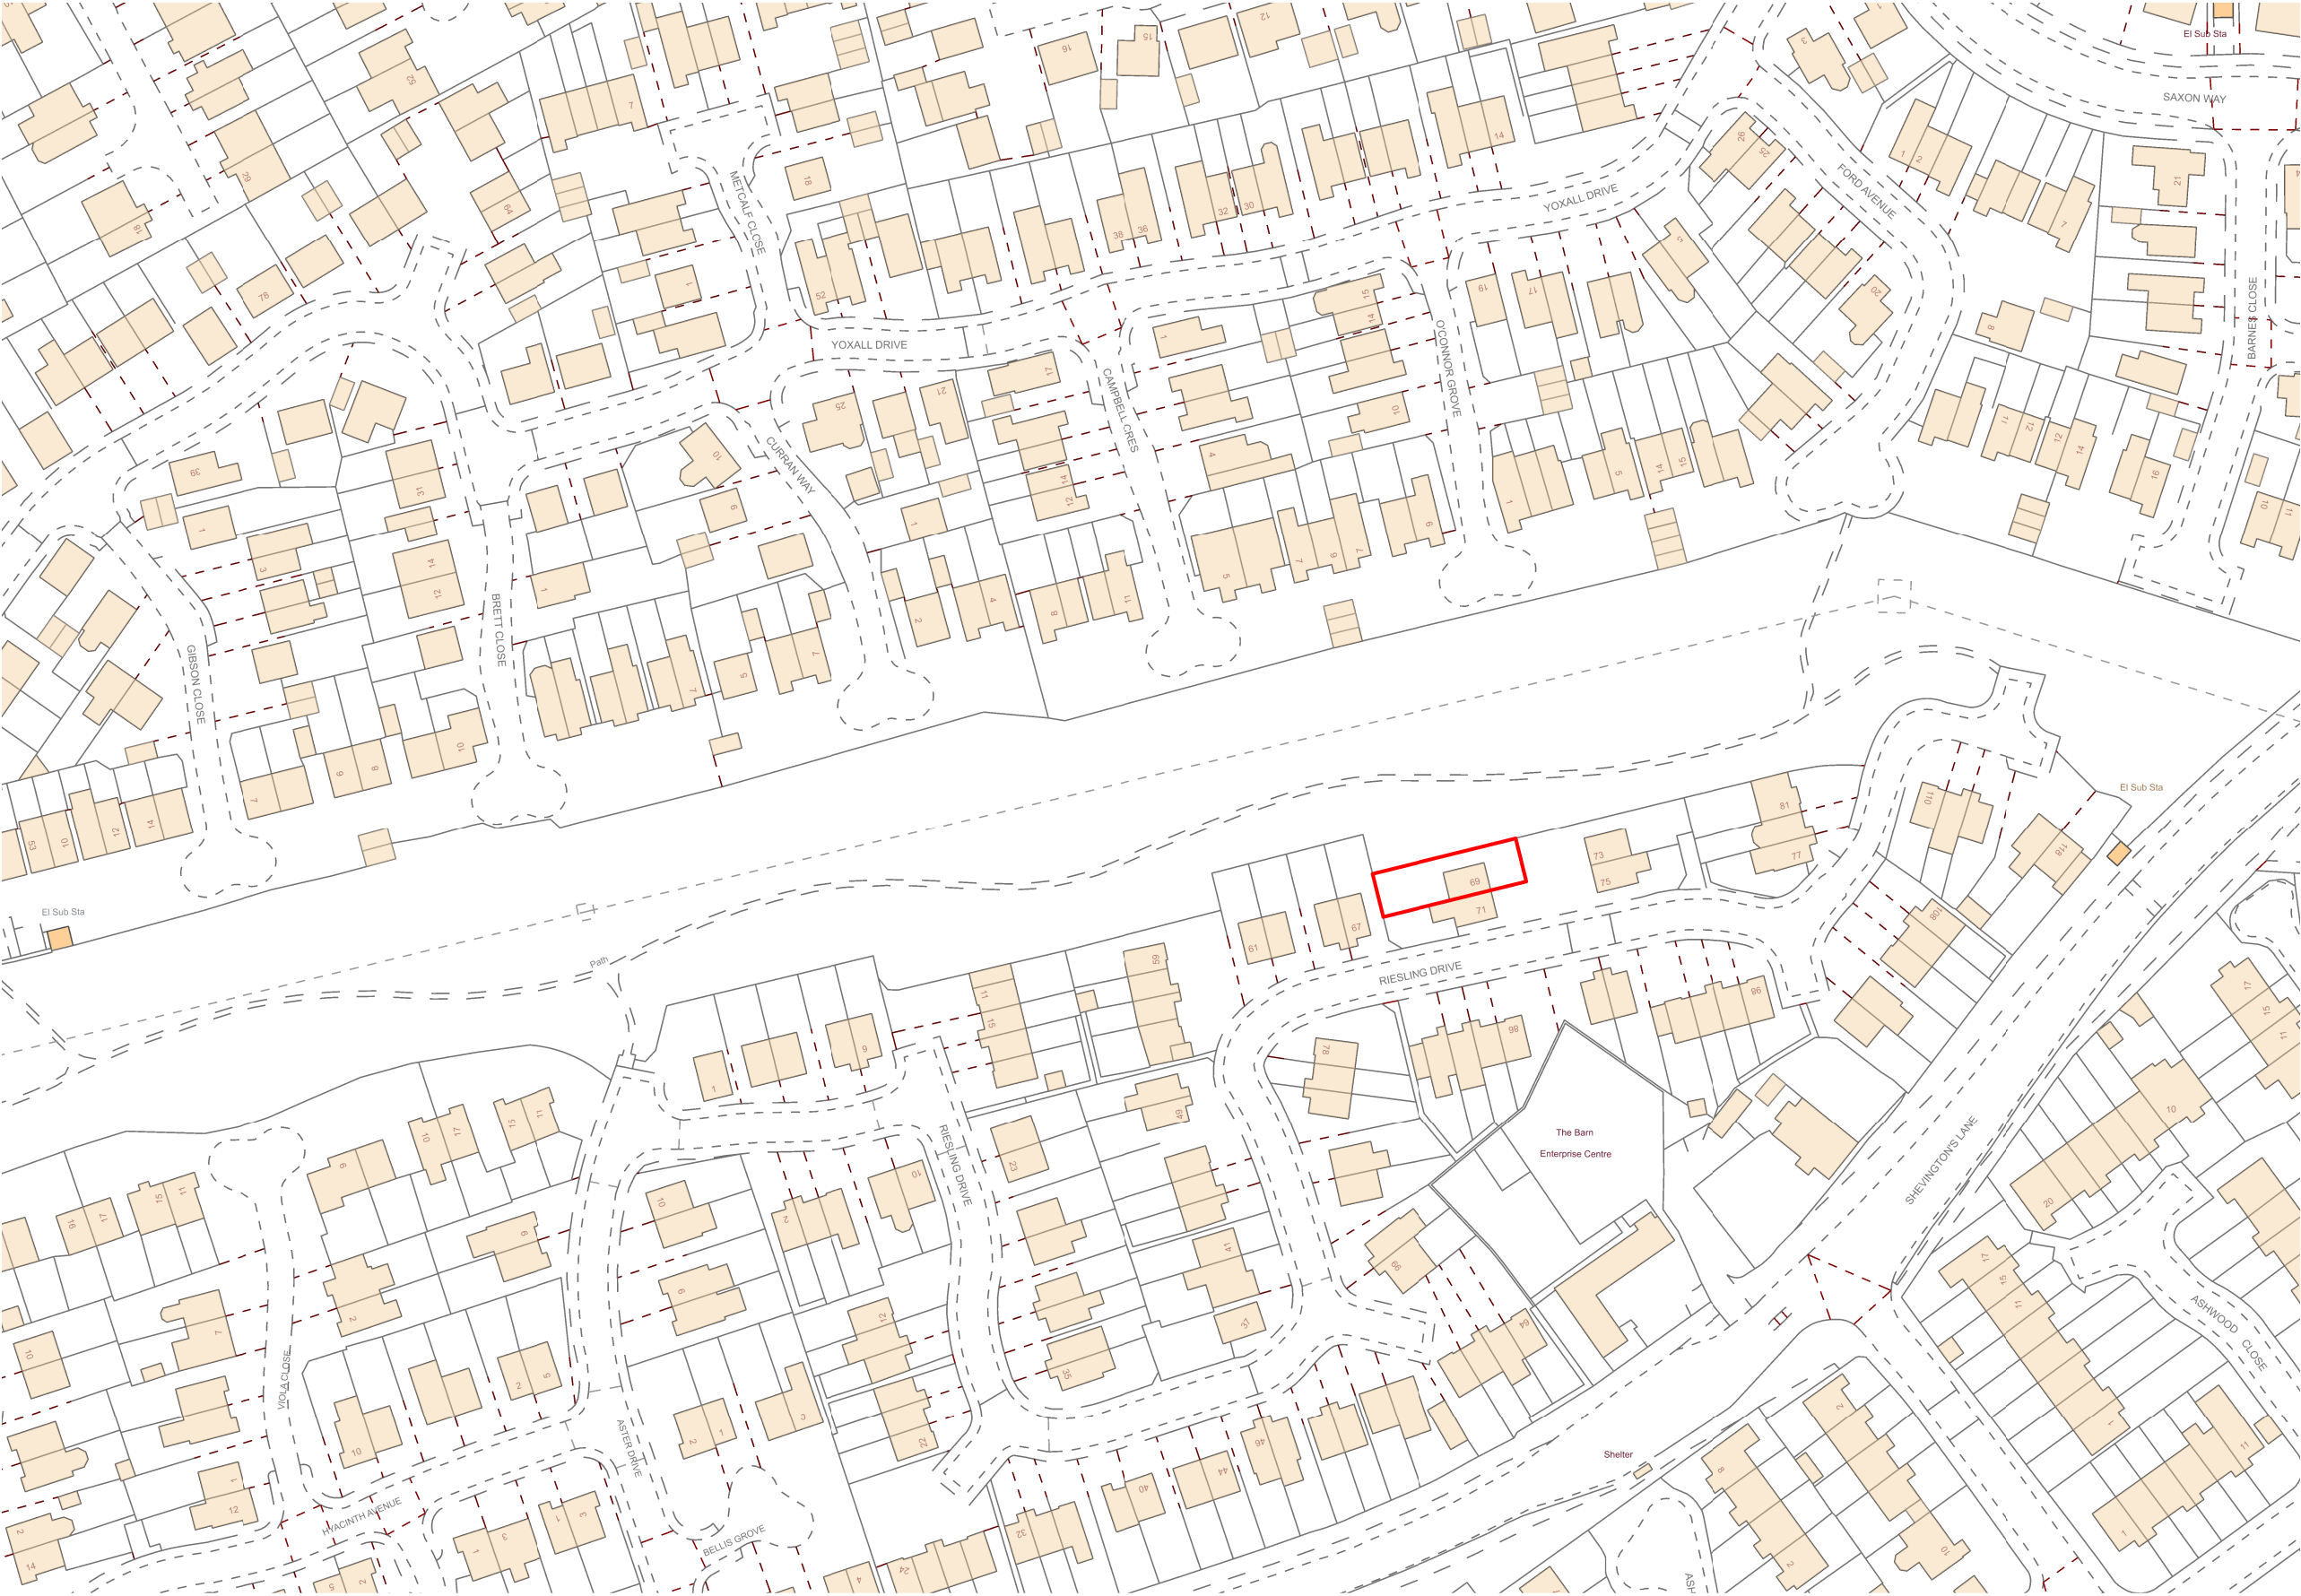

GENERAL NOTE:  
Site survey information carried out using key on-site dimensions.  
The contractor is required to check the accuracy of the drawing and dimensions before work is put in hand/  
materials ordered and report any discrepancies to the architect's/ client for rectification as soon as practically  
possible.  
The contractor shall verify all openings/ / structural opening widths and heights on site prior to ordering any  
doorset, sliding/ folding screen, glazed screen, window or masonry infill

| REVISION | NOTES                        |
|----------|------------------------------|
| P01      | Issued for Planning Approval |
|          |                              |
|          |                              |
|          |                              |
|          |                              |

| DATE       | REVISION | NOTES |
|------------|----------|-------|
| 07.03.2021 |          |       |
|            |          |       |
|            |          |       |
|            |          |       |

| DATE | DRAWN    |
|------|----------|
|      | Jan 2021 |
|      |          |
|      | CHECKED  |
|      | Feb 2021 |
|      |          |
|      | APPROVED |
|      | Feb 2021 |

900 0001 Quality Assurance

DO NOT SCALE. Use figured dimensions only. The contractor is required to check all dimensions before any work is put in hand/ ordering of materials etc. Copyright of this drawing belongs solely to J&K. This drawing must only be used for the purpose for which it is issued and its contents must not be reproduced for any purpose without written permission. Areas indicated, or areas calculated from this drawing should be used for valuation purposes or as the basis for development contracts.

J7

|                |                              |
|----------------|------------------------------|
| PROJECT        | 69 Riesling Drive, Liverpool |
| DRAWING TITLE  | Location Plan                |
| DRAWING NUMBER | J7_011_(20)_L000             |

|          |             |
|----------|-------------|
| SCALE    | 1:1250 @ A3 |
| STATUS   | PLANNING    |
| REVISION | P01         |