
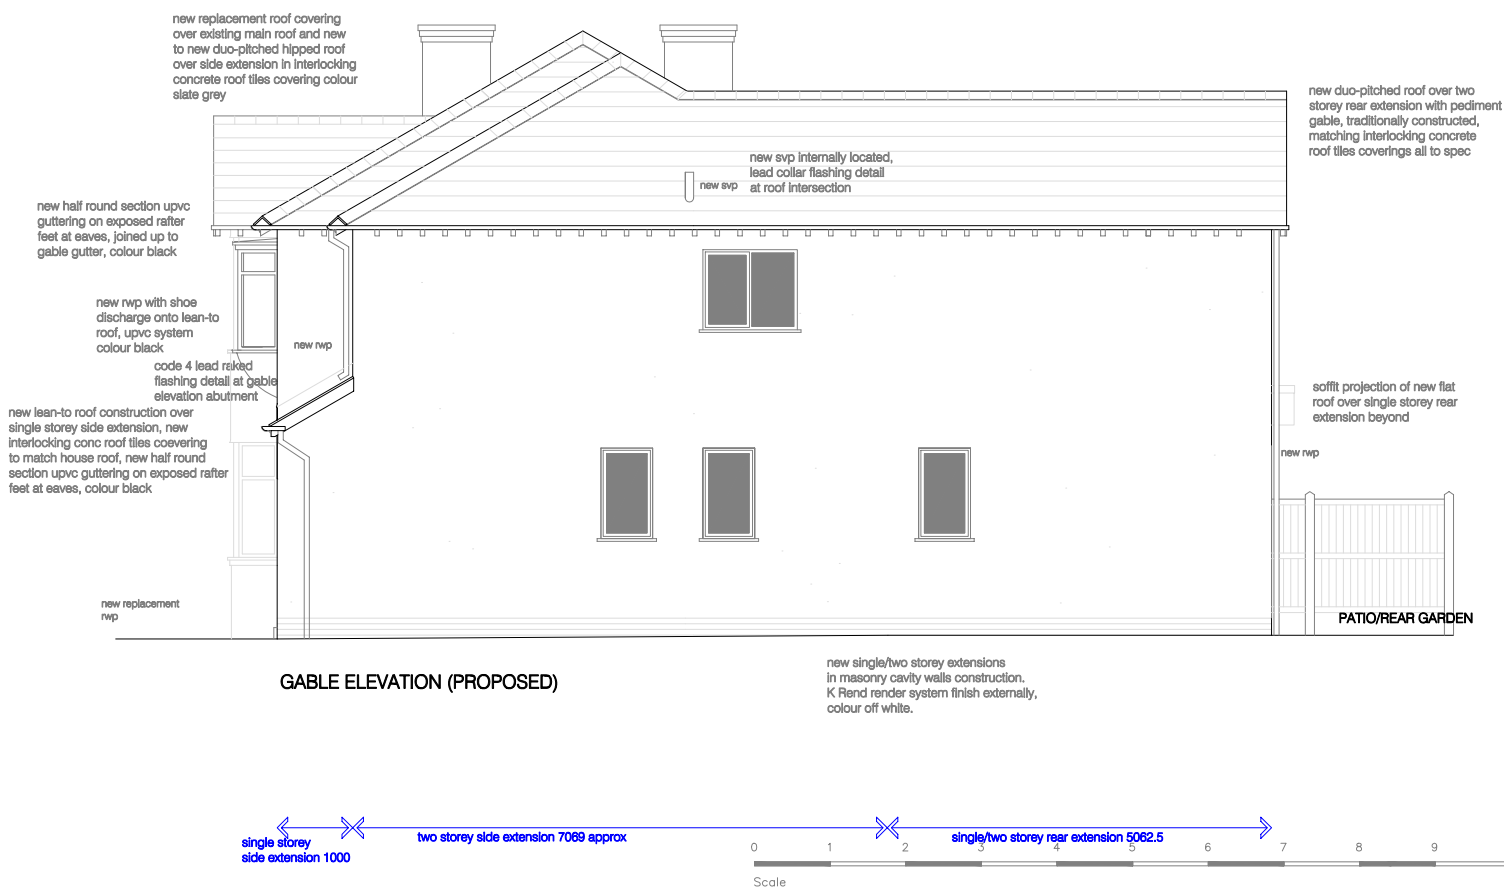
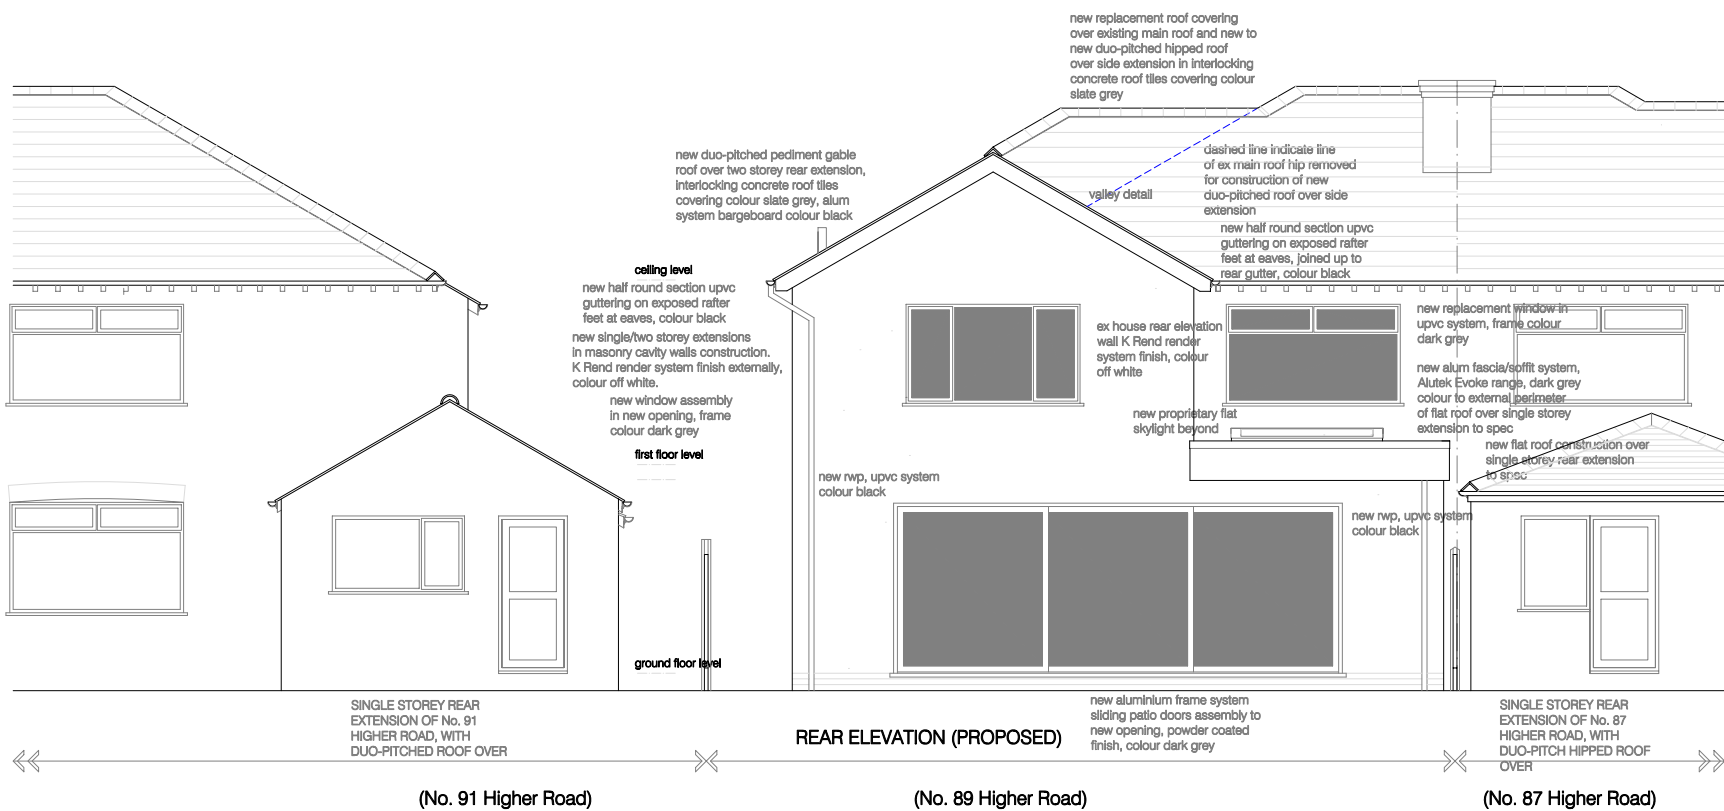


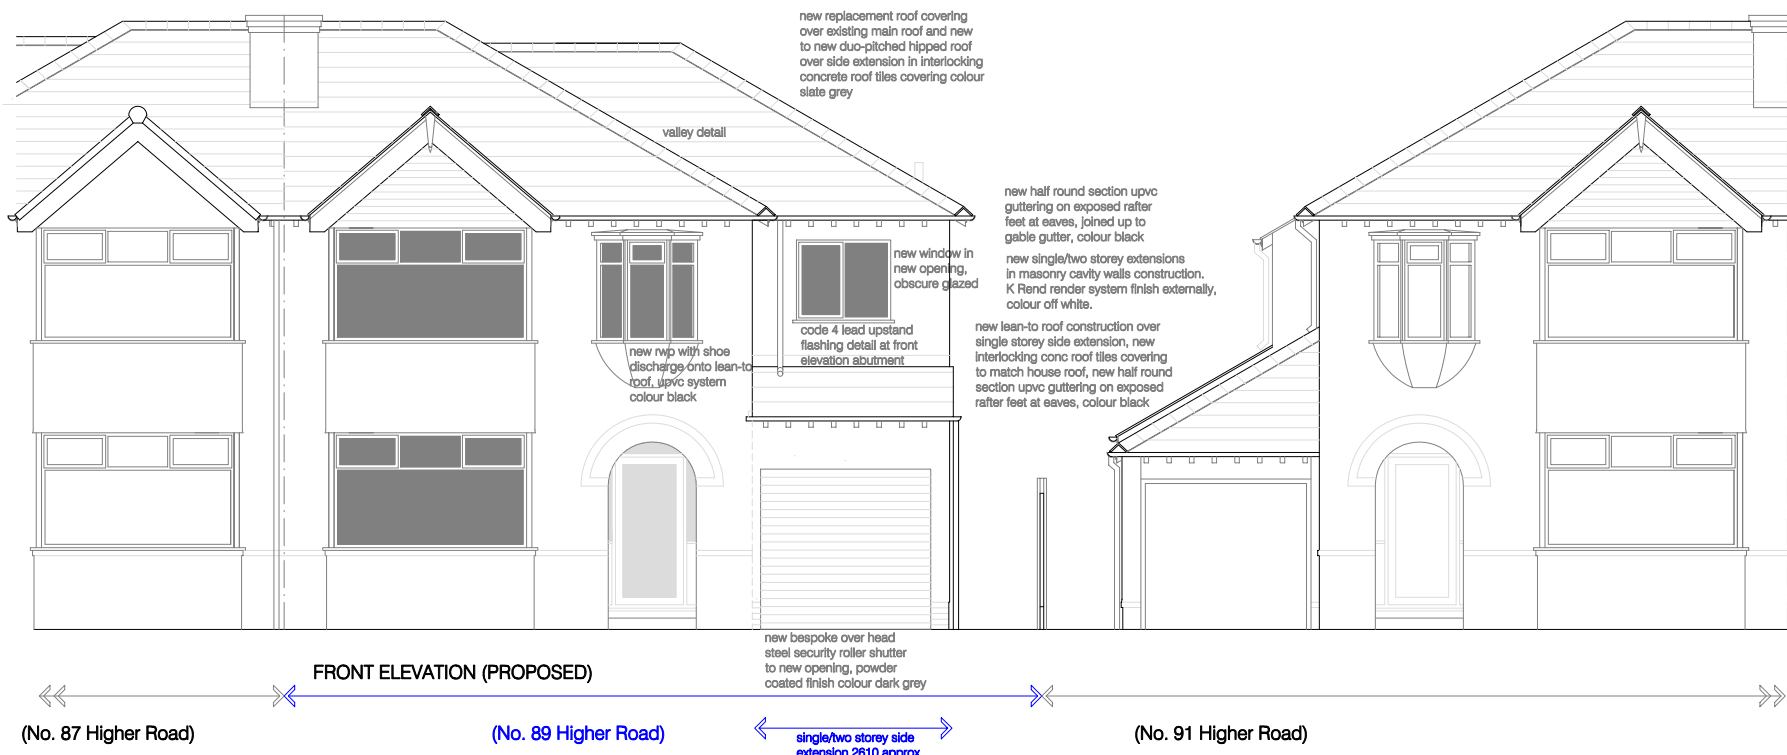

Rev A 23 Dec 2023:
Bedroom 4 window size and pattern amended to
Planning Authority's requirements

T2D (Team2Design) Architectural and Structural Design Consultancy email: team2design@btinternet.com tel: 07930 607827 (mobile)		
client: Mrs Ciara/Mr Michael DOUGLAS		
project: Proposed demolition of single storey side (garage) and single storey rear (kitchen) additions, erect single/two storey extensions to side and rear at: 89 HIGHER ROAD, HALEWOOD LIVERPOOL, MERSEYSIDE L26 1TB		
drawing title: ELEVATIONS AS PROPOSED		
scale: 1:100 @ A3	date: Oct 2023	drawing number: 89HR/04A